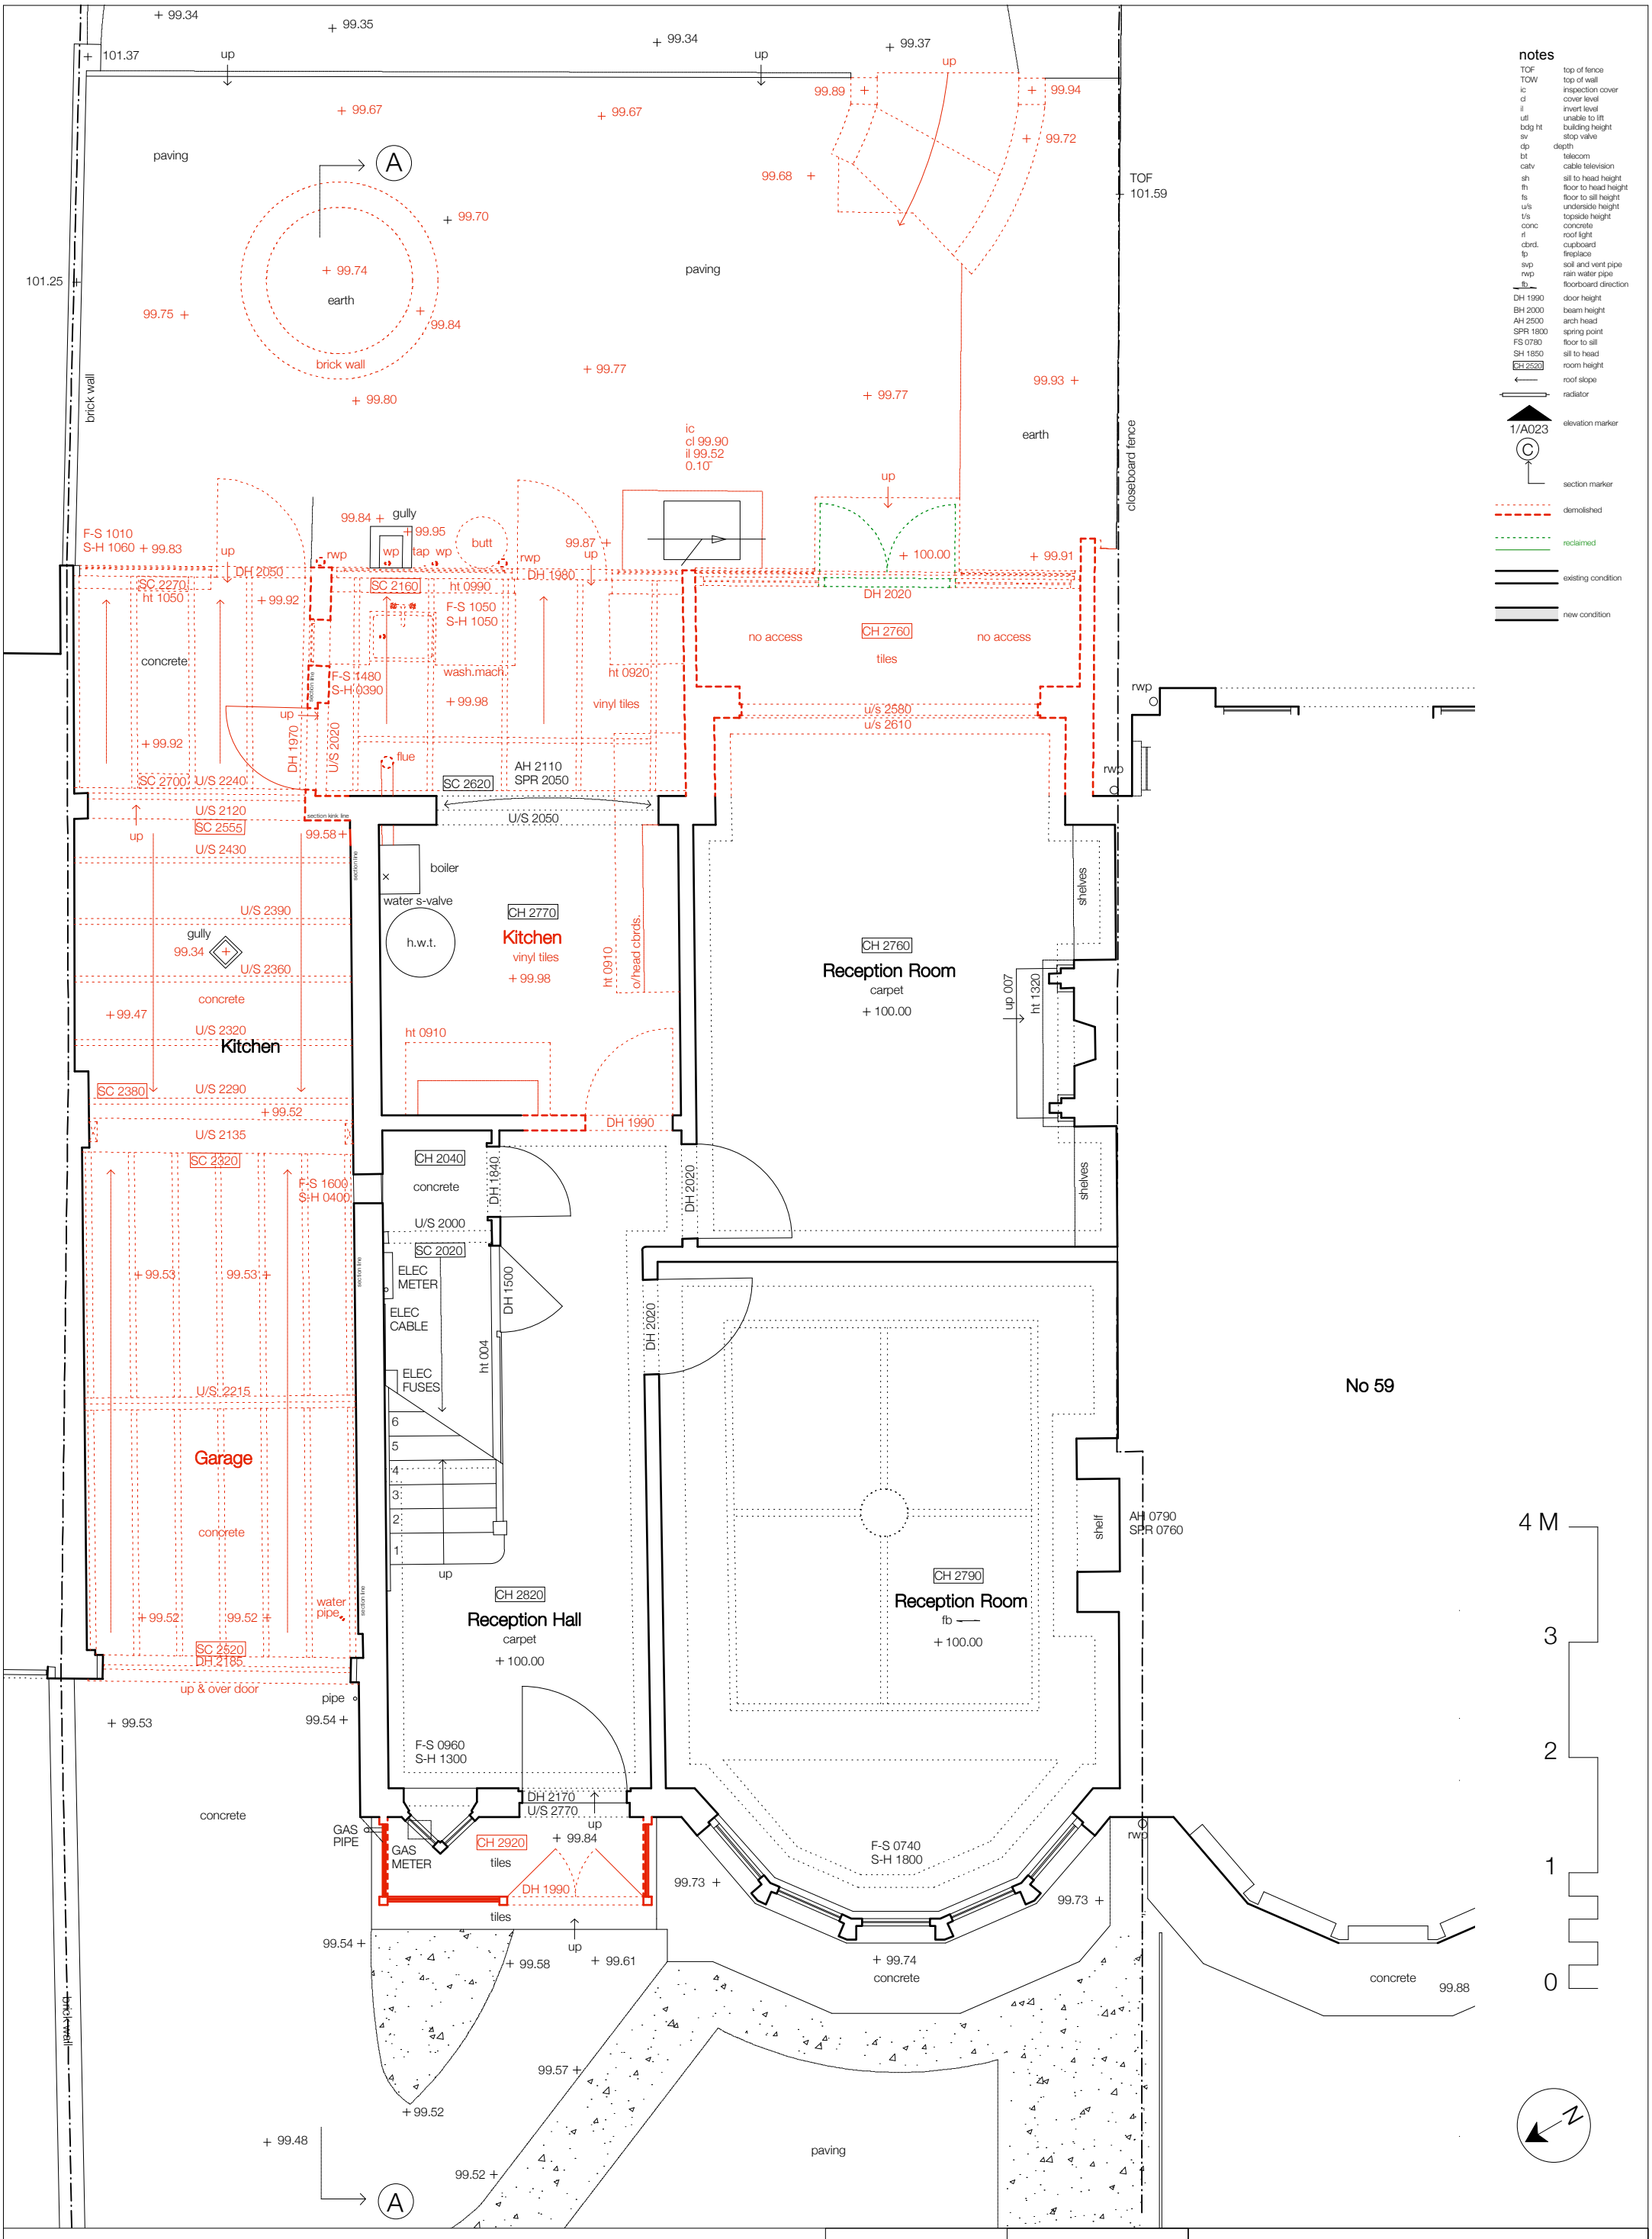


TITLE:	Existing Ground Floor Plan			NO: E100	REV: P1
PROJECT:	57 Blake Road, London, N11 2AG	SCALE: 1:50	PAPER: A3	DATE: 11 January 2016	

SANYA POLESCUK ARCHITECTS
8a BELSIZE COURT GARAGES LONDON NW3 5AJ
T:0207 431 8580 e-mail:enquiries@polescukarchitects.com