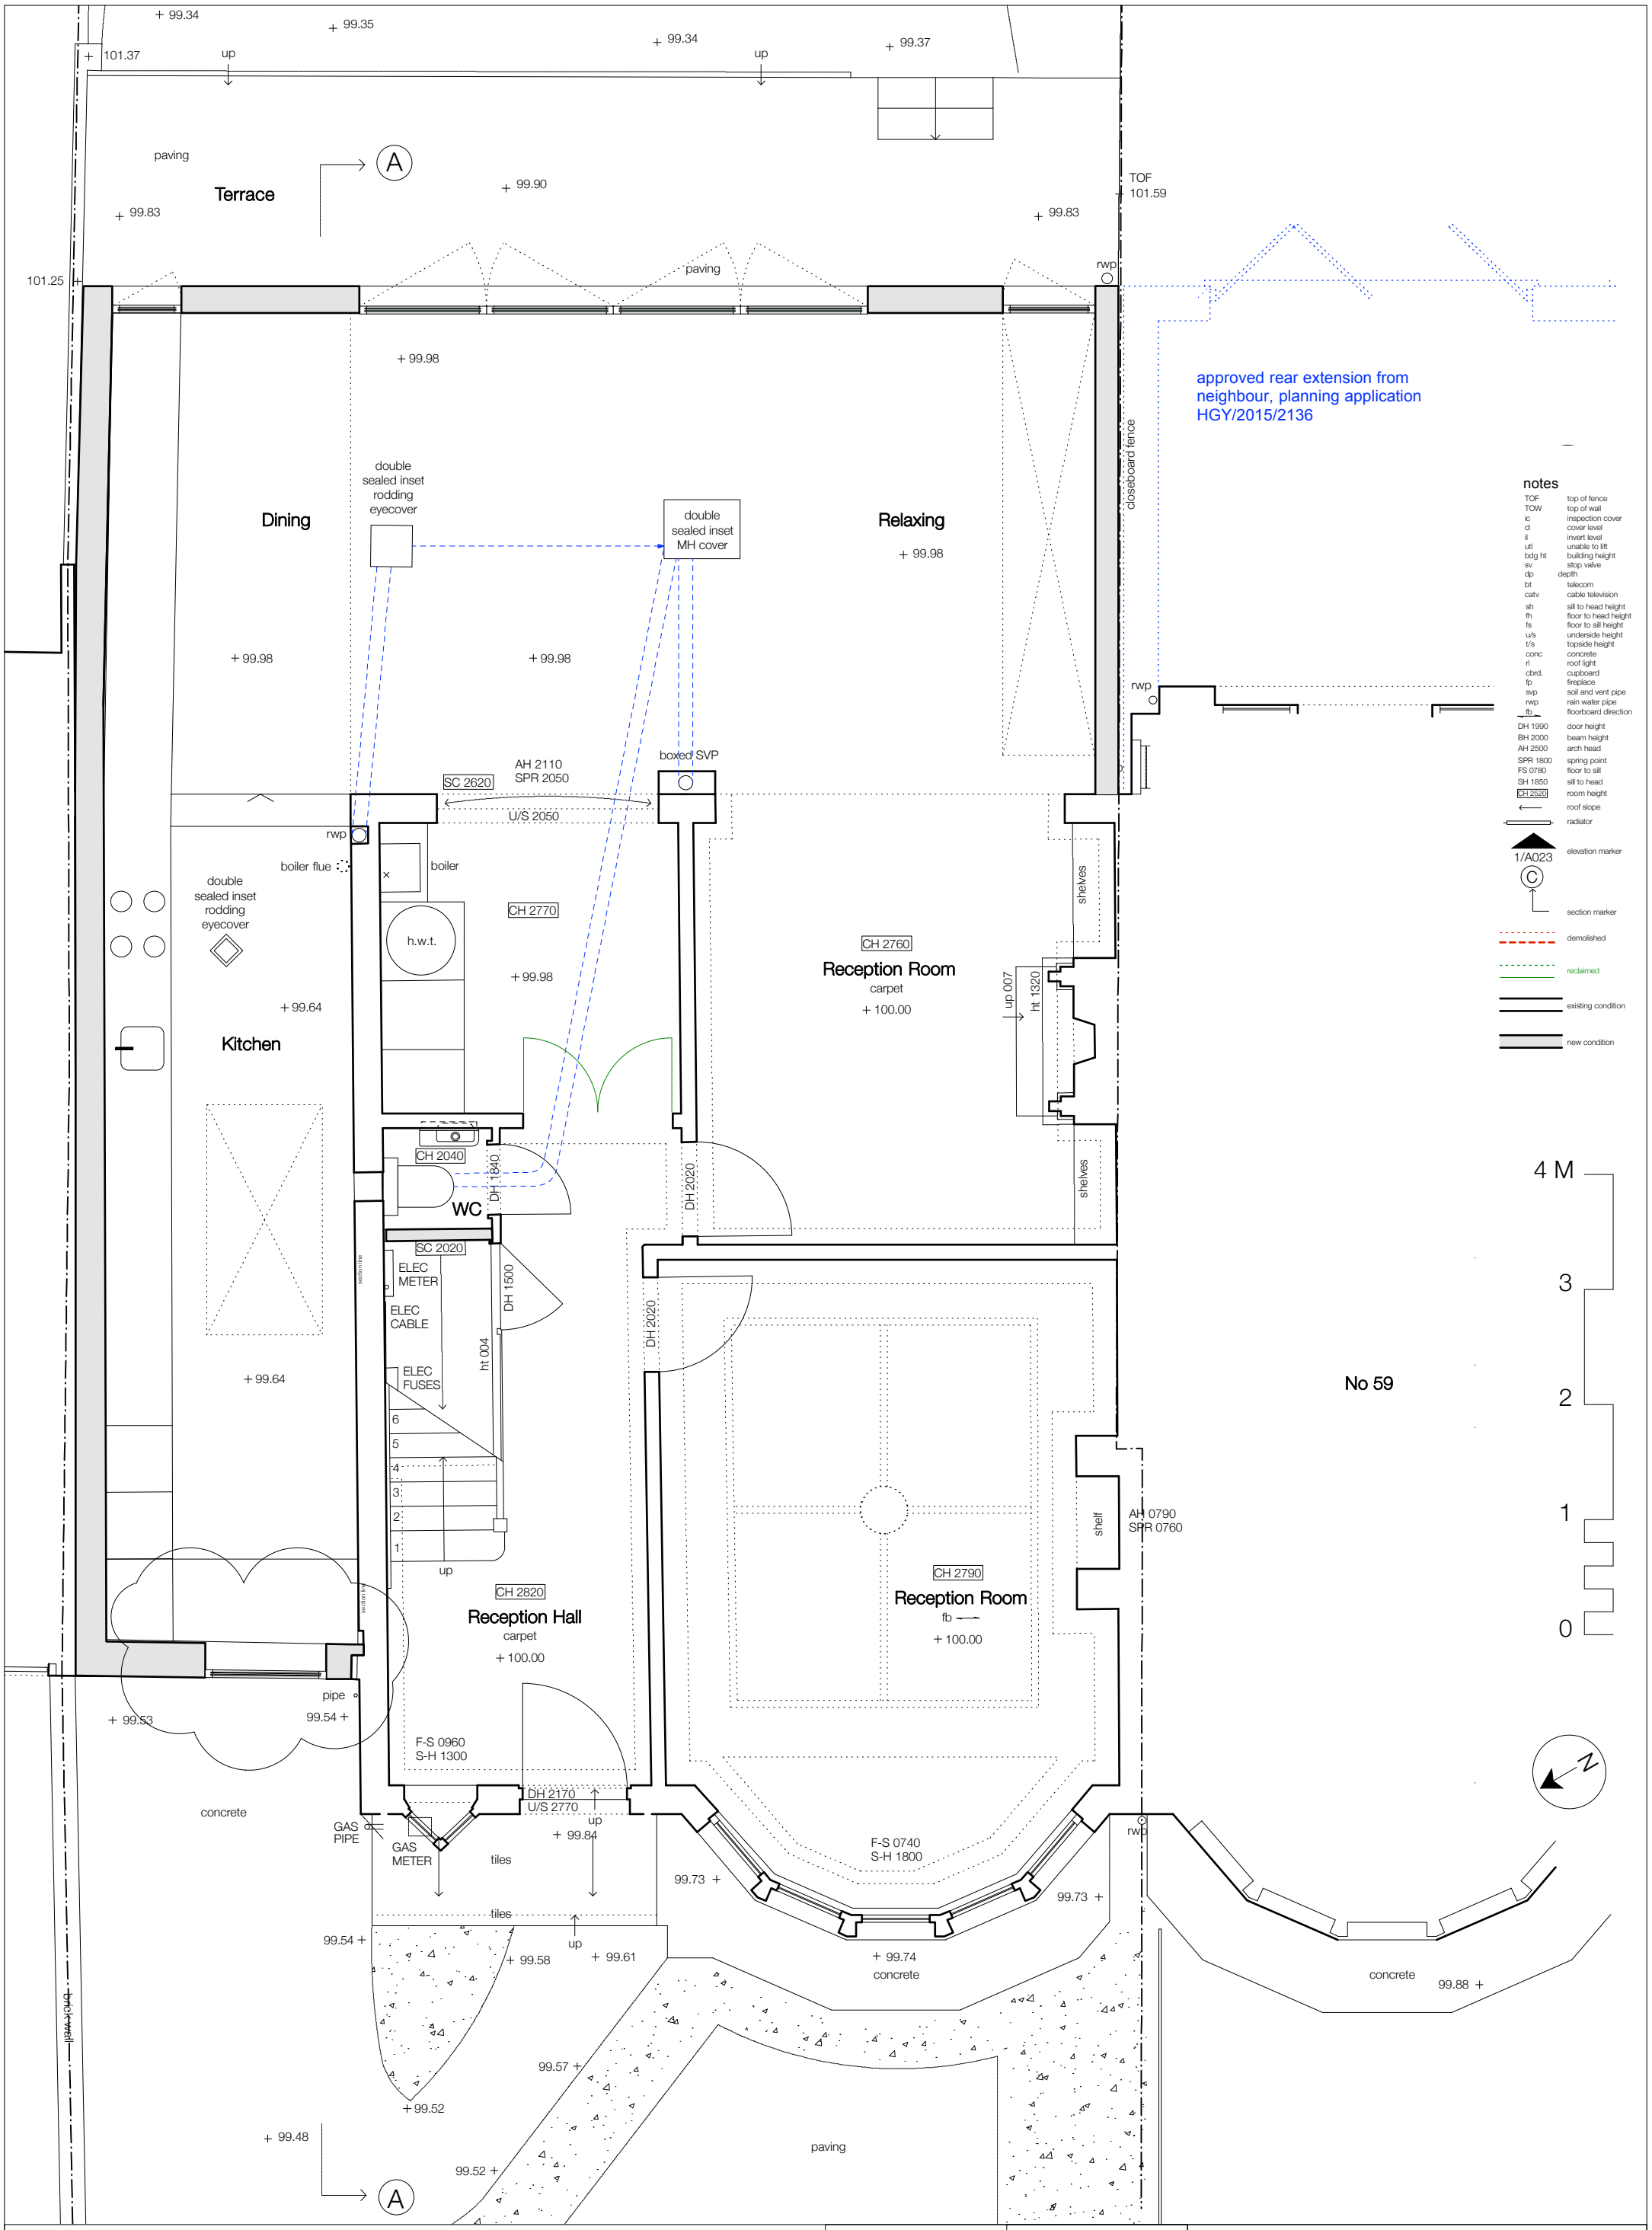


TITLE:	Proposed Ground Floor Plan			NO: P100	REV: P3
PROJECT:	57 Blake Road, London, N11 2AG	SCALE: 1:50	PAPER: A3	DATE: 15 February 2016	

SANYA POLESCUK ARCHITECTS
8a BELSIZE COURT GARAGES LONDON NW3 5AJ
T:0207 431 8580 e-mail:enquiries@polescukarchitects.com