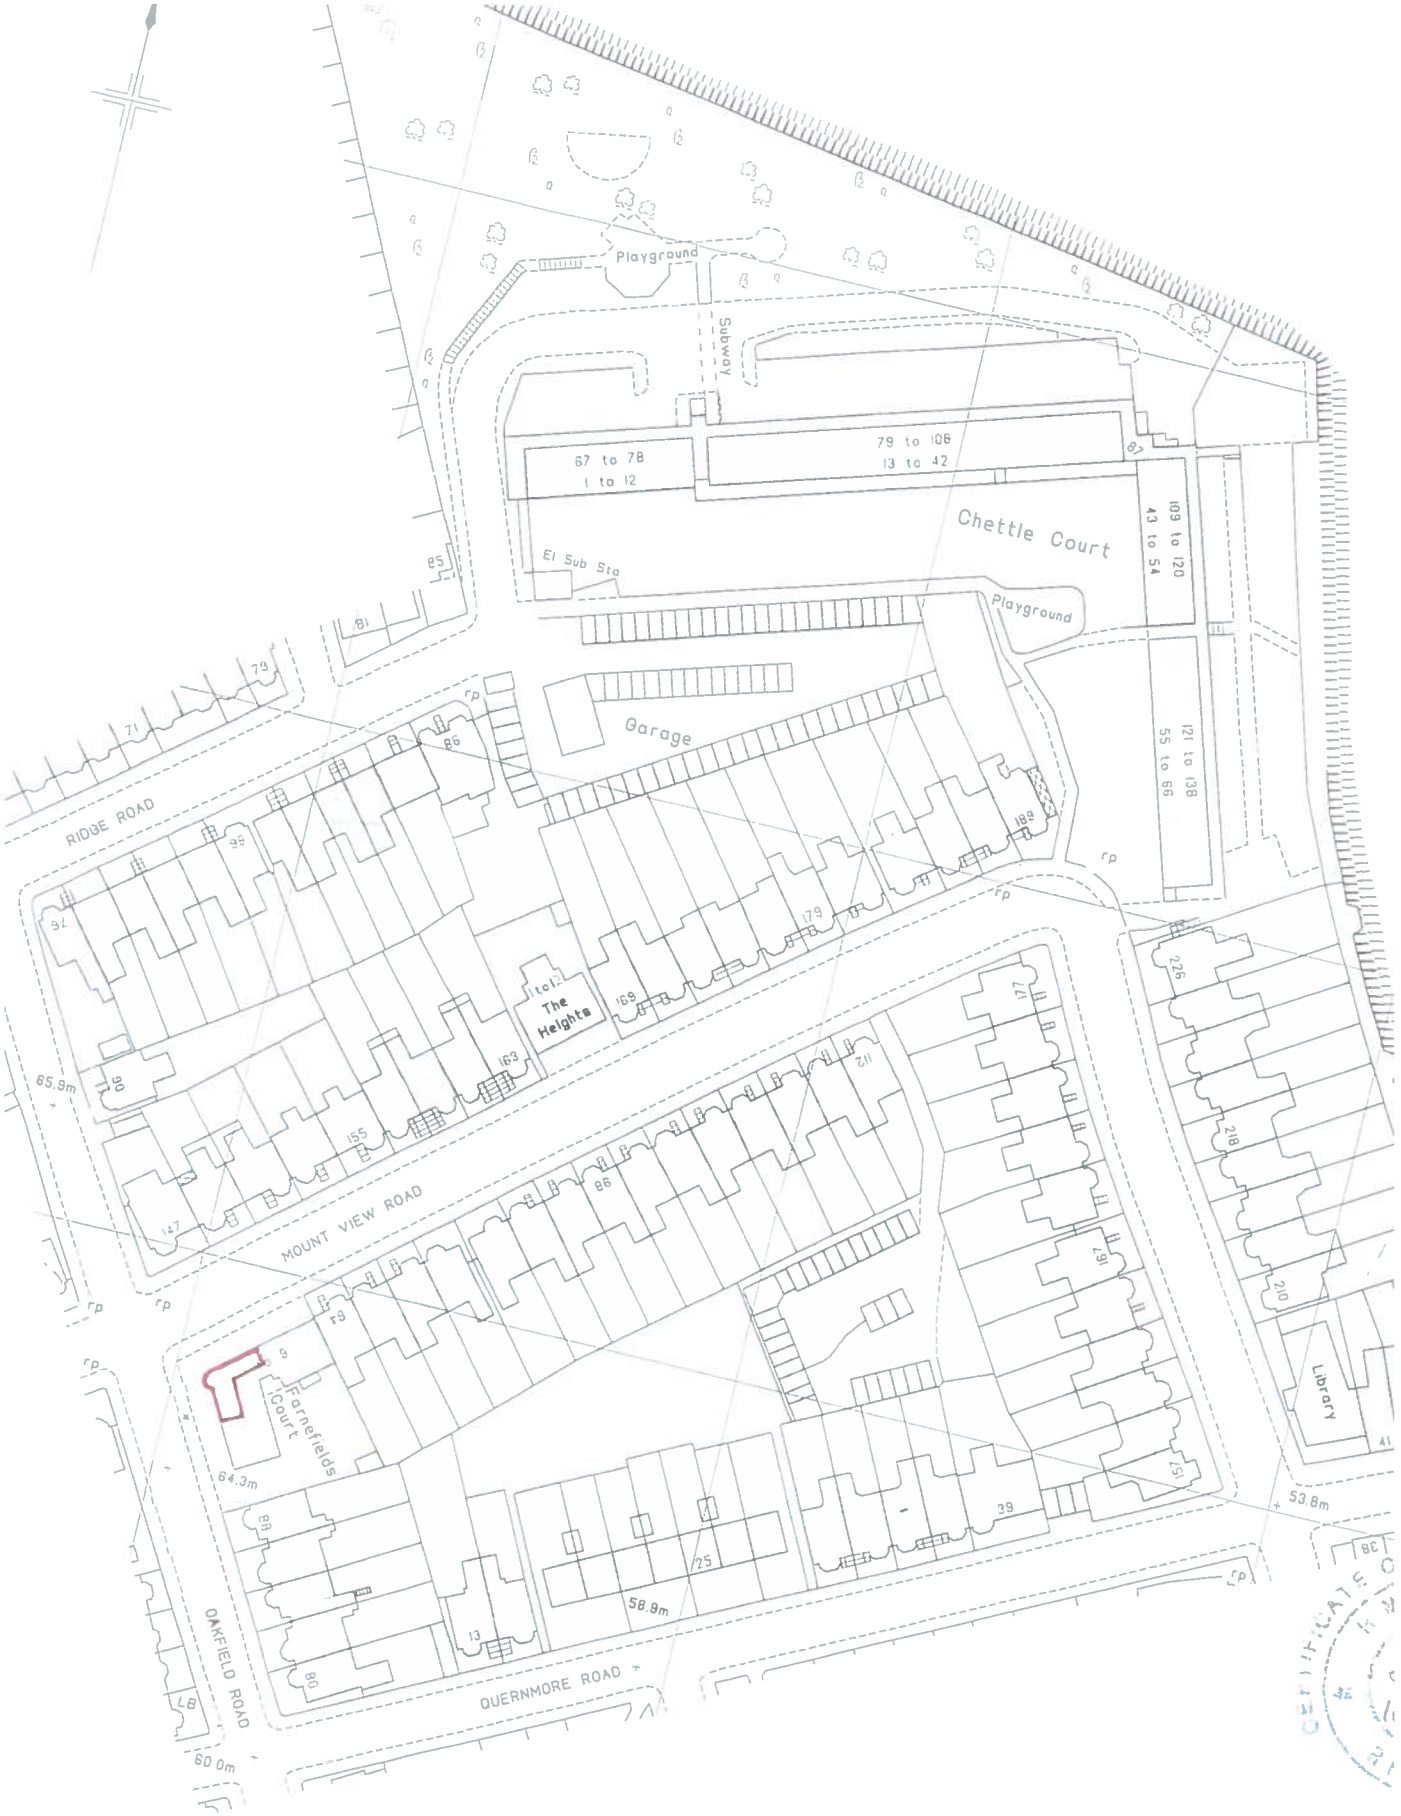
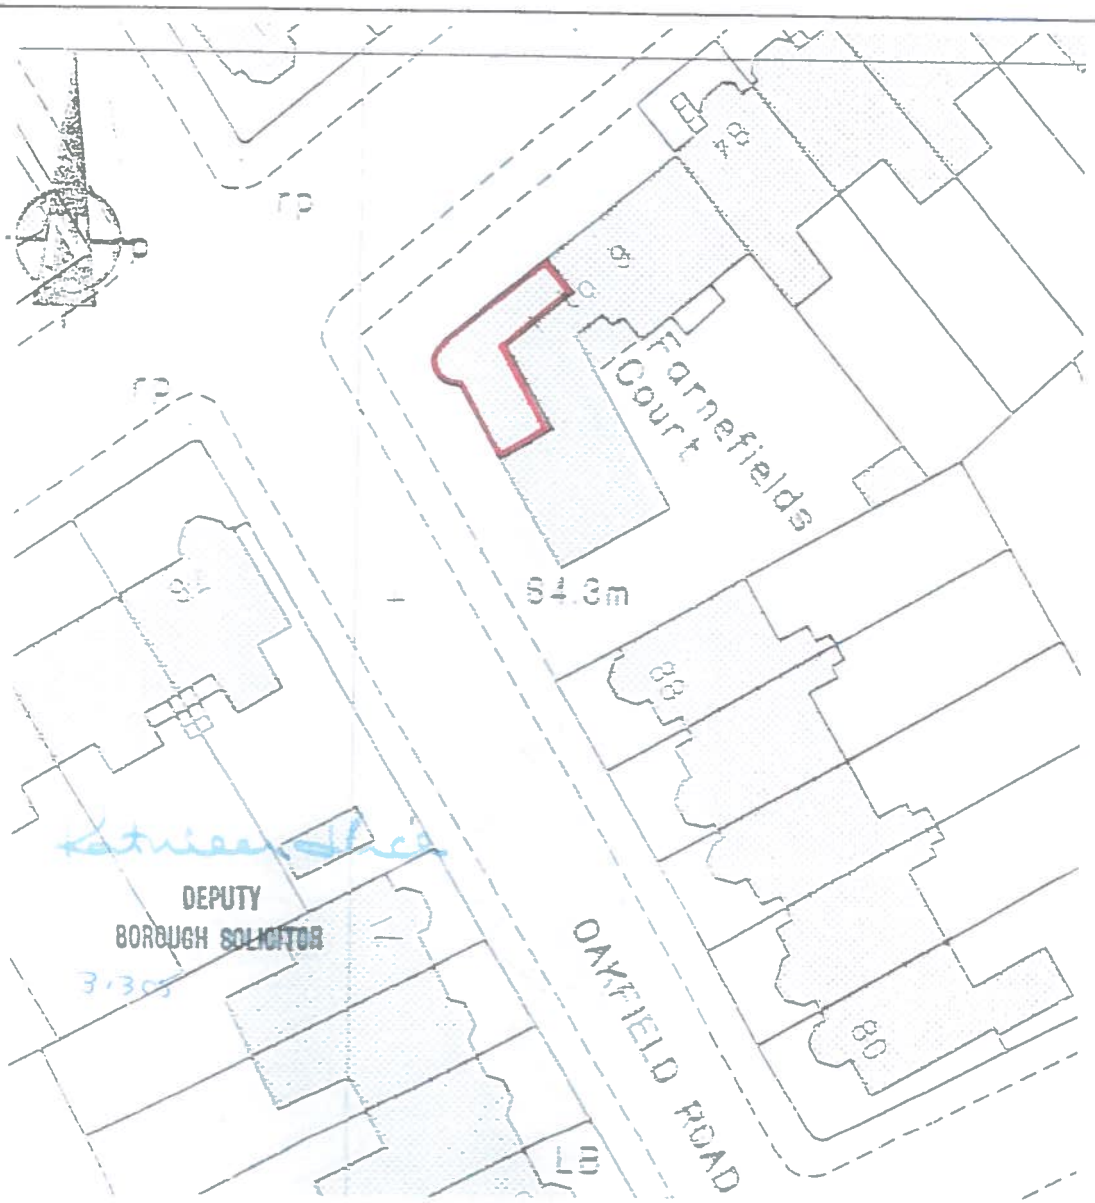

Playground
Subway
67 to 78
1 to 12
79 to 106
13 to 42
Chettle Court
109 to 120
43 to 54
El Sub Sta
Playground
121 to 138
55 to 66
Garage
RIDGE ROAD
71
73
81
85
86
94
96
90
147
155
163
169
179
188
1 to 12
The Heights
MOUNT VIEW ROAD
65.9m
rp
172
176
182
187
210
218
226
Library
Farnefields Court
64.3m
88
80
13
125
58.9m
39
151
53.8m
OAKFIELD ROAD
LB
60.0m
QUERNMORE ROAD

HARINGEY COUNCIL

BOROUGH VALUER & ESTATE SURVEYOR



Reproduced from (or based upon) the Ordnance Survey Map with the permission of the Controller of H.M. Stationery Office. Crown Copyright reserved. Licence No. 086401

Title :	Scale : 1:500
Right to Buy : BLOCK PLAN	Date : 31.05.95
2 Farnefields Court OAKFIELD ROAD N4	Drawn : JAD
	C.P.M. No. :
Ward: Hornsey Vale	Drawing No. BVES A4: 1382