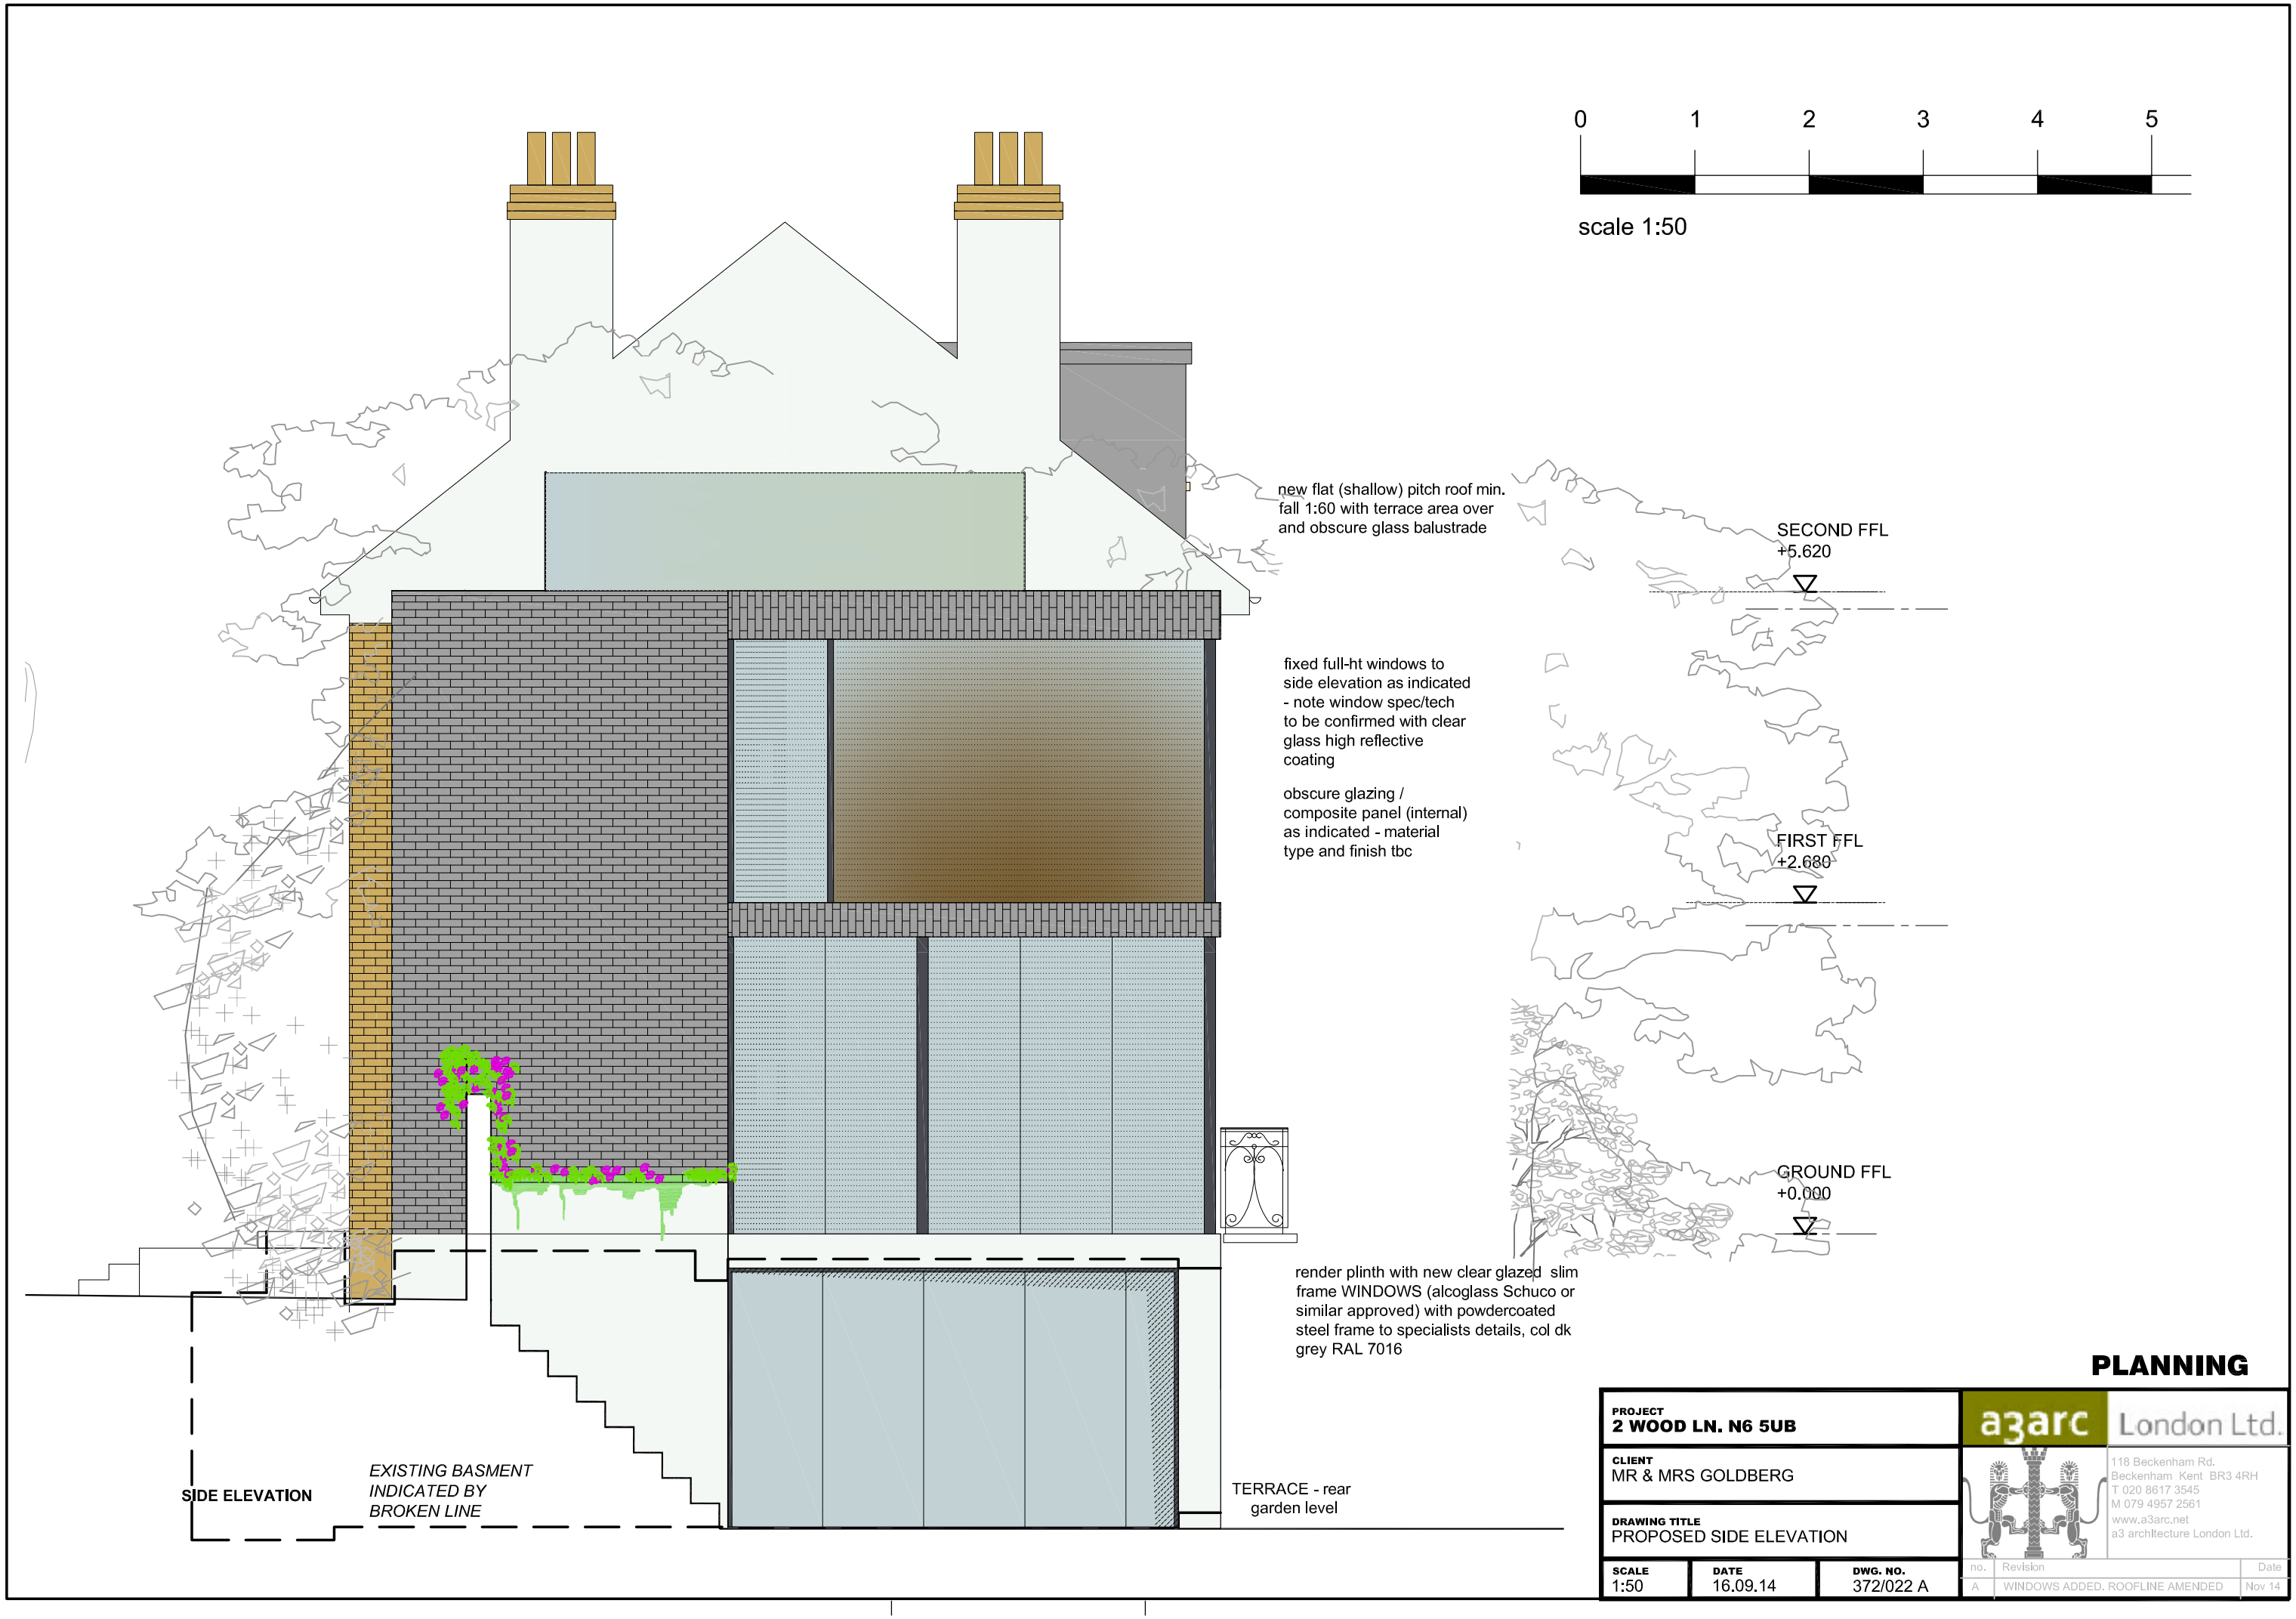

PLANNING

PROJECT **2 WOOD LN. N6 5UB**	a3arc London Ltd.
CLIENT MR & MRS GOLDBERG	118 Beckenham Rd. Beckenham Kent BR3 4RH T 020 8617 3545 M 079 4957 2561 www.a3arc.net a3 architecture London Ltd.
DRAWING TITLE PROPOSED SIDE ELEVATION	
SCALE 1:50 / DATE 16.09.14 / DWG. NO. 372/022 A	

no.	Revision	Date
A	WINDOWS ADDED. ROOFLINE AMENDED	Nov 14