

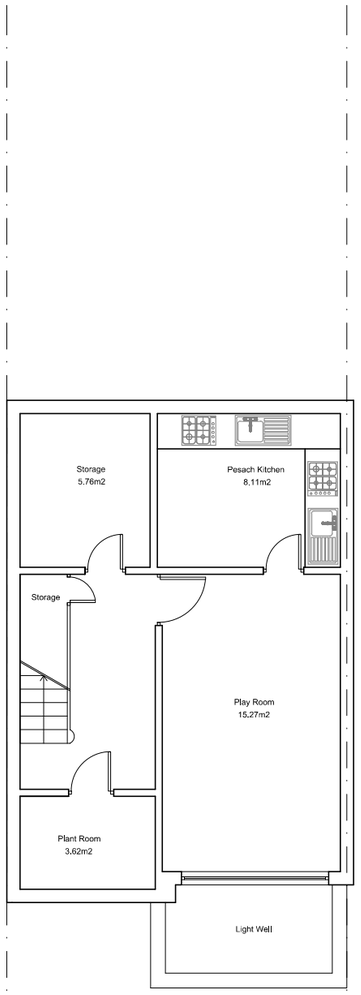


Proposed Basement Floor plan

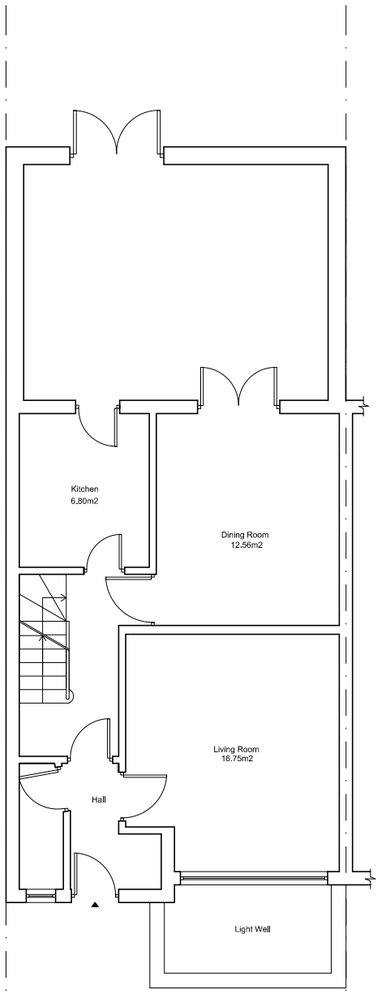


Proposed Ground Floor plan

similar extension that has been approved before
HGY/2015/1140 160 Gladesmore Road
HGY/2014/2496 135 Castlewood Rpad
HGY/2014/1208 123 Castlewood Rpad

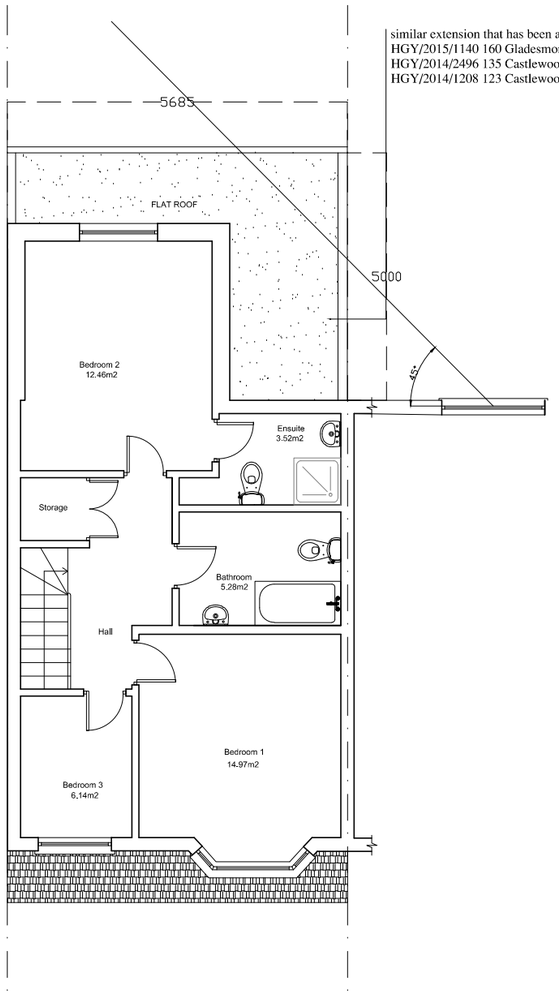

Proposed First Floor plan

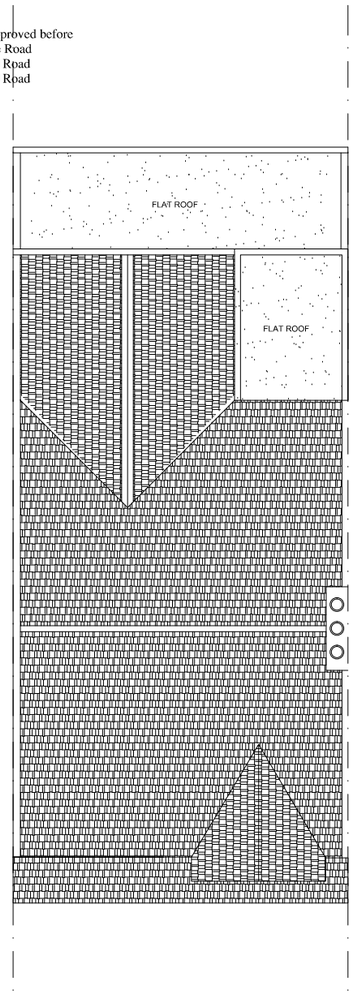

Proposed Roof plan

PINNACLE
ARCHITECTURE
ARCHITECTURAL DESIGN - STRUCTURAL DESIGN - QUANTITY SURVEYORS

46 Theydon Road
London
E5 9NA
Tel: 0208 806 5353
Email: info@pinnaclearchitecture.co.uk
www.pinnaclearchitecture.co.uk

NOTES:
THE CONTRACTORS ARE TO CHECK ALL DIMENSIONS, DRAIN RUNS AND GENERAL CONDITIONS ON SITE BEFORE WORKS COMMENCE, AND INFORM PINNACLE ARCHITECTURE IMMEDIATELY UPON DISCOVERY OF ANY ERRORS, OMISSIONS OR DISCREPANCIES.ALL WORKS ARE TO BE CARRIED OUT IN ACCORDANCE WITH CURRENT BUILDING REGULATIONS, BRITISH STANDARDS, CODE OF PRACTICE AND LOCAL AUTHORITY REQUIREMENTS, DO NOT SCALE FROM THIS DRAWING WITHOUT FIRST OBTAINING WRITTEN AUTHORIZATION FROM PINNACLE ARCHITECTURE .
THE CONTENTS OF THIS PLAN INCLUDING THE PRINTED NOTES ARE COPYRIGHT AND REPRODUCTION IN WHOLE OR PART IS NOT PERMITTED WITHOUT PRIOR CONSENT OF PINNACLE ARCHITECTURE IN WRITING.

DRAWING STATUS

PRELIMINARY		TENDER	
PLANNING		BILLS OF QUANTITIES	
BUILDING REGULATIONS		CONSTRUCTION	
COMMENTS/APPROVAL		AS BUILT	

1m 3m
0 2m 4m

REF.NO:
20150521-PL05

REVISION

PROJECT
132 Wargrave Avenue
London
N15 6UA

TITLE
Proposed Floor Plans

SCALE	DRAWN BY	DATE	CHECKED BY
A3 1:100 A1 1:50	G.S.	25.02.16	A.HASSAN