
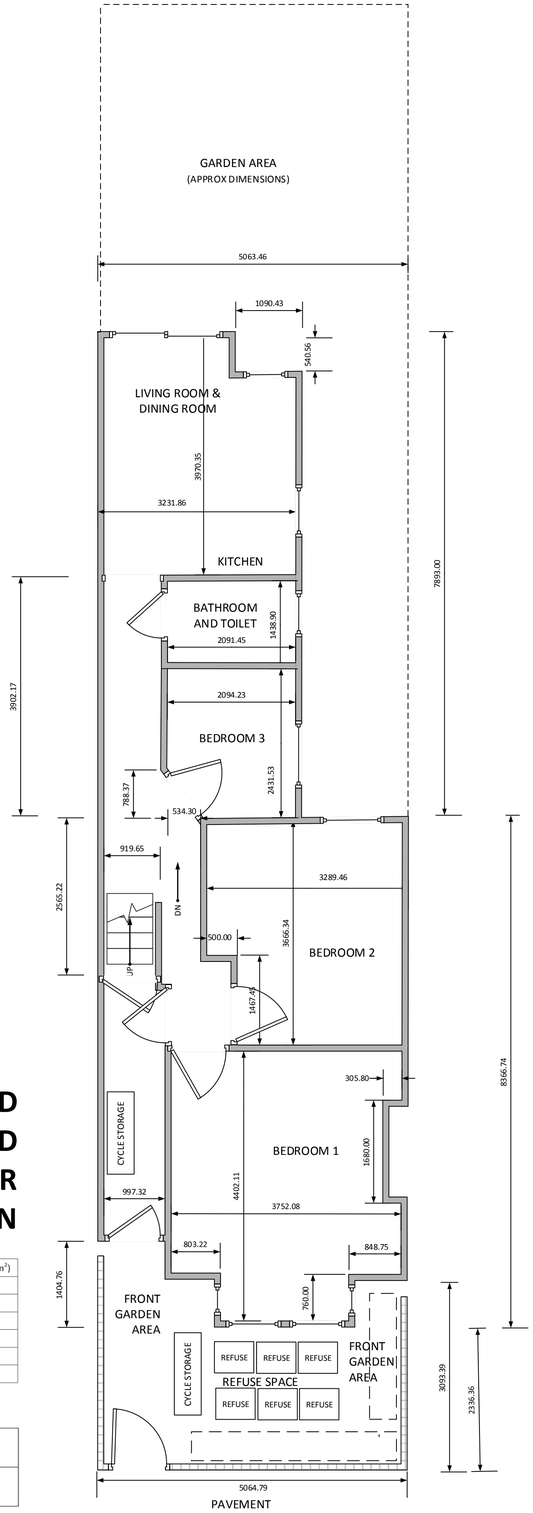



# PROPOSED GROUND FLOOR PLAN

| SPACE | TOTAL AREA ($m^2$) |
|---|---|
| BEDROOM 1 | 14.7 |
| BEDROOM 2 | 12.1 |
| BEDROOM 3 | 4.1 |
| STORAGE (UNDER STAIRWELL) | 2.4 |
| BATHROOM | 2.9 |
| KITCHEN, LIVING AND DINING | 12.1 |

| GROSS INTERNAL AREA (using VOA code of measuring) |
|---|
| 76.1 $m^2$ |

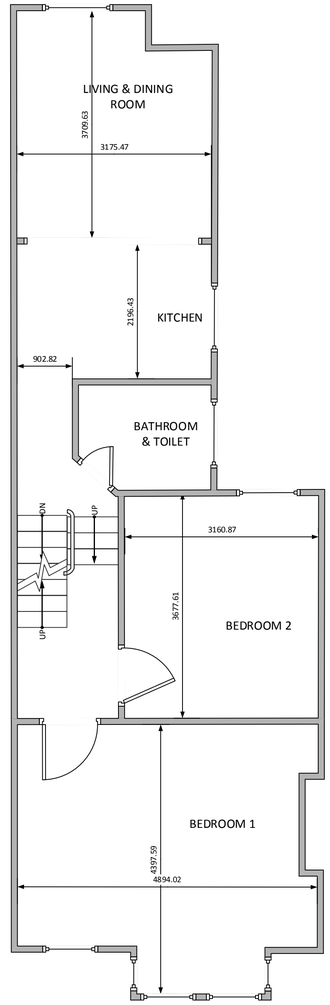


# PROPOSED FIRST FLOOR PLAN

SCALE: 1:50

0 750 1250 2500

12 COLERAINE ROAD N8 0QL, JAHANGIR SHAHNAWAZ

DRAWING NUMBER 02