

DO NOT SCALE DRAWING

IF IN DOUBT ASK

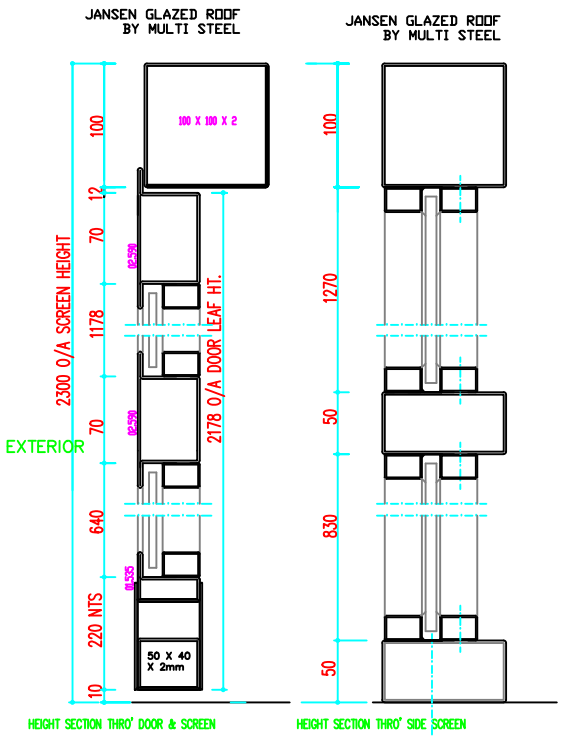

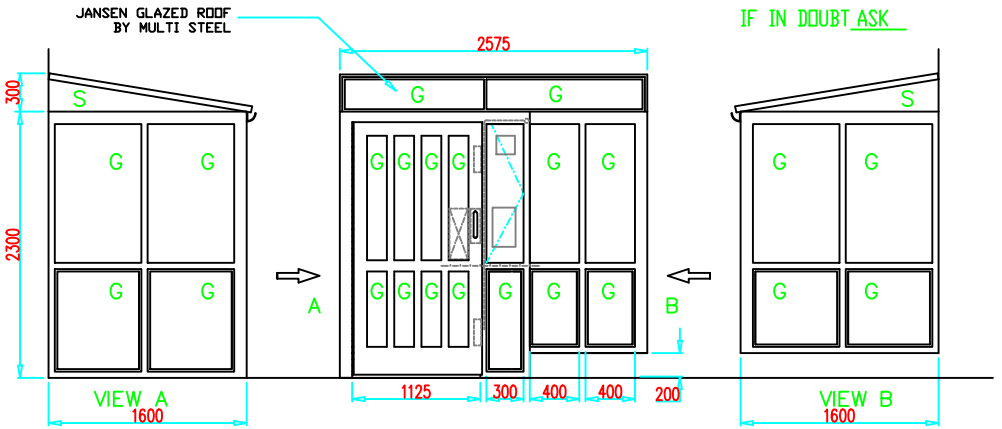


IRONMONGERY SUPPLIED & PREPARED FOR BY MULTISTEEL PER DOORSET.

1No LCN 4111 SURFACE DOOR CLOSER
1No CONTINUOUS ST. STEEL HINGE
1No PULL HANDLE S/S 225 X 25
2No PUSH PLATE S/S
2No ST. STEEL KICK PLATES

FREE ISSUE ITEMS SUPPLIED BY OTHERS BUT PREPARED FOR BY MULTISTEEL PER DOOR.

1No ELECTRO MAGNETIC LOCKS REF. M32 SERIES
1No ELECTRO MAGNETIC LOCKSREF. M32C SERIES
1No DOOR ENTRY PANEL
1No PUSH TO EXIT BUTTON ON INSIDE
1No FIRE MANS SWITCH

G = 11.5mm CLEAR LAM. GLASS 3mm GLAZING TAPE BOTH SIDES, 20 X 25 M. S. BEAD

S = 3mm M. S ZINTEC SOLID PANEL P. P. COATED

ALL BLACK SILICON POINTED


FINISH

ALL JANSEN SCREENS TO BE SHOT BLASTED & ZINC SPRAYED AND PPC TEXTURED GLOSS COLOUR RAL ????

ELEVATION OF TYPICAL JANSEN SINGLE DOORSET/PERCH SCREEN/ROOF
HLOO DOOR OPENING OUT TOWARDS VIEWER

1No REQUIRED AS DRAWN HROO FOR FLATS 59-64, 65-68, 69-74 MED MANUFACTURE No. 9799 ERMINE RD. N15 6DE

1No REQUIRED AS DRAWN HROO FOR FLATS 3-8, 9-12, 13-18 MED MANUFACTURE No. 9799 WESCOTT CLOSE, N15 6DP

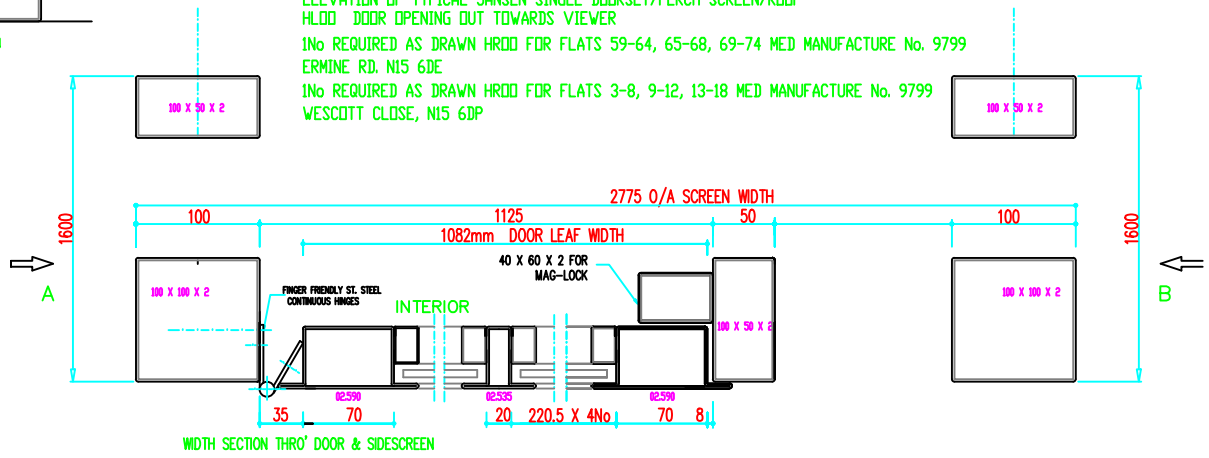


| | | |
|---|---|---|
| ARCHITECTS | LEN FEVRIER – HOMES FOR HARINGEY | |
| THIS DRAWING IS THE PROPERTY OF MULTISTEEL LIMITED AND MUST NOT BE COPIED OR DISCLOSED TO A THIRD PARTY WITHOUT THE WRITTEN PERMISSION OF MULTISTEEL LIMITED. | | |
| | | |
| | | |
| 0 | ORIGINAL ISSUE | 1-7-15 |
| REV | DETAILS | DATE |
| PROJECT | WESTCOTT CLOSE, ERMINE RD. N15 6DE<br>HOMES FOR HARINGEY | |
| DRAWN BY MMJG | DATE 1-7-2015 | |
| SCALE NTS | APPROVED | |
| JOB No J15074 | DRG No 101 | |

MULTISTEEL LIMITED

MULTISTEEL HOUSE
117-119 BRENT TERRACE
LONDON, NW2 1LL
TEL. 0208 208 0300 FAX. 0208 208 0299