

Notes
This drawing has been produced for the client detailed below as part of an agreement to provide architectural design services for the submission of a planning application for a roof terrace only. Third parties using this drawing must satisfy themselves that they accept all of the information on it and take responsibility for any action arising out of the use of it. All dimensions to be checked on site and verified by contractors and sub-contractors for accuracy and fit. Discrepancies or omissions to be brought to the attention of Douglas Architects Limited prior to construction.

Do not scale from this drawing.

Douglas Architects	Douglas Architects Limited Top Floor Studio, 100 De Beauvoir Road London N1 4EN T: 07941 534 182 www.douglasarchitects.co.uk	revision / dates / notes	project: 21d Jacksons Lane London N6 5SR client: Vlad Meerovich	drawing title: Site Location Plan	scale: 1:1250@A4	date: May 2016	PLANNING
					drawing no: JAC EX 101		

Copyright Douglas Architects Limited


Existing terrace
Application for terrace granted for this site
Existing terrace
Application site



Rear view from the top dormer window.

The houses to the rear are set well back from the site and srceened by existing trees.

Rear

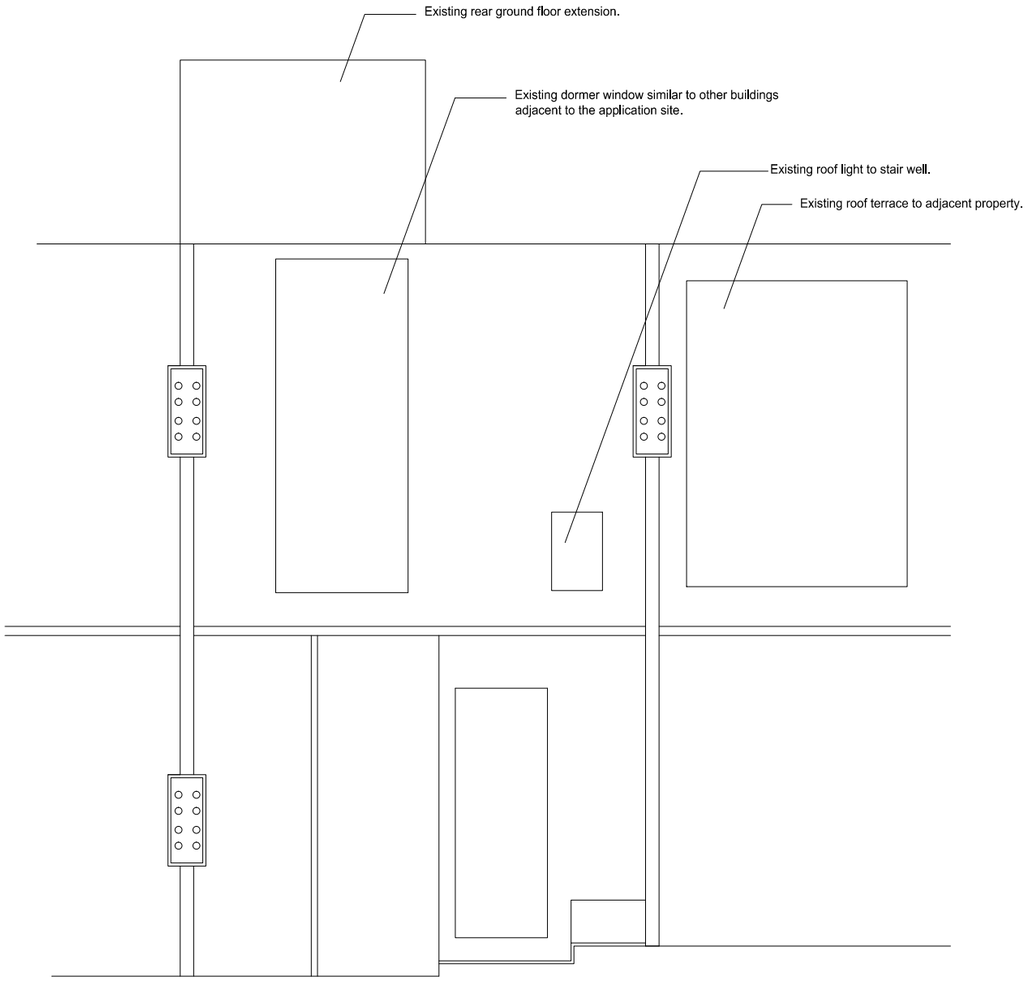

Front

Roof Plan

Rear

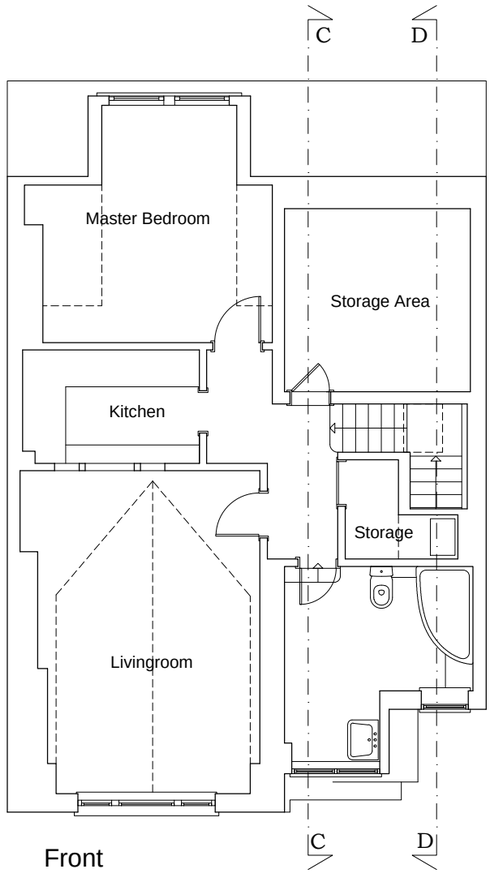

Front

Second Floor

Rear

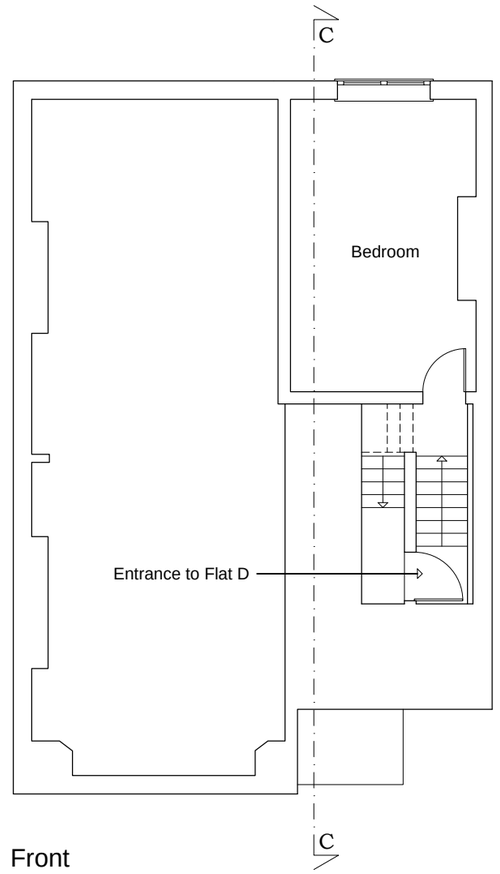

Front

First Floor

Notes
This drawing has been produced for the client detailed below as part of an agreement to provide architectural design services for the submission of a planning application for a roof terrace only. Third parties using this drawing must satisfy themselves that they accept all of the information on it and take responsibility for any action arising out of the use of it. All dimensions to be checked on site and verified by contractors and sub-contractors for accuracy and fit. Discrepancies or omissions to be brought to the attention of Douglas Architects Limited prior to construction.

Do not scale from this drawing.





Douglas Architects

Douglas Architects Limited
Top Floor Studio, 100 De Beauvoir Road
London N1 4EN

T: 07941 534 182
www.douglasarchitects.co.uk

revision	dates	notes

project: 21d Jacksons Lane
London N6 5SR

client: Vlad Meerovich

drawing title: Existing Upper Storey Plans
Showing Existing Storage Area

scale: 1:100@A3

date: April 2016

drawing no: JAC EX 01

PLANNING

Copyright Douglas Architects Limited



Rear Elevation

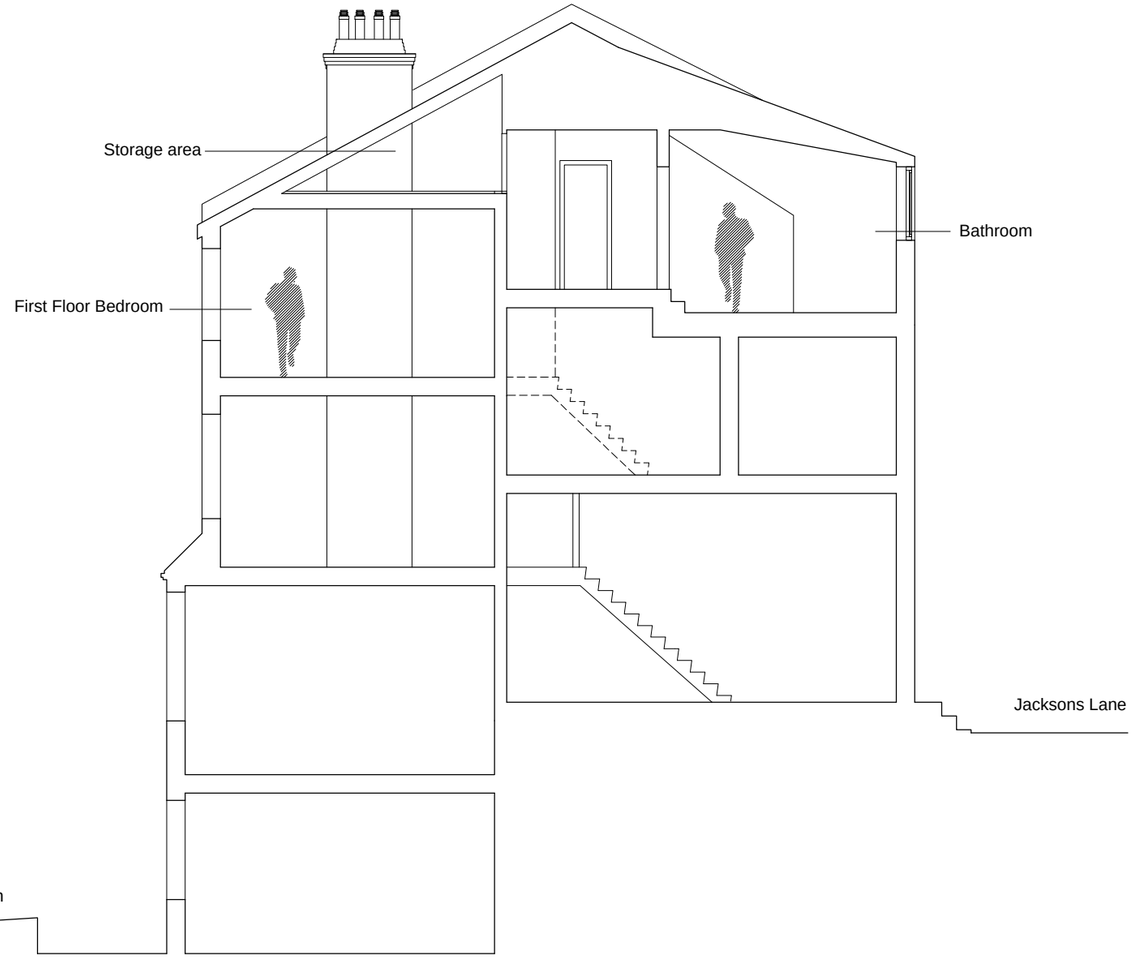

Section C

Notes
This drawing has been produced for the client detailed below as part of an agreement to provide architectural design services for the submission of a planning application for a roof terrace only. Third parties using this drawing must satisfy themselves that they accept all of the information on it and take responsibility for any action arising out of the use of it. All dimensions to be checked on site and verified by contractors and sub-contractors for accuracy and fit. Discrepancies or omissions to be brought to the attention of Douglas Architects Limited prior to construction.

Do not scale from this drawing.

0 0.5 1.0 2.0 3.0 4.0 5.0m

Douglas Architects

Douglas Architects Limited
Top Floor Studio, 100 De Beauvoir Road
London N1 4EN

T: 07941 534 182
www.douglasarchitects.co.uk

revision	dates	notes

project: 21d Jacksons Lane, London N6 5SR

client: Vlad Meerovich

drawing title: Existing Section C and Rear Elevation

scale: 1:100@A3

date: April 2016

drawing no: JAC EX 02

PLANNING

Copyright Douglas Architects Limited

Rear

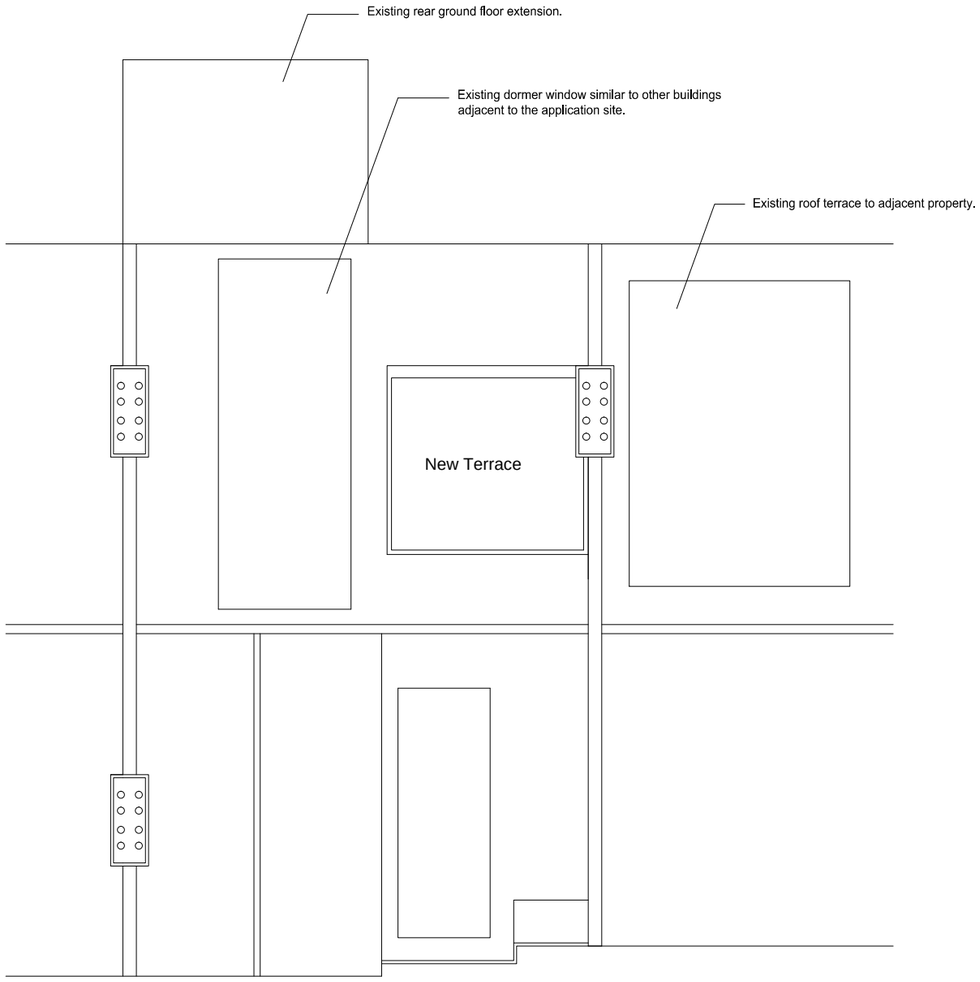

Front

Roof Plan

Rear

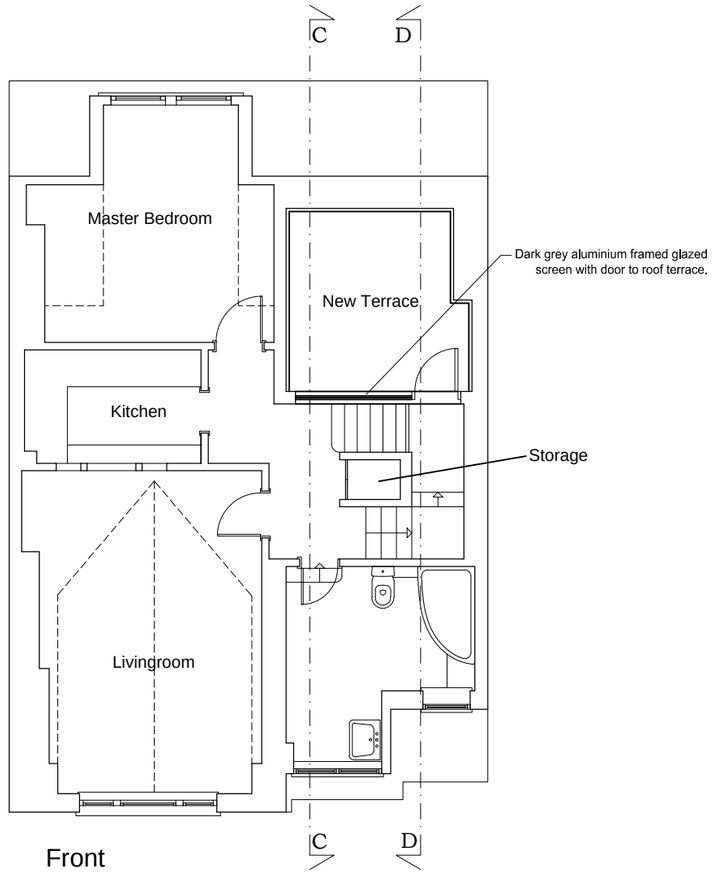

Front

Second Floor

Rear

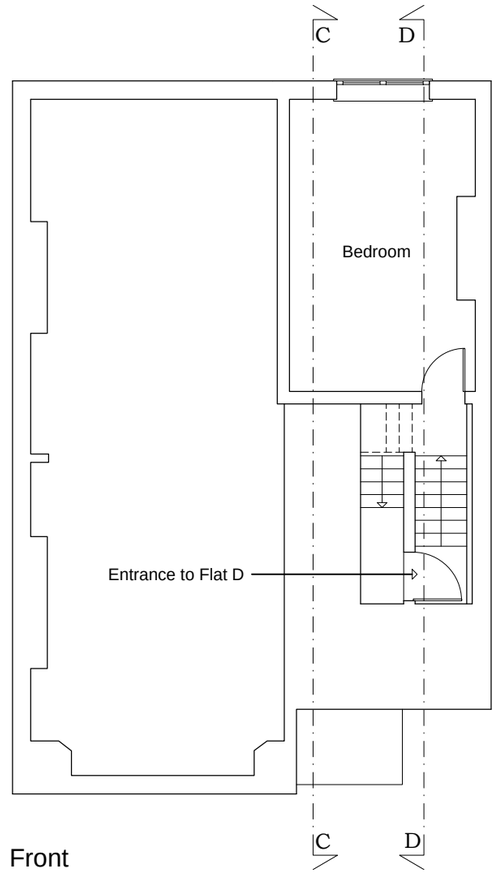

Front

First Floor

Notes
This drawing has been produced for the client detailed below as part of an agreement to provide architectural design services for the submission of a planning application for a roof terrace only. Third parties using this drawing must satisfy themselves that they accept all of the information on it and take responsibility for any action arising out of the use of it. All dimensions to be checked on site and verified by contractors and sub-contractors for accuracy and fit. Discrepancies or omissions to be brought to the attention of Douglas Architects Limited prior to construction.

Do not scale from this drawing.



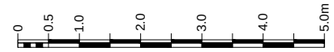

Douglas Architects

Douglas Architects Limited
Top Floor Studio, 100 De Beauvoir Road
London N1 4EN

T: 07941 534 182
www.douglasarchitects.co.uk

revision	dates	notes

project: 21d Jacksons Lane, London N6 5SR

client: Vlad Meerovich

drawing title: Proposed Floor Plans and Roof Plan

scale: 1:100@A3

date: May 2016

drawing no: JAC GA 01

PLANNING

Copyright Douglas Architects Limited

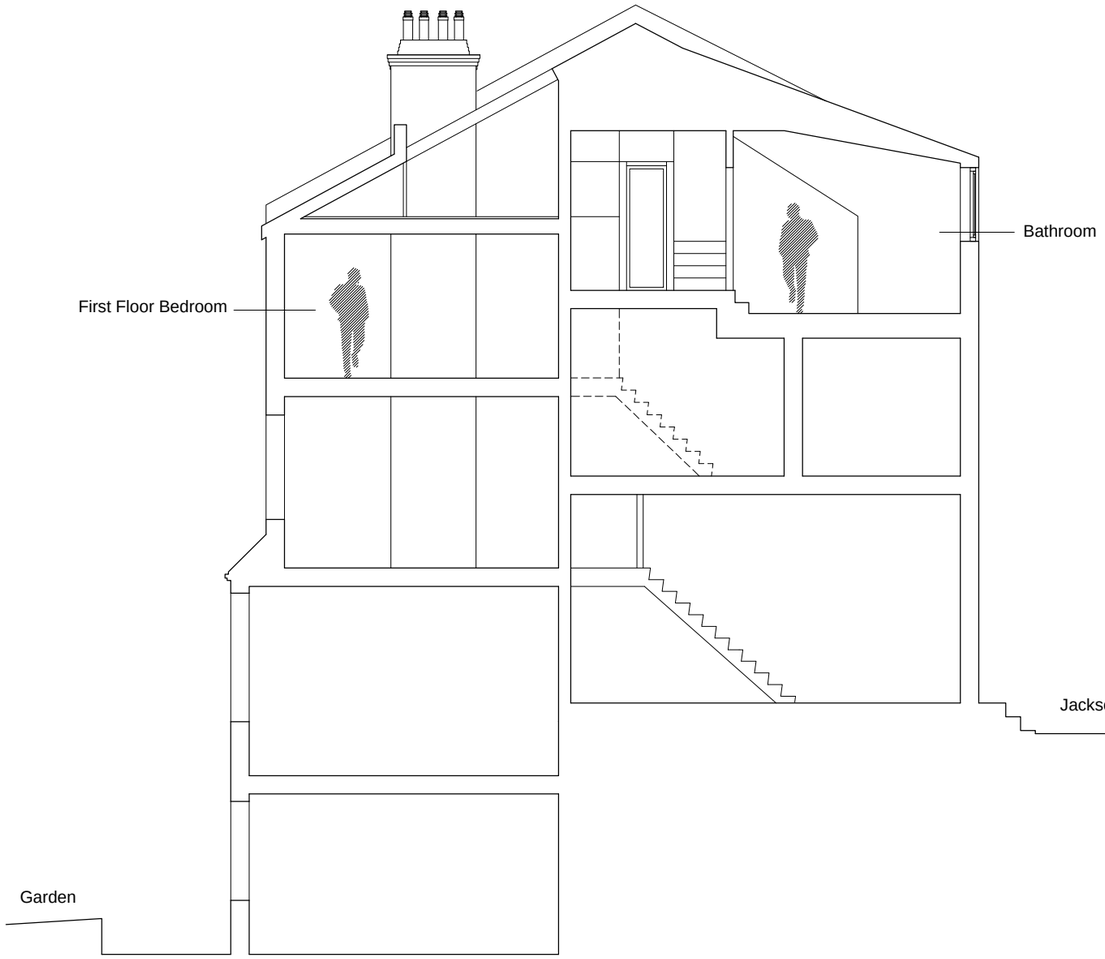

Section C

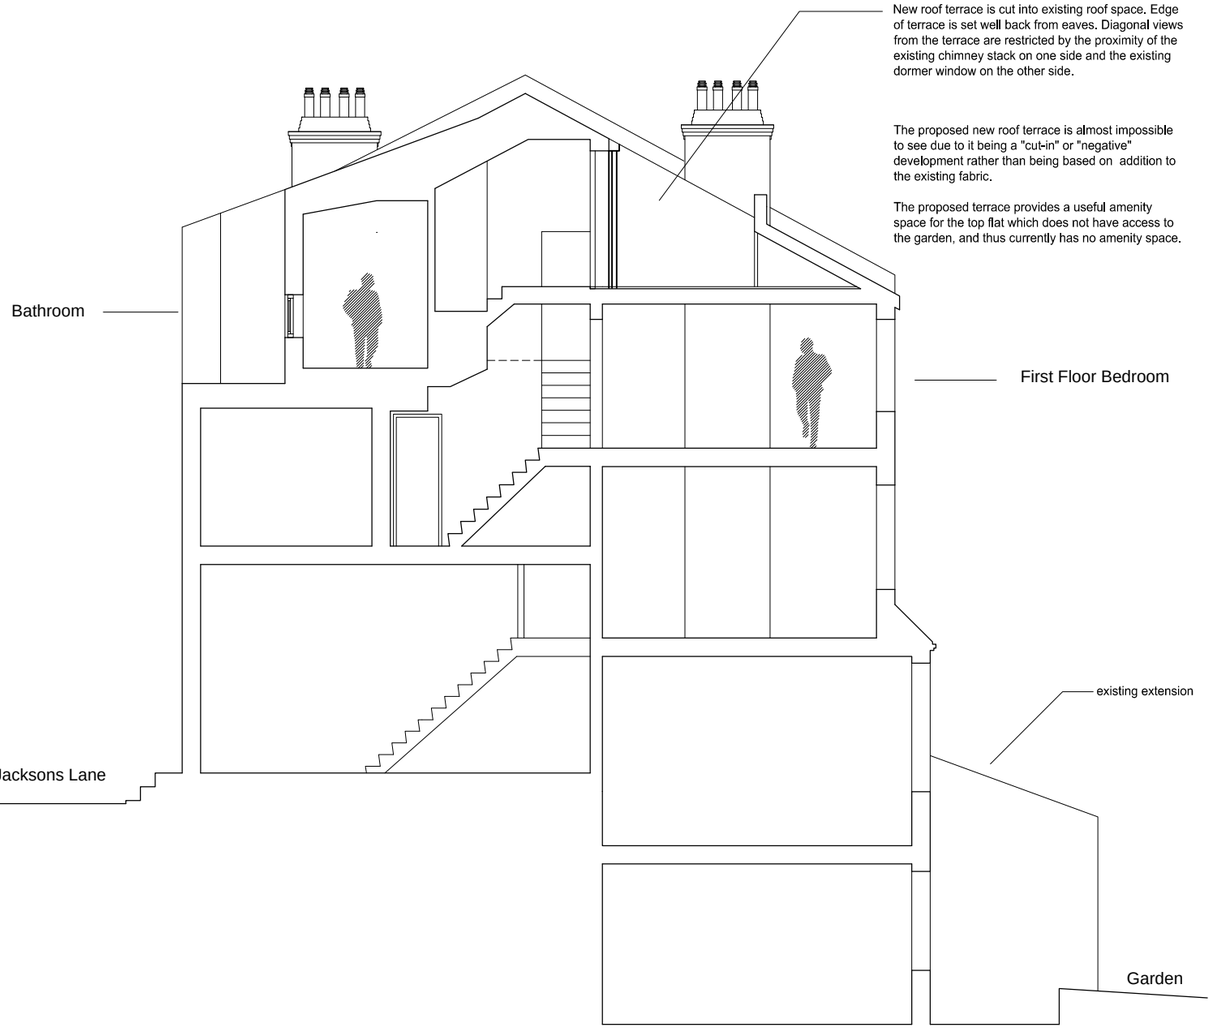

Section D

Notes
This drawing has been produced for the client detailed below as part of an agreement to provide architectural design services for the submission of a planning application for a roof terrace only. Third parties using this drawing must satisfy themselves that they accept all of the information on it and take responsibility for any action arising out of the use of it. All dimensions to be checked on site and verified by contractors and sub-contractors for accuracy and fit. Discrepancies or omissions to be brought to the attention of Douglas Architects Limited prior to construction.

Do not scale from this drawing.

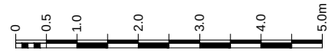

Douglas Architects	Douglas Architects Limited Top Floor Studio, 100 De Beauvoir Road London N1 4EN T: 07941 534 182 www.douglasarchitects.co.uk	revision	dates	notes	project: 21d Jacksons Lane London N6 5SR client: Vlad Meerovich	drawing title: Proposed Sections C & D	scale: 1:100@A3	date: May 2016 drawing no: JAC GA 02	PLANNING

Copyright Douglas Architects Limited



Rear Elevation

Notes
This drawing has been produced for the client detailed below as part of an agreement to provide architectural design services for the submission of a planning application for a roof terrace only. Third parties using this drawing must satisfy themselves that they accept all of the information on it and take responsibility for any action arising out of the use of it. All dimensions to be checked on site and verified by contractors and sub-contractors for accuracy and fit. Discrepancies or omissions to be brought to the attention of Douglas Architects Limited prior to construction.

Do not scale from this drawing.

0 0.5 1.0 2.0 3.0 4.0 5.0m

Douglas Architects	Douglas Architects Limited Top Floor Studio, 100 De Beauvoir Road London N1 4EN T: 07941 534 182 www.douglasarchitects.co.uk	revision / dates / notes	project: 21d Jacksons Lane London N6 5SR	drawing title: Proposed Rear Elevation	scale: 1:100@A3	date: May 2016	PLANNING
			client: Vlad Meerovich		drawing no: JAC GA 03		

Copyright Douglas Architects Limited