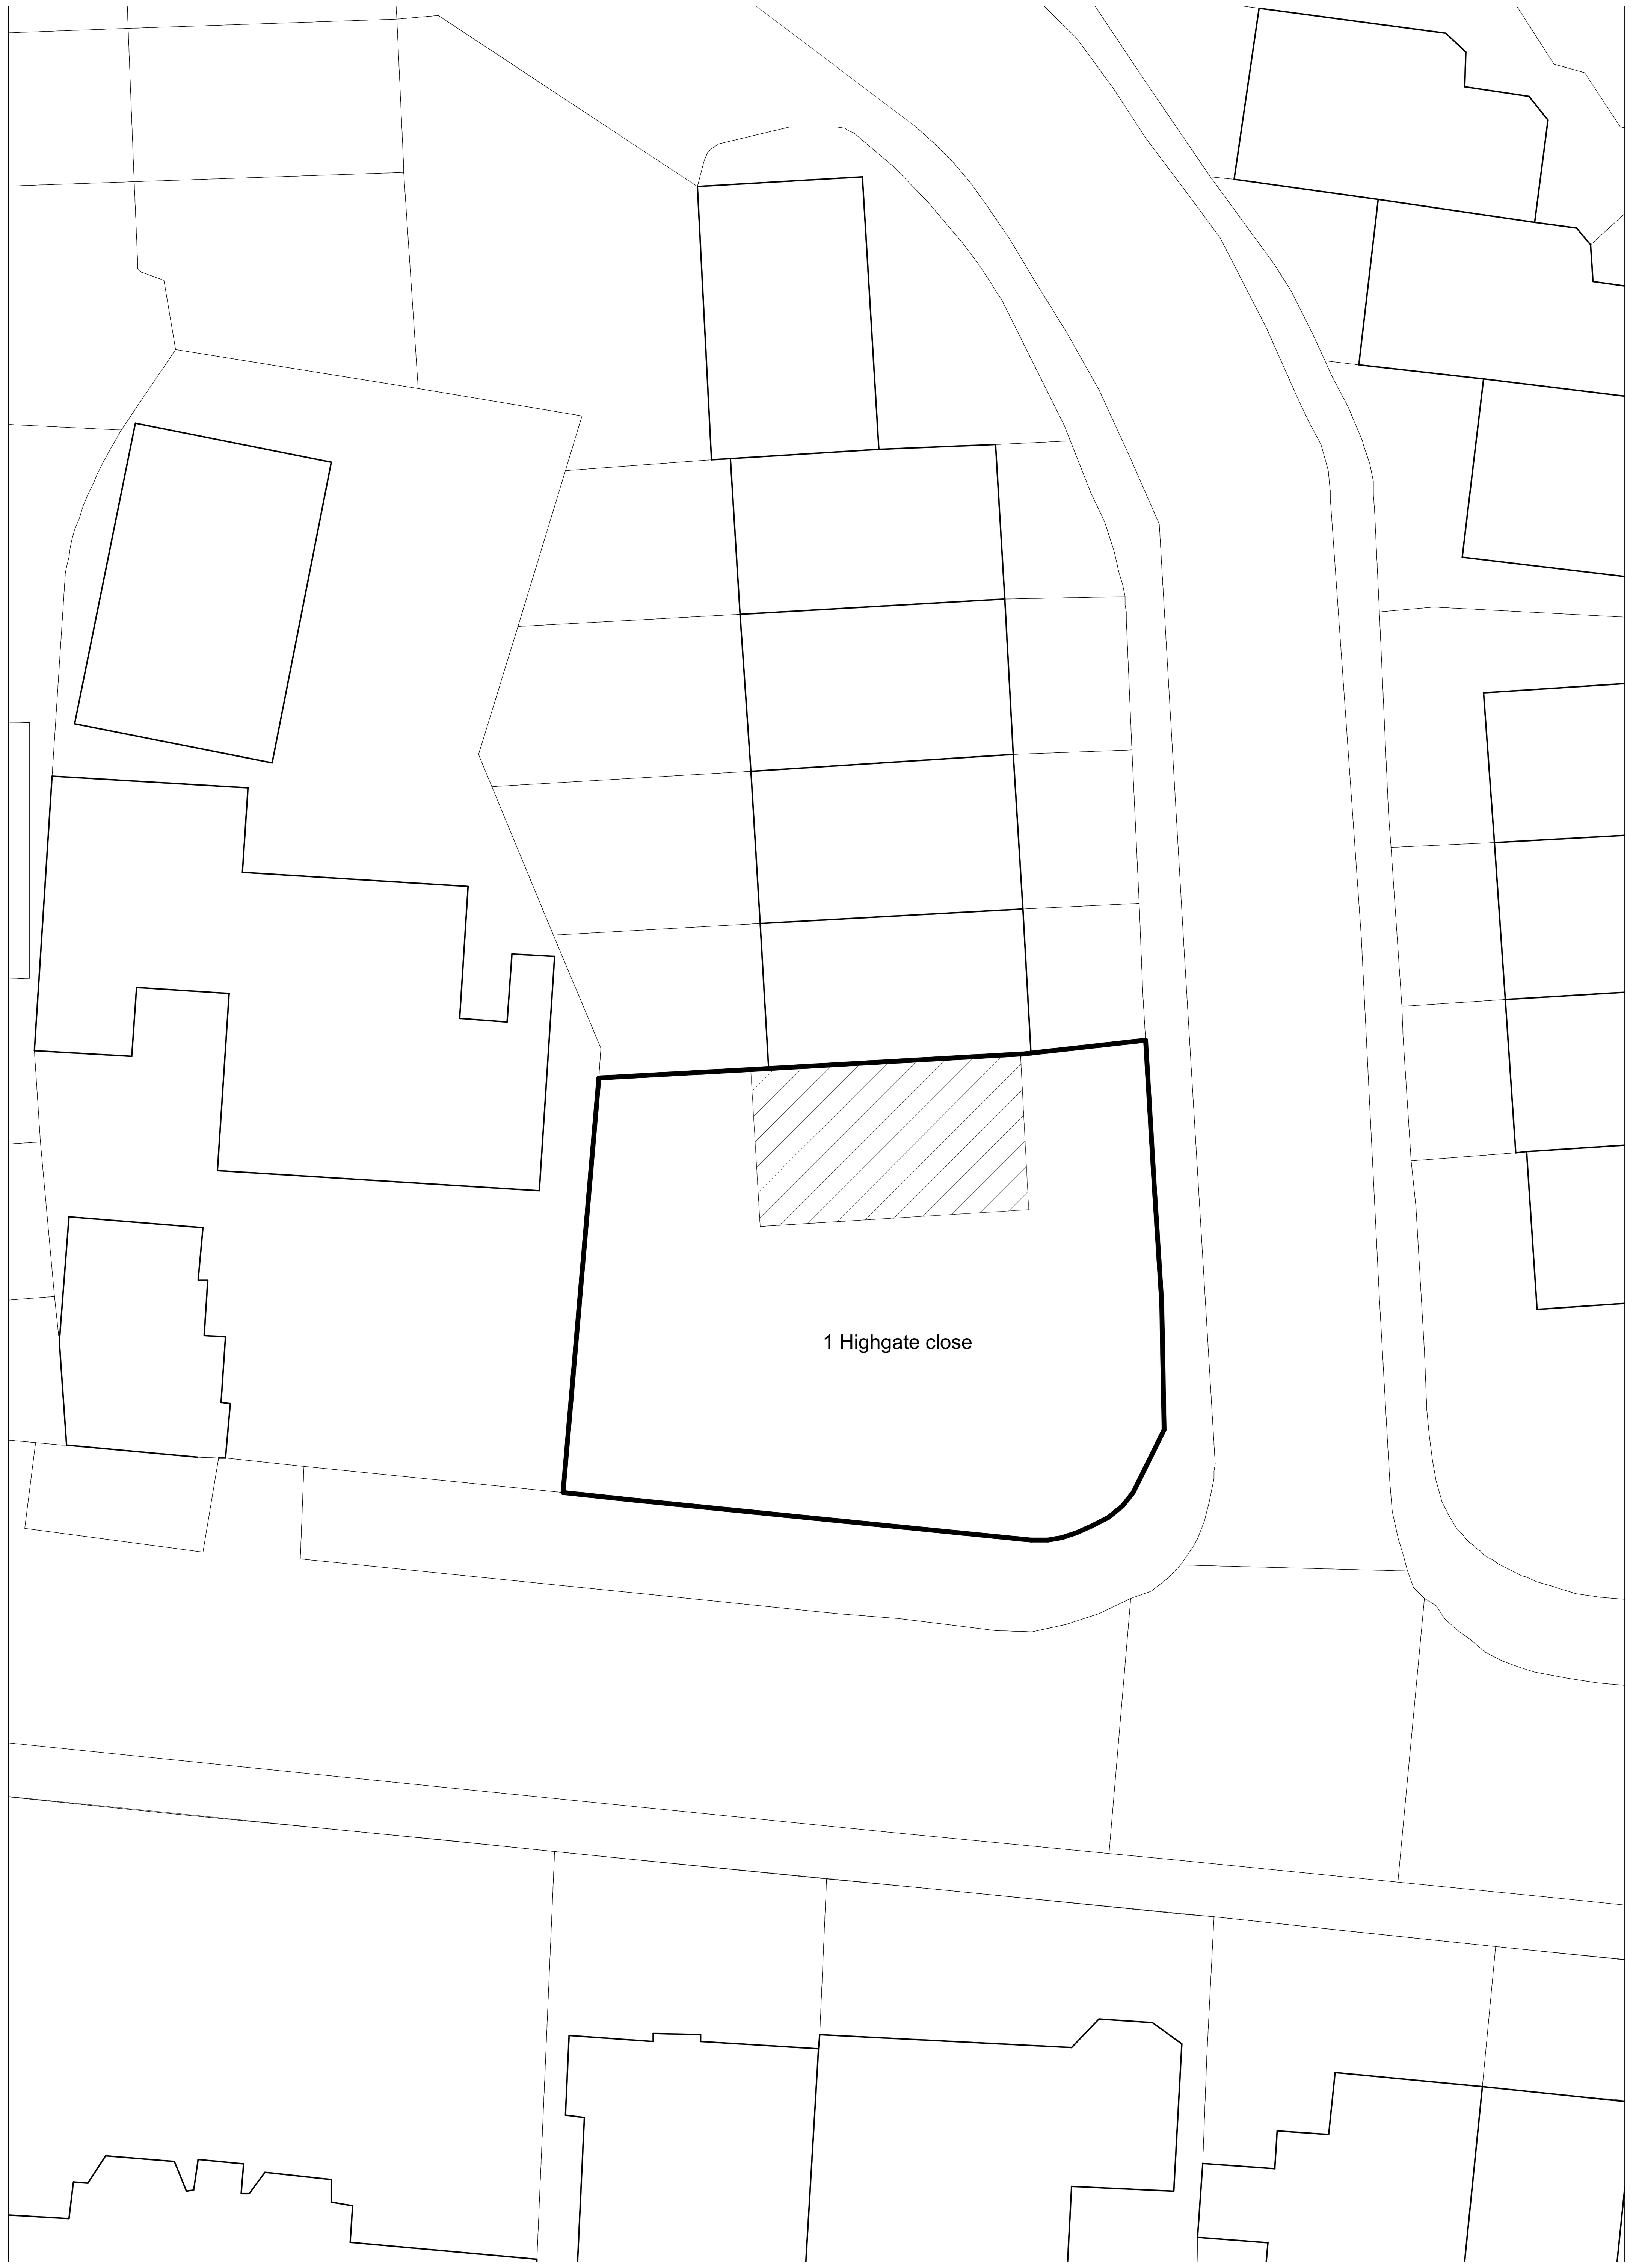

1 Location plan
Scale: 1:200

Amos Goldreich Architecture
Studio 32
Bickerton House
25 Bickerton Road
London N19 5JT
T +44(0)207272 2532
E info@agarchitecture.net
www.agarchitecture.net

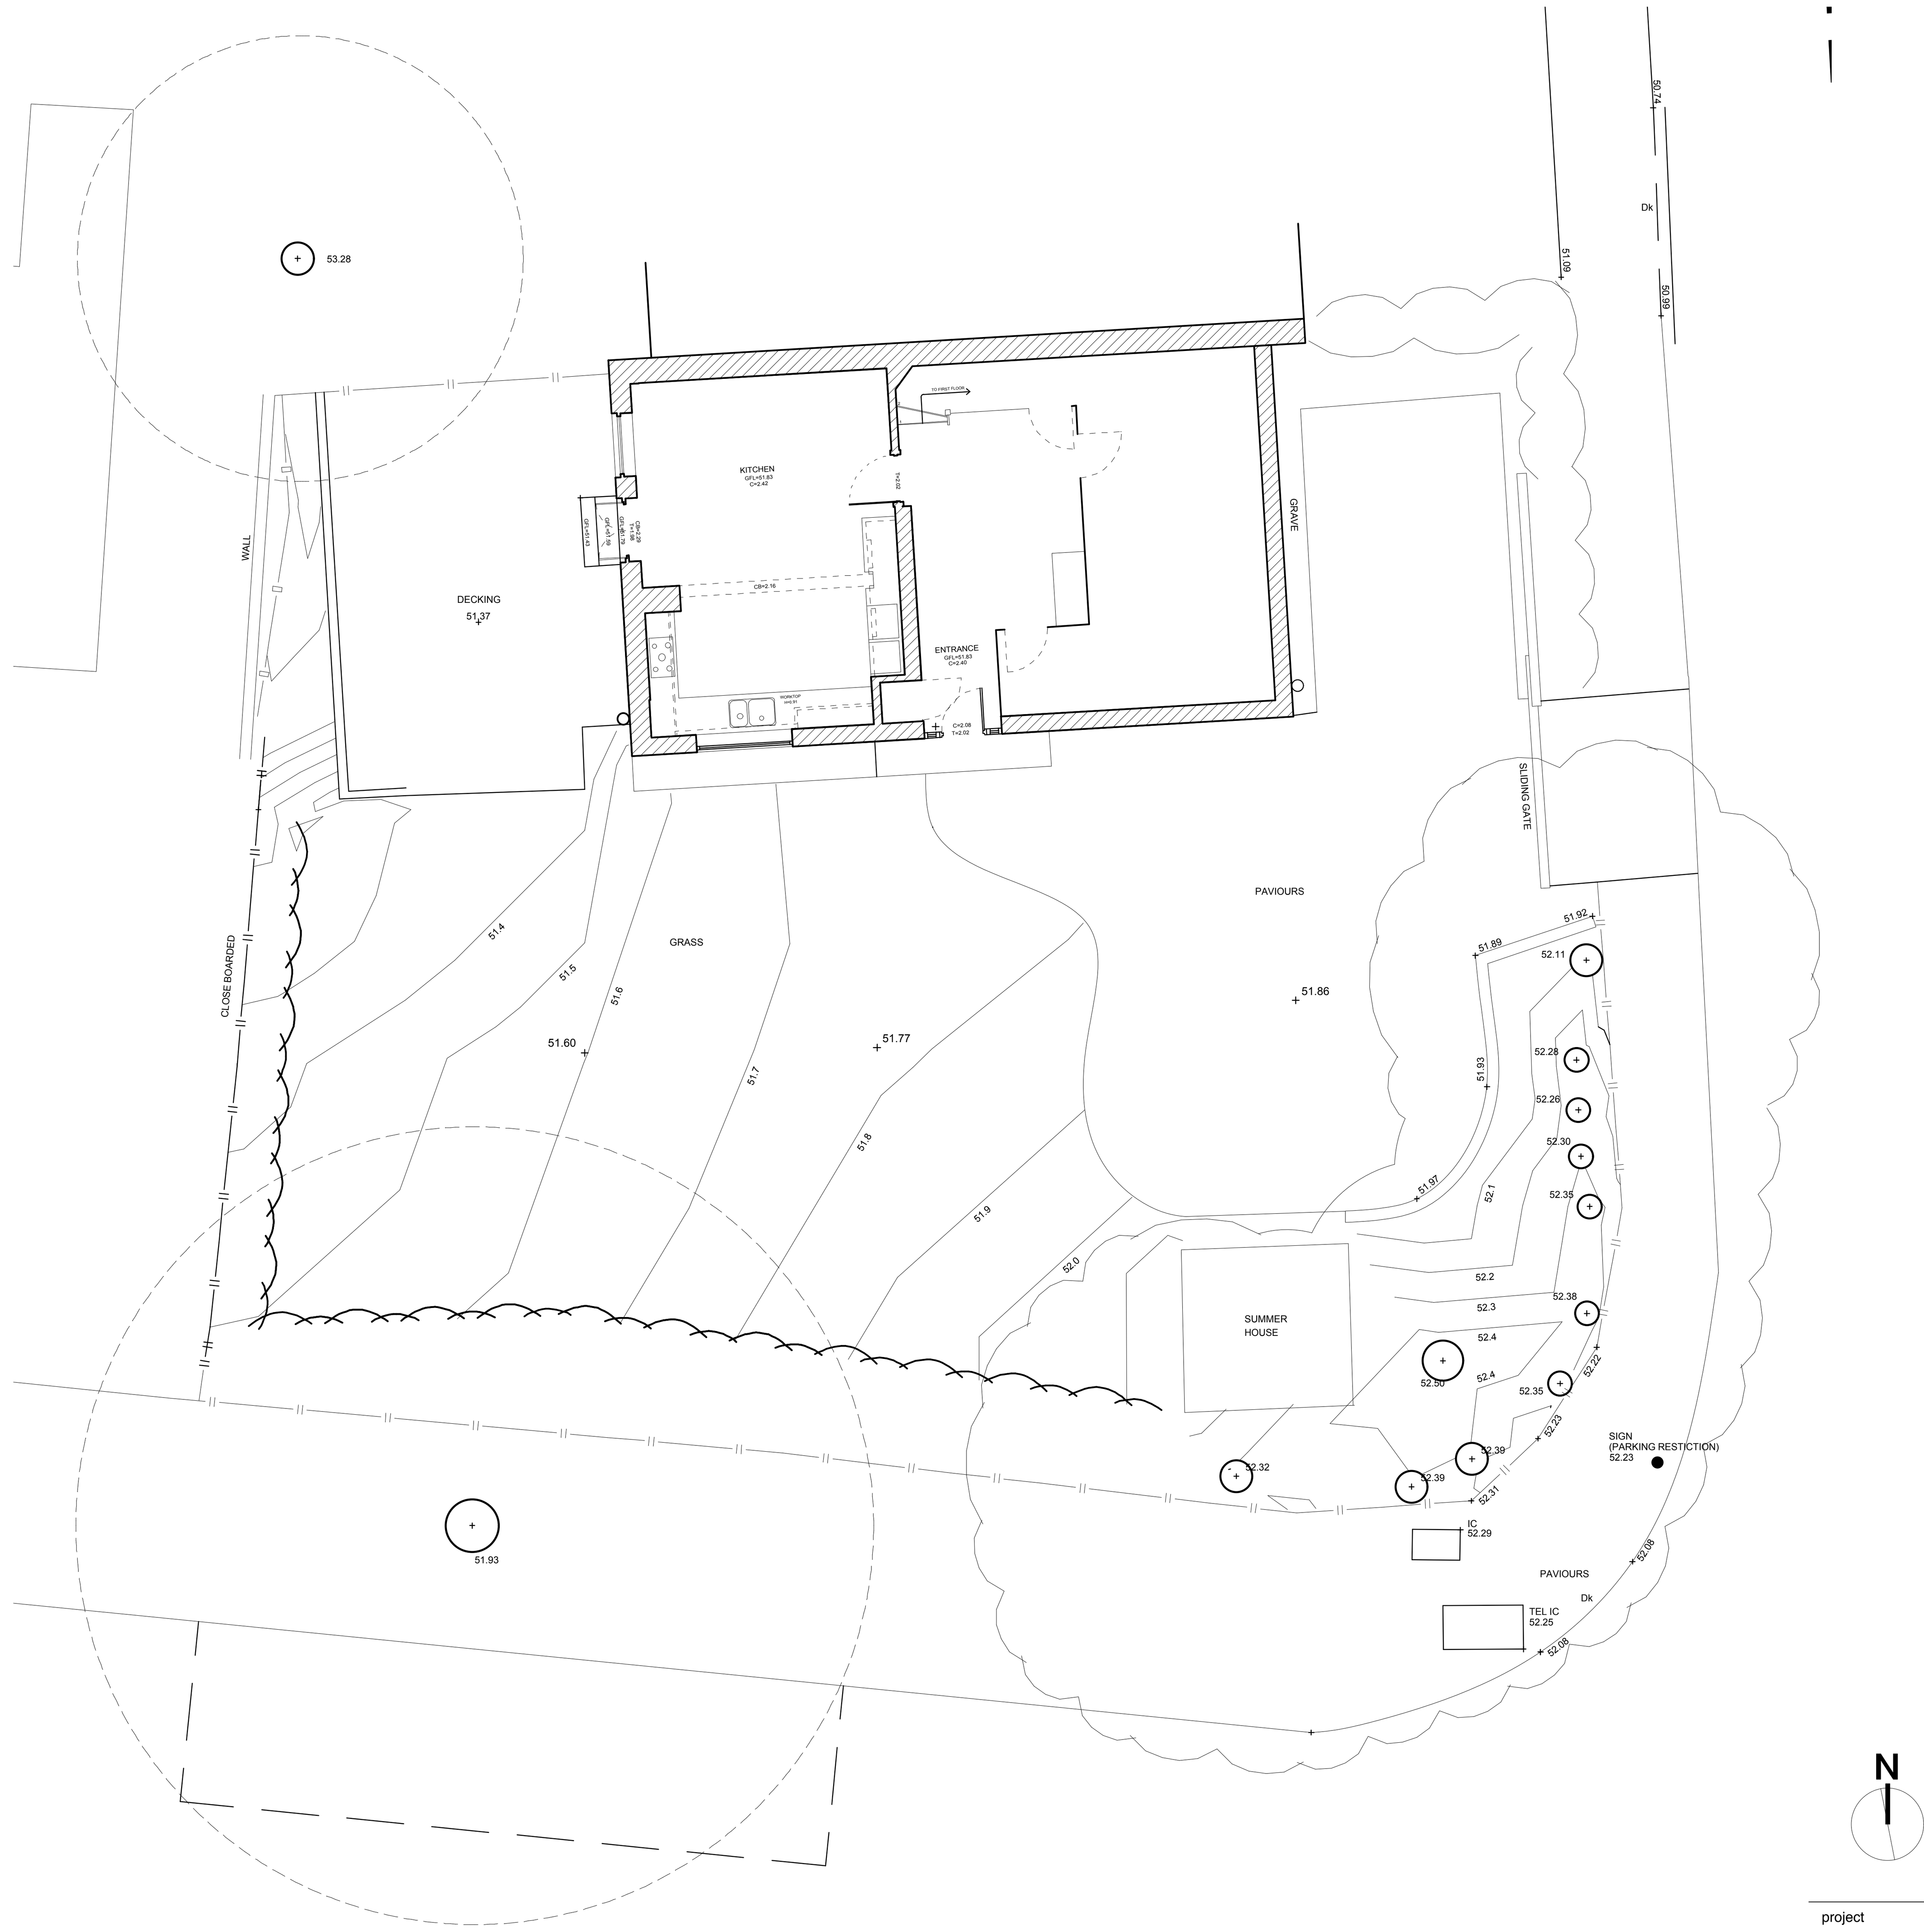

2 Site plan existing
Scale: 1:100

0 1 2 3 M

rev	date	initials	description

location

project
1 Highgate close

drawing title
Site and location plan

drawn		
MR		
date May 2016	scale @ A1 1:100	status Planning
project number 101	drawing number P-100	rev. -

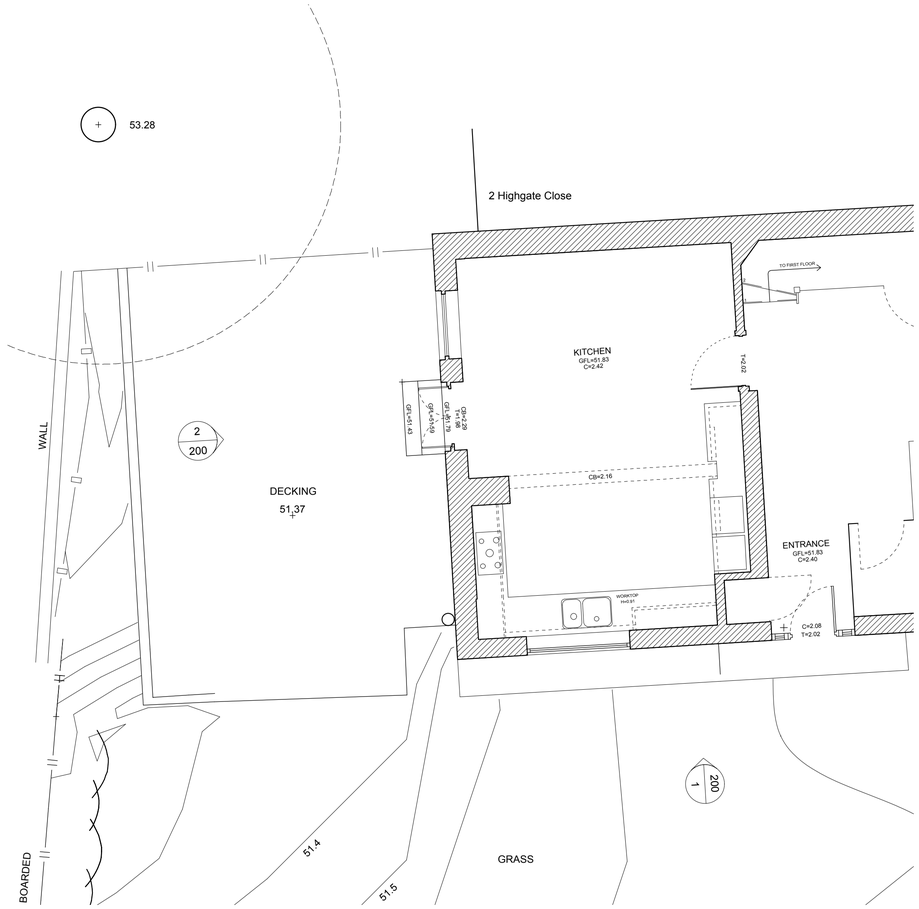

1 Existing part plan
Scale: 1:50

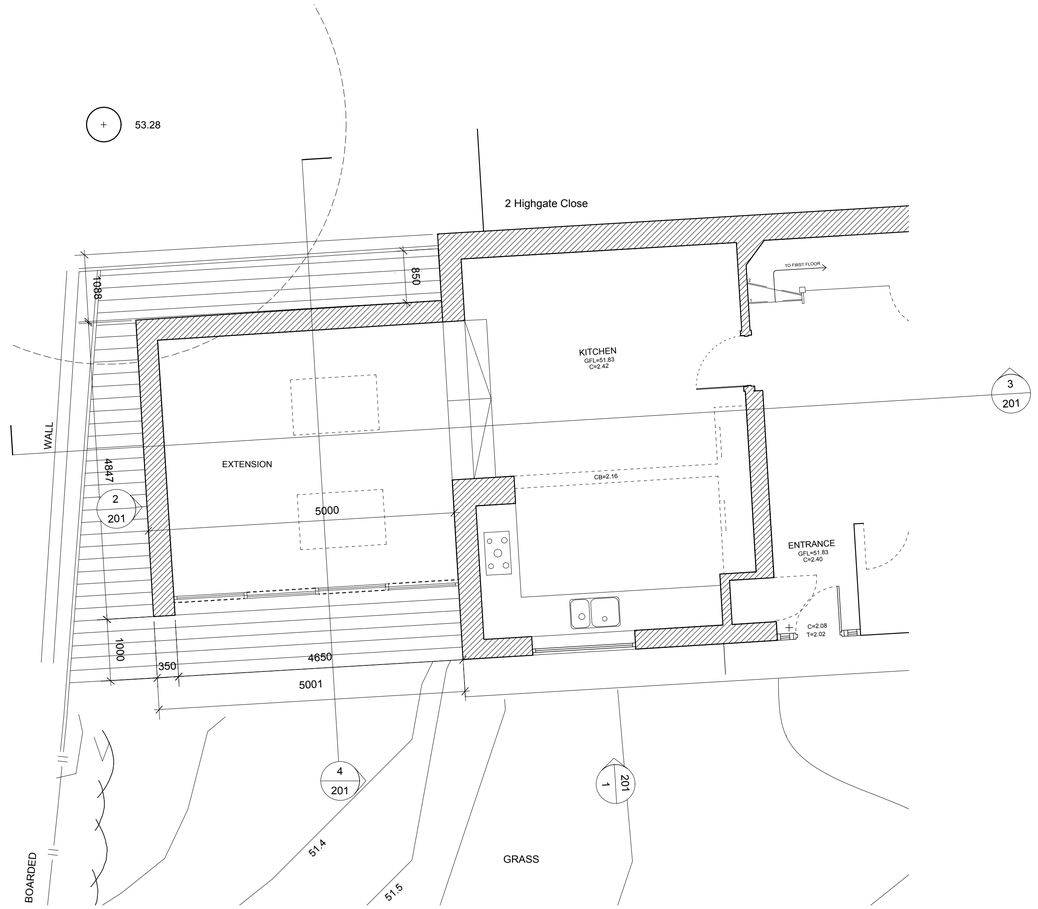

2 Proposed part plan
Scale: 1:50

Amos Goldreich Architecture
Studio 32
Bickerton House
25 Bickerton Road
London N19 5JT
T +44(0)207272 2532
E info@agarchitecture.net
www.agarchitecture.net

N

0 1 2 3 M

rev	date	initials	description

location

project
1 Highgate close

drawing title
Existing and proposed plans

drawn		
MR		
date	scale @ A1	status
May 2016	1:50	Planning
project number	drawing number	rev.
101	P-101	-



1 Proposed roof plan
Scale: 1:50

Amos Goldreich Architecture
Studio 32
Bickerton House
25 Bickerton Road
London N19 5JT
T +44(0)207272 2532
E info@agarchitecture.net
www.agarchitecture.net

rev date initials description

location

N

0 1 2 3 M

project
1 Highgate close

drawing title
Proposed roof plan

drawn		
MR		
date	scale @ A1	status
May 2016	1:50	Planning
project number	drawing number	rev.
101	P-102	-



1 South elevation
Scale: 1:50

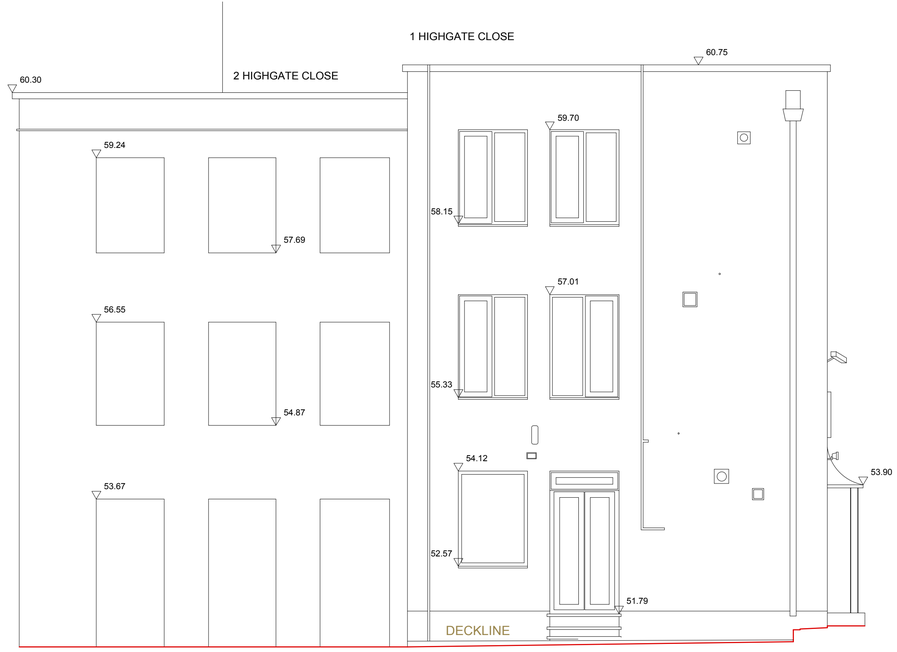

2 West elevation
Scale: 1:50

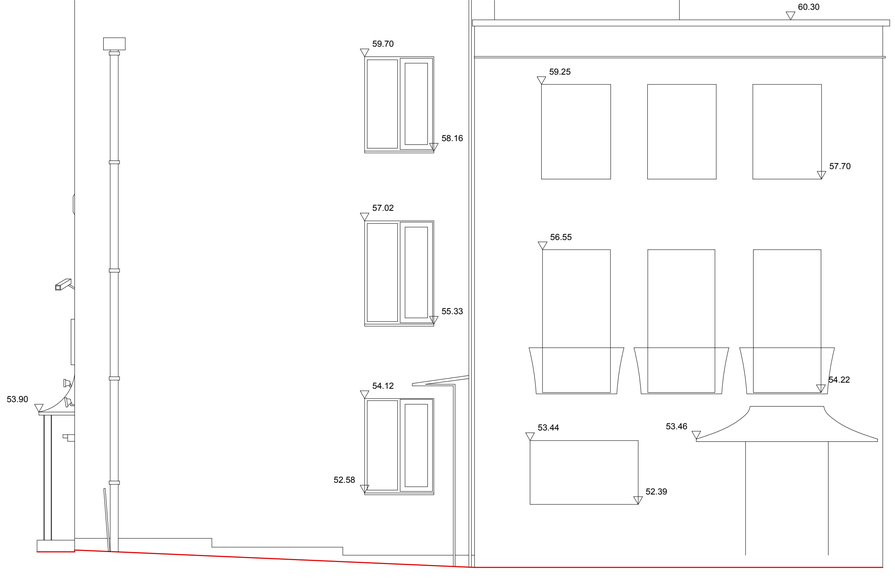

3 East elevation
Scale: 1:50

Amos Goldreich Architecture
Studio 32
Bickerton House
25 Bickerton Road
London N19 5JT
T +44(0)207272 2532
E info@agarchitecture.net
www.agarchitecture.net

rev date initials description

location

N

0 1 2 3 M

project
1 Highgate close

drawing title
Existing elevations

drawn		
MR		
date	scale @ A1	status
May 2016	1:50	Planning
project number	drawing number	rev.
101	P-200	-



1 Proposed South elevation
Scale: 1:50

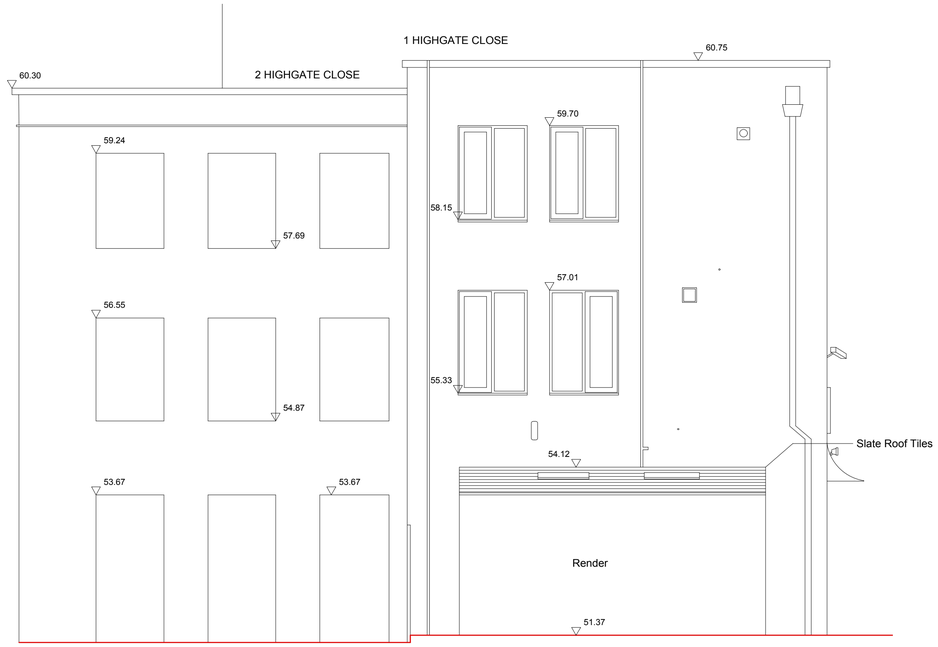

2 Proposed west elevation
Scale: 1:50

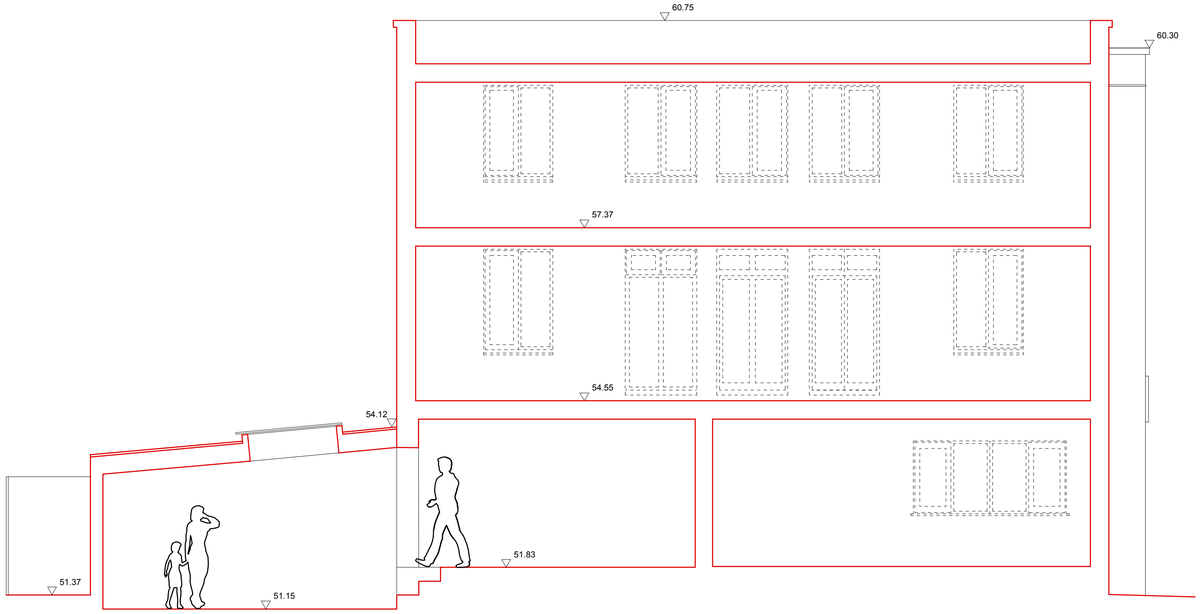

3 Proposed cross section
Scale: 1:50

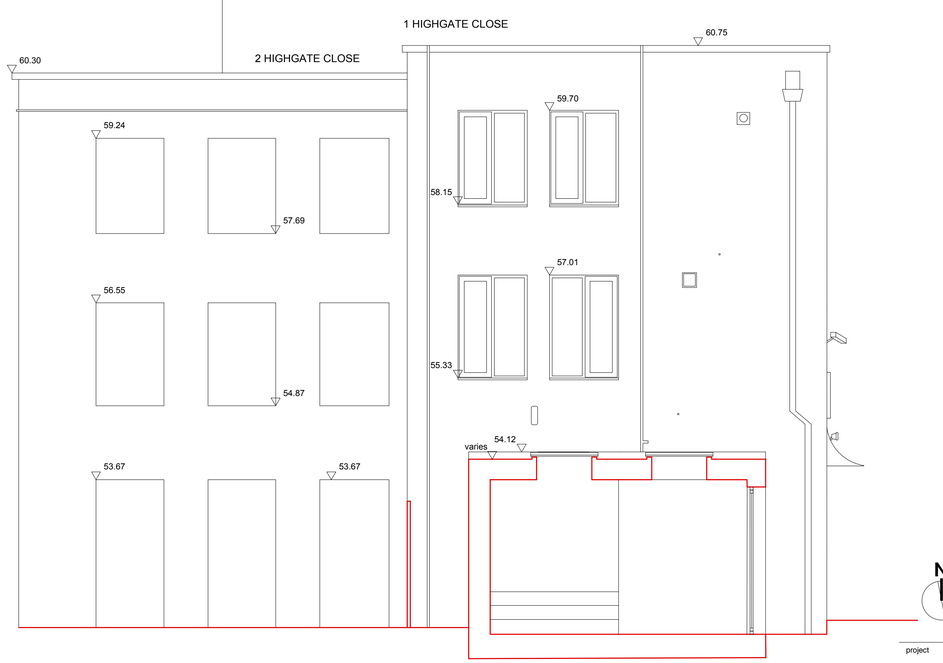

4 Proposed cross section
Scale: 1:50

Amos Goldreich Architecture
Studio 32
Bickerton House
25 Bickerton Road
London N19 5JT
T +44(0)207272 2532
E info@agarchitecture.net
www.agarchitecture.net

N

0 1 2 3 M

rev date initials description

location

project
1 Highgate close

drawing title
Proposed elevations and sections

drawn		
MR		
date	scale @ A1	status
May 2016	1:50	Planning
project number	drawing number	rev.
101	P-201	-