DO NOT SCALE DRAWING

IF IN DOUBT ASK

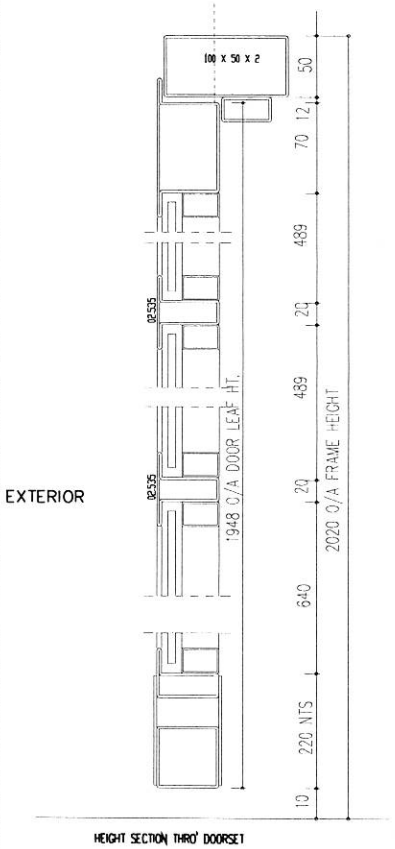

HEIGHT SECTION THRO' DOORSET

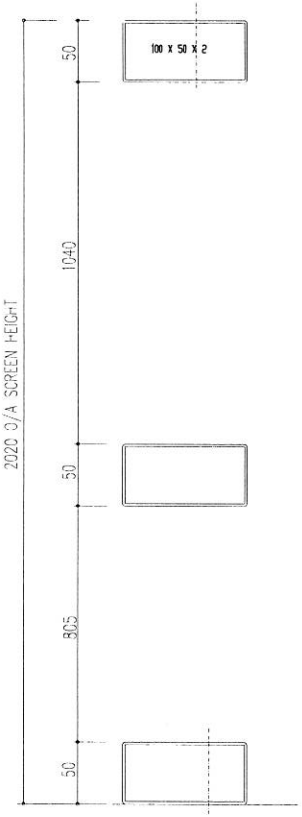

HEIGHT SECTION THRO' SIDE SCREEN

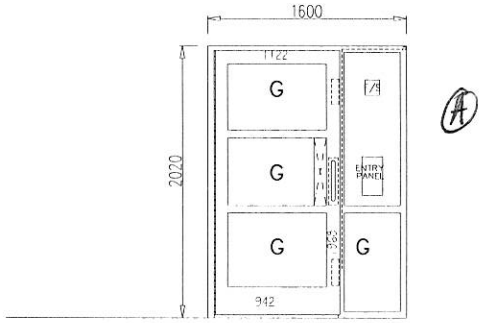

ELEVATION OF TYPICAL MULTISTEEL SINGLE DOORSET/SCREENS
HL00 DOOR OPENING OUT TOWARDS VIEWER

1No REQUIRED HL00 AS DRAWN FOR FLATS 1-6 MED MANUFACTURE No 7026

~~2No REQUIRED HL00 AS DRAWN FOR FLATS 7-12 MED MANUFACTURE No 7027~~

~~1No REQUIRED HL00 AS DRAWN FOR FLATS 13-20 MED MANUFACTURE No 7028~~

BARNES CRT. HARINGEY N22 8PJ

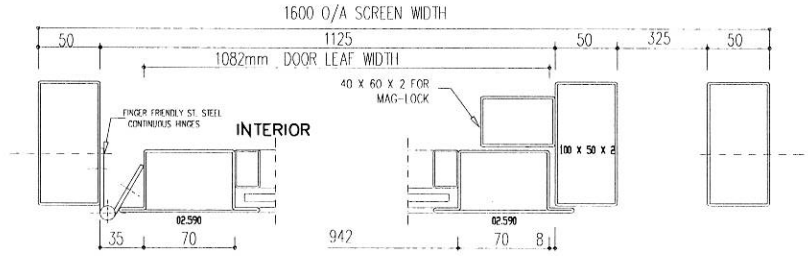

WIDTH SECTION THRO' DOOR & SIDESCREEN

IRONMONGERY SUPPLIED & PREPARED FOR BY MULTISTEEL PER DOORSET.

1No LCN 4111 SURFACE DOOR CLOSER

1No CONTINUOUS FINGER FRIENDLY ST. STEEL HINGE

1No PULL HANDLE S/S 225 X 25 TBC

2No ST. STEEL KICK PLATES

FREE ISSUE ITEMS SUPPLIED BY OTHERS BUT PREPARED FOR BY MULTISTEEL PER DOOR.

1No PUSH TO EXIT BUTTON ON INSIDE

1No ENTRY PANEL

1No ELECTRO MAGNETIC LOCKS REF. M32C SERIES

1No ELECTRO MAGNETIC LOCKS REF. M32 SERIES

G = 11.5mm CLEAR LAM. GLASS 3mm GLAZING TAPE BOTH SIDES, 20 X 25 M. S. BEAD

S = 3mm M. S ZINTEC SOLID PANEL P. P. COATED

ALL BLACK SILICON POINTED

FINISH

ALL JANSEN SCREENS TO BE SHOT BLASTED & ZINC SPRAYED AND PPC TEXTURED GLOSS COLOUR REF. No RAL ?????

ARCHITECTS LEN FEVRIER - HOMES FOR HARINGEY

THIS DRAWING IS THE PROPERTY OF MULTISTEEL LIMITED AND MUST NOT BE COPIED OR DISCLOSED TO A THIRD PARTY WITHOUT THE WRITTEN PERMISSION OF MULTISTEEL LIMITED

REV.	DETAILS	DATE
0	ORIGINAL ISSUE	9-7-15

PROJECT
BARNES CRT. HARINGEY N22 8PJ
HOMES FOR HARINGEY

DRAWN BY DLP	DATE 9-7-2015
SCALE NTS	APPROVED
JOB No J15102	DRG No 01

MULTISTEEL LIMITED
MULTISTEEL HOUSE
117-119 BRENT TERRACE
LONDON, NW2 1LL
TEL. 0208 208 8300 FAX. 0208 208 8201