DO NOT SCALE DRAWING

IF IN DOUBT ASK

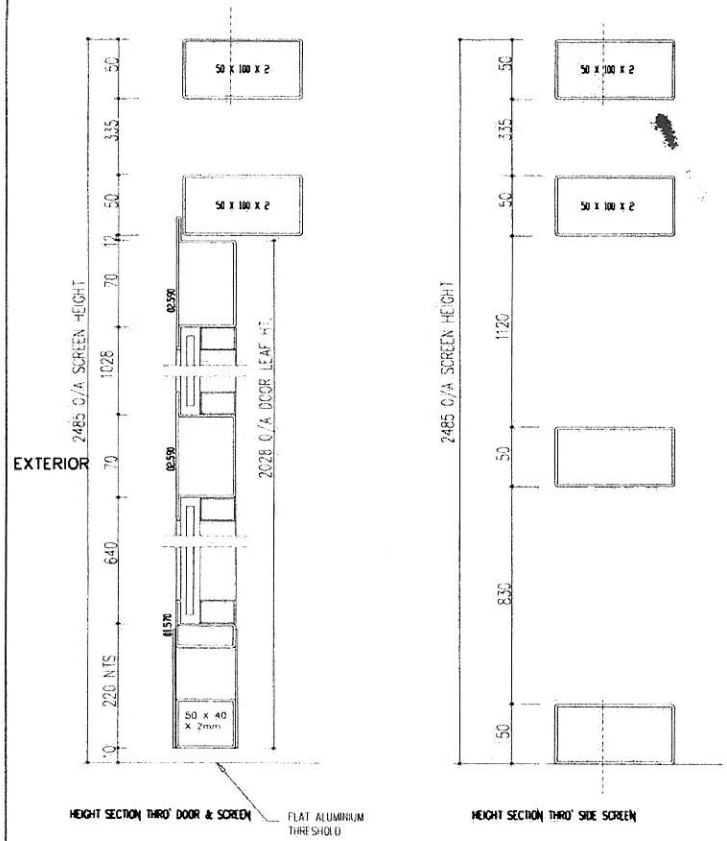

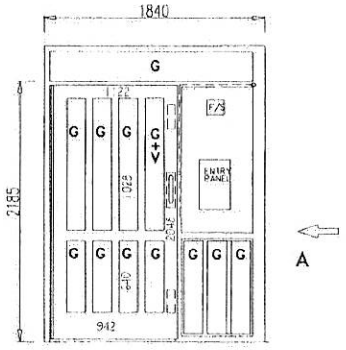

ELEVATION OF TYPICAL MULTISTEEL SINGLE DOORSET/SCREENS
HLOO DOOR OPENING OUT TOWARDS VIEWER
1No REQUIRED AS DRAWN HLOO MED MANUFACTURE No 7029

CLARENCE RD., HARINGEY N22

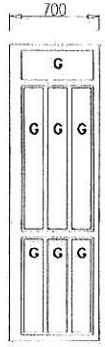

VIEW A SIDE PANEL.

IRONMONGERY SUPPLIED & PREPARED FOR BY MULTISTEEL PER DOORSET.

1No LCN 4111 SURFACE DOOR CLOSER TBC
1No CONTINUOUS FINGER FRIENDLY ST. STEEL HINGE

1No PULL HANDLE S/S 225 X 25

2No ST. STEEL KICK PLATES

1No FLAT ALUMINIUM THRESHOLD

FREE ISSUE ITEMS SUPPLIED BY OTHERS BUT PREPARED FOR BY MULTISTEEL PER DOOR.

1No PUSH TO EXIT BUTTON ON INSIDE
1No ENTRY PANEL
1No ELECTRO MAGNETIC LOCKS REF. M32C SERIES
1No ELECTRO MAGNETIC LOCKS REF. M32 SERIES

G + V = 3mm M. S. PERFORATED SHEET GLAZED WITH 11.5mm CLEAR LAM. GLASS 3mm GLAZING TAPE BOTH SIDES, 20 X 25 M. S. BEAD

G = 11.5mm CLEAR LAM. GLASS 3mm GLAZING TAPE BOTH SIDES, 20 X 25 M. S. BEAD

S = 3mm M. S. ZINTEC SOLID PANEL P. P. COATED

ALL BLACK SILICON POINTED.

FINISH

ALL JANSEN SCREENS TO BE SHOT BLASTED & ZINC SPRAYED AND PPC TEXTURED GLOSS COLOUR RAL ????

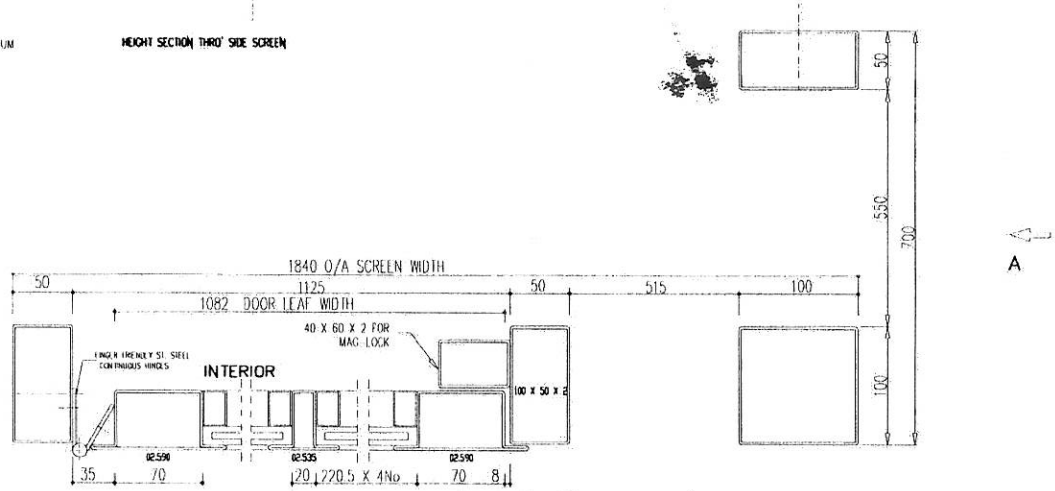

WIDTH SECTION THRO' DOOR & SIDESCREEN

ARCHITECTS LEN FEVRIER - HOMES FOR HARINGEY

THIS DRAWING IS THE PROPERTY OF MULTISTEEL LIMITED AND MUST NOT BE COPIED OR DISCLOSED TO A THIRD PARTY WITHOUT THE WRITTEN PERMISSION OF MULTISTEEL LIMITED.

REV	DETAILS	DATE
0	ORIGINAL ISSUE	9-7-15

PROJECT
CLARENCE ROAD HARINGEY N22
HOMES FOR HARINGEY

DRAWN BY DLP	DATE 9-7-2015
SCALE NTS	APPROVED
JOB No J15103	DRG No 01

MULTISTEEL LIMITED
MULTISTEEL HOUSE
117-119 BRENT TERRACE
LONDON, NW2 1LL
TEL 0208 208 8300 FAX 0208 208 8409