Notes
1- This drawing is not for construction
2- All Dimension are in millimeters
3- Dimensions are not to be scaled directly from drawings
4- All dimensions are to be checked on site and the Architect is to be inform of any discrepancies before construction commences
5- All references to drawings refer to current revision of that drawing
6- The Copyright of this drawing belongs to Archend Ltd.

0 1 2 3 4 6m

scale 1:100

Existing Wall
Wall/partition to be removed
Proposed wall/partition

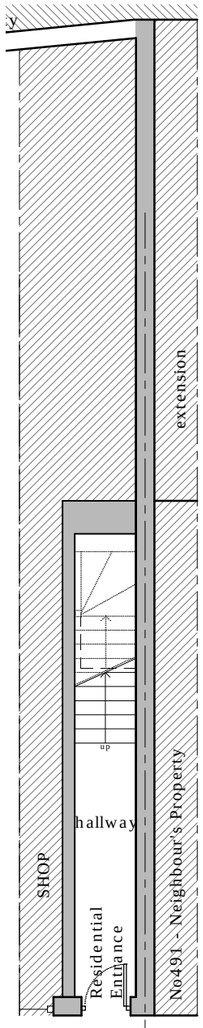

Existing Ground Floor Plan

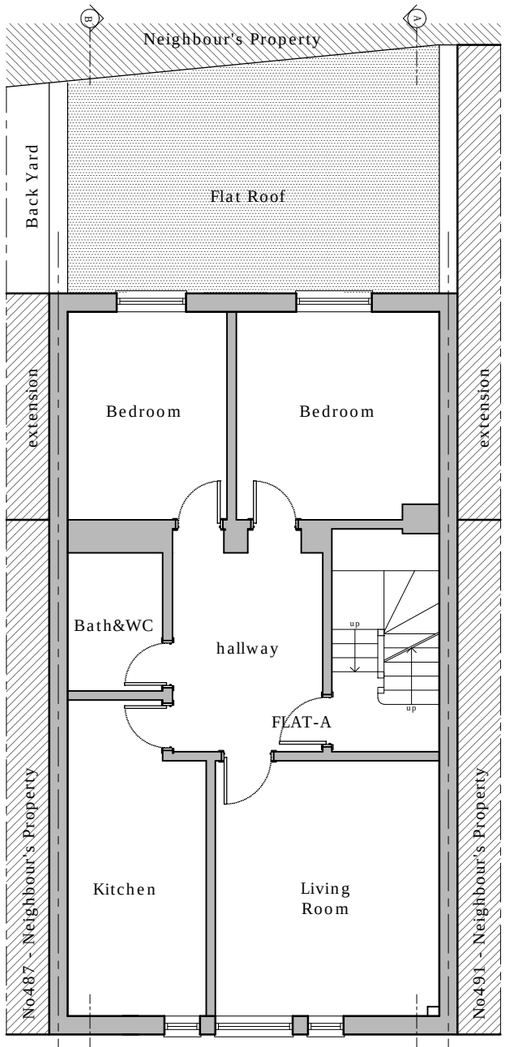

Existing First Floor Plan

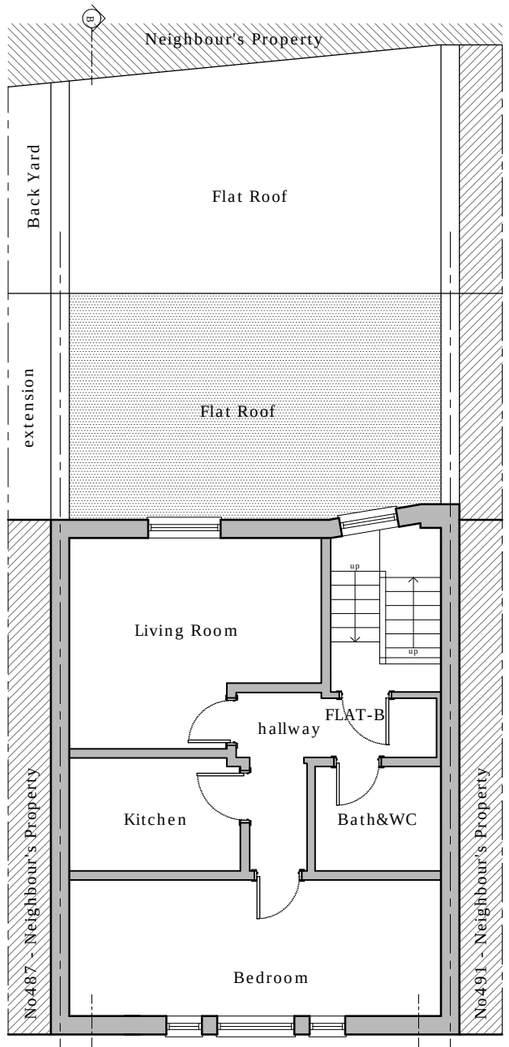

Existing Second Floor Plan

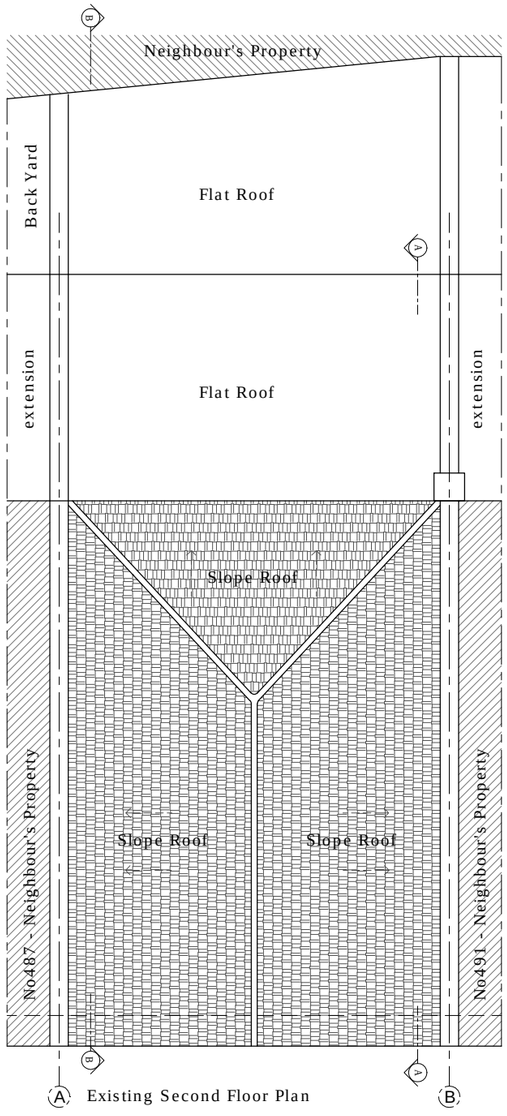

Existing Second Floor Plan

Rev.	Date	Revisions

FOR PLANNING

ARCH
ARCHITECTURAL DESIGN STUDIO
33B Grand Parade, Green Lanes,
Haringey, London, N4 1LG
Tel: 0208 809 2320 - 0784241 0527
Web: www.archpl.co.uk

Client	Mr. Turabi Keskin		
Project	489 Seven Sisters Road, N15 6EP		
Scale	1/100@A3	Date	10/2015
Drawn By	LLB	Checked By	AEC
Project No.	Drawing No.	Revision	
0487-15	A101	-	

Drawing title
Existing Floor Plans

Notes
1- This drawing is not for construction
2- All Dimension are in millimeters
3- Dimensions are not to be scaled directly from drawings
4- All dimensions are to be checked on site and the Architect is to be inform of any discrepancies before construction commences
5- All references to drawings refer to current revision of that drawing
6- The Copyright of this drawing belongs to Archend Ltd.

0 1 2 3 4 6m

scale 1:100

Existing Wall
Wall/partition to be removed
Proposed wall/partition

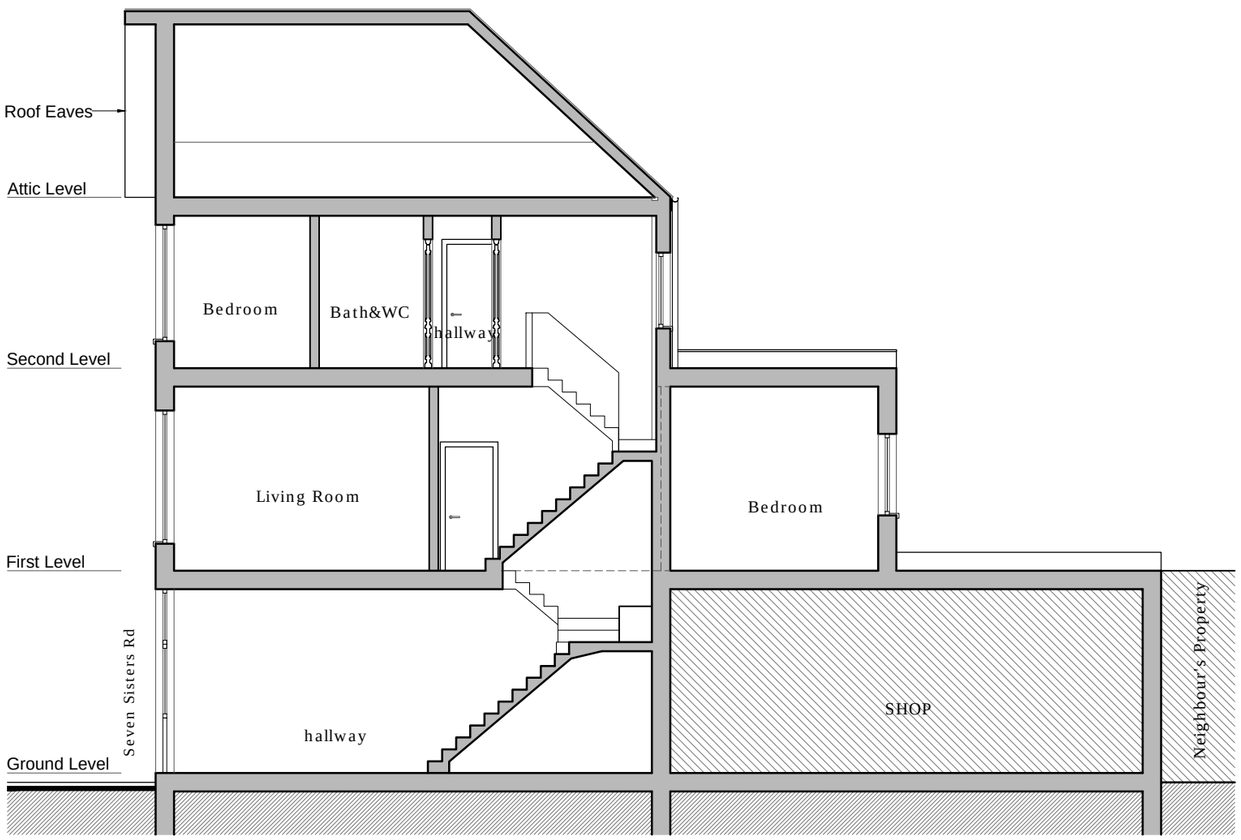

Existing Section A-A



Existing Front Elevation

Rev.	Date	Revisions

FOR PLANNING

ARCH
ARCHITECTURAL DESIGN STUDIO
33B Grand Parade, Green Lanes,
Haringey, London, N4 1LG
Tel: 0208 809 2320 - 0784241 0527
Web: www.archpl.co.uk

Client Mr. Turabi Keskin
Project 489 Seven Sisters Road, N15 6EP

Scale	1/100@A3	Date	05/2016
Drawn By	LLB	Checked By	AEC

Project No.	Drawing No.	Revision
0487-15	A102	-

Drawing title
Existing Section AA & Front Elevation

Notes
1- This drawing is not for construction
2- All Dimension are in millimeters
3- Dimensions are not to be scaled directly from drawings
4- All dimensions are to be checked on site and the Architect is to be inform of any discrepancies before construction commences
5- All references to drawings refer to current revision of that drawing
6- The Copyright of this drawing belongs to Archend Ltd.

0 1 2 3 4 6m

scale 1:100

Existing Wall
Wall/partition to be removed
Proposed wall/partition

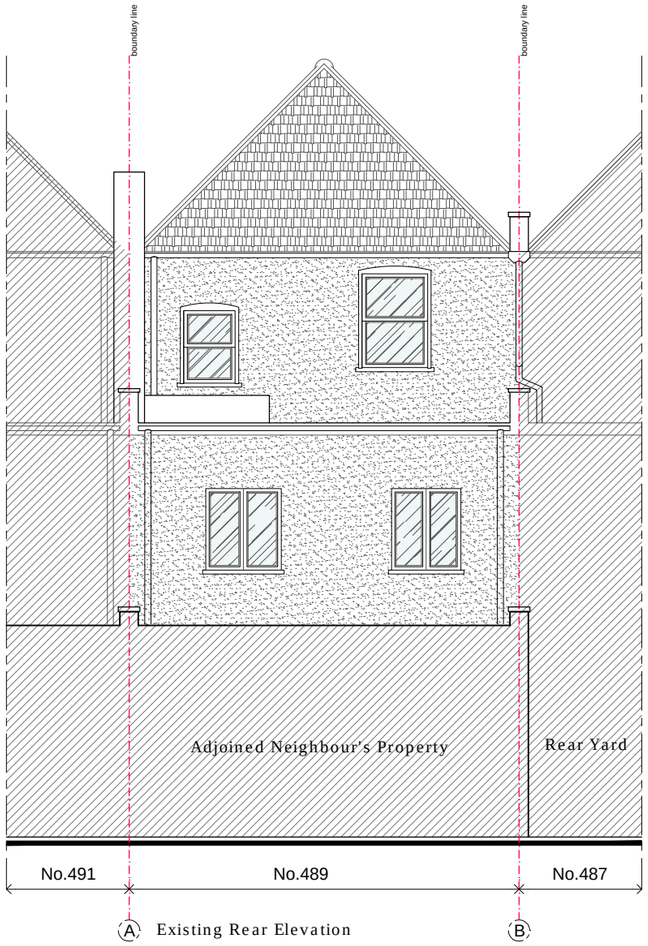

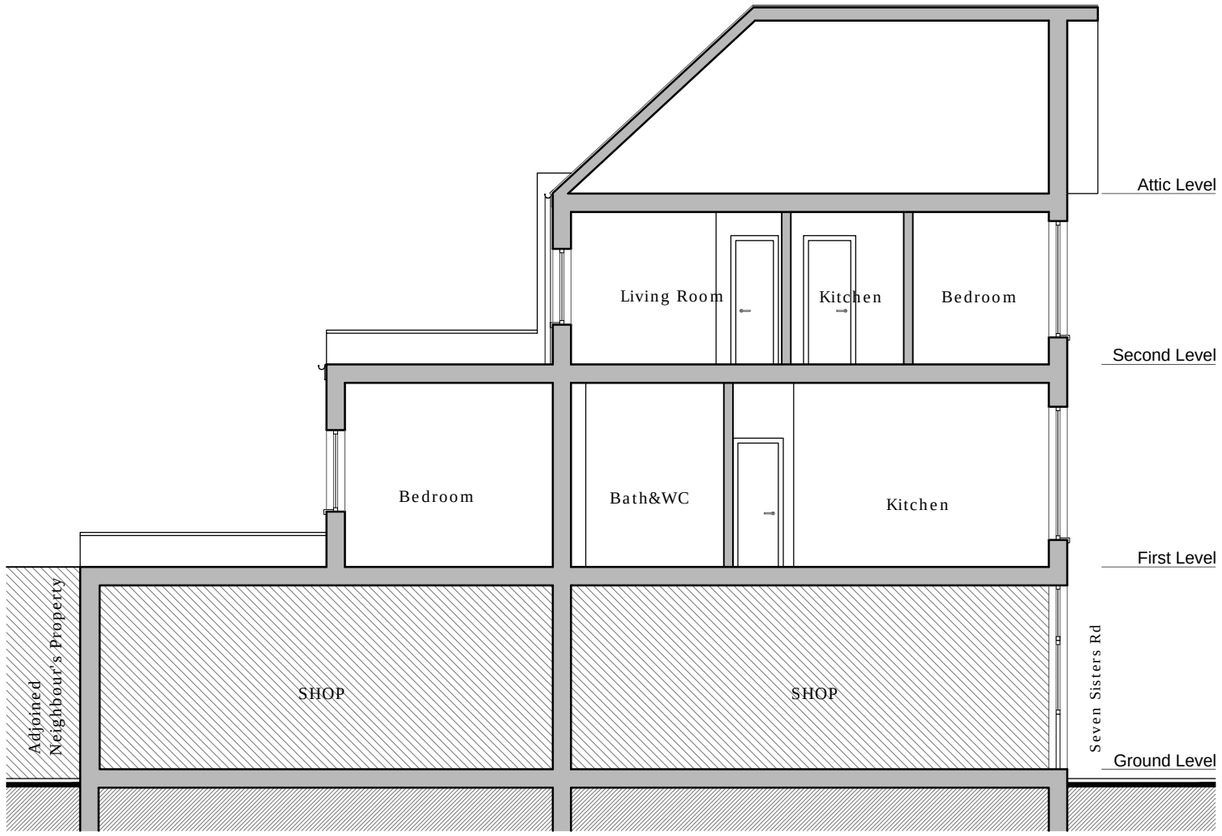

Existing Section BB

Rev.	Date	Revisions

FOR PLANNING

ARCH
ARCHITECTURAL DESIGN STUDIO
33B Grand Parade, Green Lanes,
Haringey, London, N4 1LG
Tel: 0208 809 2320 - 0784241 0527
Web: www.archpl.co.uk

Client Mr. Turabi Keskin
Project 489 Seven Sisters Road, N15 6EP

Scale	1/100@A3	Date	05/2016
Drawn By	LLB	Checked By	AEC

Project No.	Drawing No.	Revision
0487-15	A103	-

Drawing title
Existing Section BB & Rear Elevation

Notes
1- This drawing is not for construction
2- All Dimension are in millimeters
3- Dimensions are not to be scaled directly from drawings
4- All dimensions are to be checked on site and the Architect is to be inform of any discrepancies before construction commences
5- All references to drawings refer to current revision of that drawing
6- The Copyright of this drawing belongs to Archend Ltd.

0 1 2 3 4 6m

scale 1:100

Existing Wall
Wall/partition to be removed
Proposed wall/partition

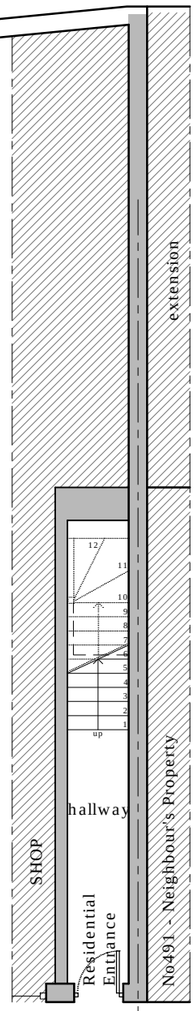

Proposed Ground Floor Plan

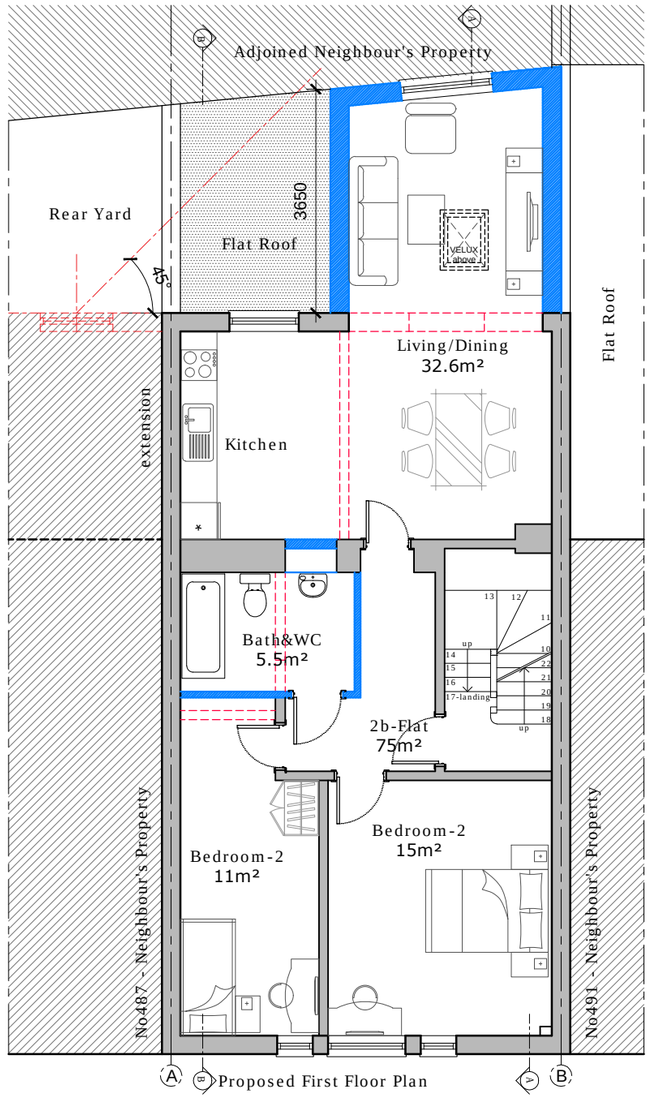

Proposed First Floor Plan

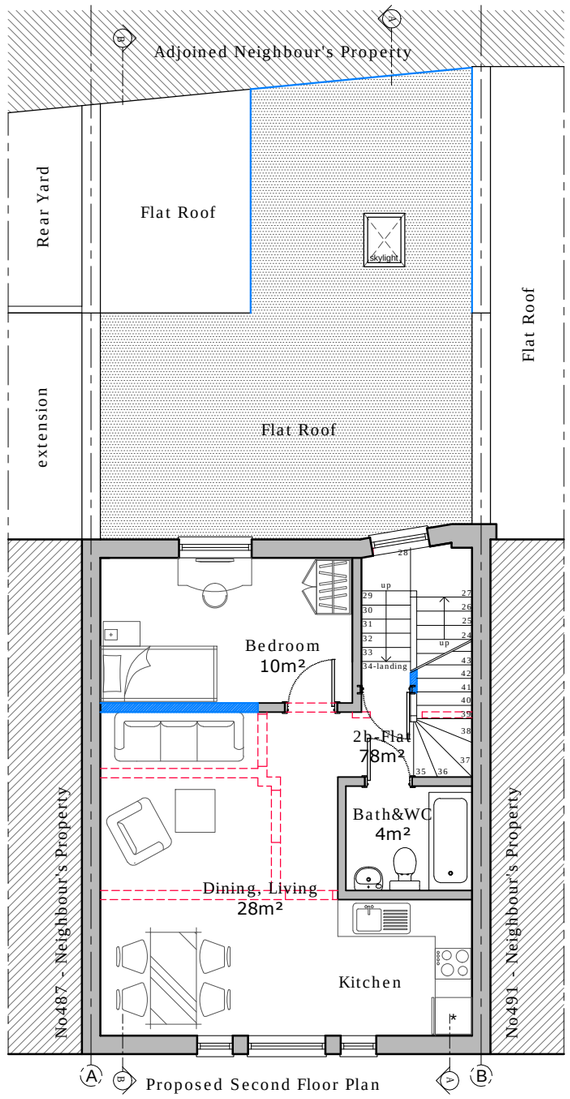

Proposed Second Floor Plan

Rev.	Date	Revisions

FOR PLANNING

ARCH
ARCHITECTURAL DESIGN STUDIO
33B Grand Parade, Green Lanes,
Haringey, London, N4 1LG
Tel: 0208 809 2320 - 0784241 0527
Web: www.archpl.co.uk

Client	Mr. Turabi Keskin		
Project	489 Seven Sisters Road, N15 6EP		
Scale	1/100@A3	Date	05/2016
Drawn By	LLB	Checked By	AEC
Project No.	0487-15	Drawing No.	A104
Revision	-		

Drawing title
Proposed Floor Plans

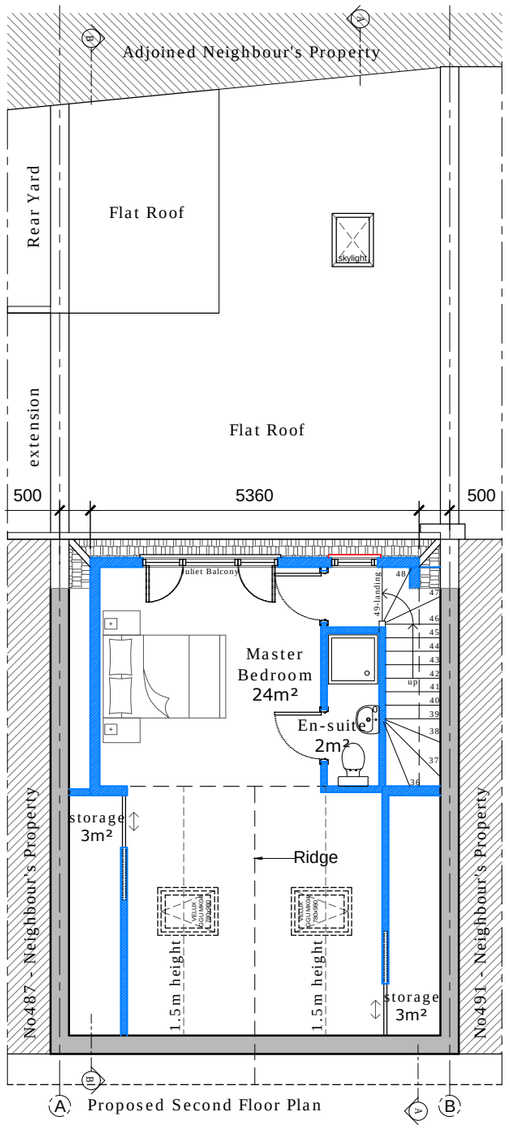

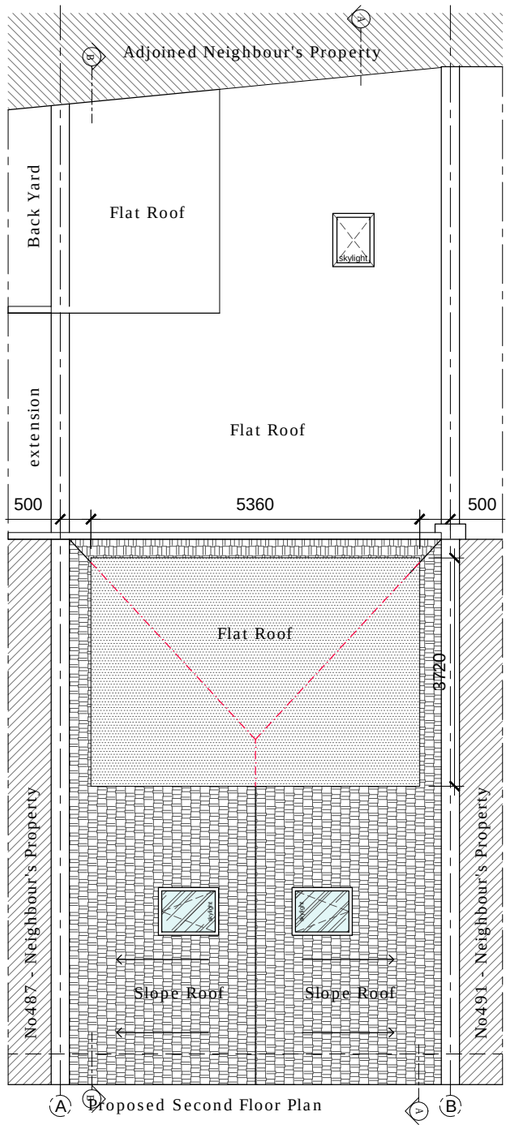



Attic Level

Second Level

First Level

Ground Level

Notes
1- This drawing is not for construction
2- All Dimension are in millimeters
3- Dimensions are not to be scaled directly from drawings
4- All dimensions are to be checked on site and the Architect is to be inform of any discrepancies before construction commences
5- All references to drawings refer to current revision of that drawing
6- The Copyright of this drawing belongs to Archend Ltd.

0 1 2 3 4 6m

scale 1:100

Existing Wall
Wall/partition to be removed
Proposed wall/partition

Rev.	Date	Revisions

FOR PLANNING

ARCH
ARCHITECTURAL DESIGN STUDIO
33B Grand Parade, Green Lanes,
Haringey, London, N4 1LG
Tel: 0208 809 2320 - 0784241 0527
Web: www.archpl.co.uk

Client	Mr. Turabi Keskin
Project	489 Seven Sisters Road, N15 6EP
Scale	1/100@A3
Date	10/2015
Drawn By	LLB
Checked By	AEC
Project No.	0487-15
Drawing No.	A104
Revision	-

Drawing title
Proposed Floor Plans & Front Elevation

Notes
1- This drawing is not for construction
2- All Dimension are in millimeters
3- Dimensions are not to be scaled directly from drawings
4- All dimensions are to be checked on site and the Architect is to be inform of any discrepancies before construction commences
5- All references to drawings refer to current revision of that drawing
6- The Copyright of this drawing belongs to Archend Ltd.

0 1 2 3 4 6m

scale 1:100

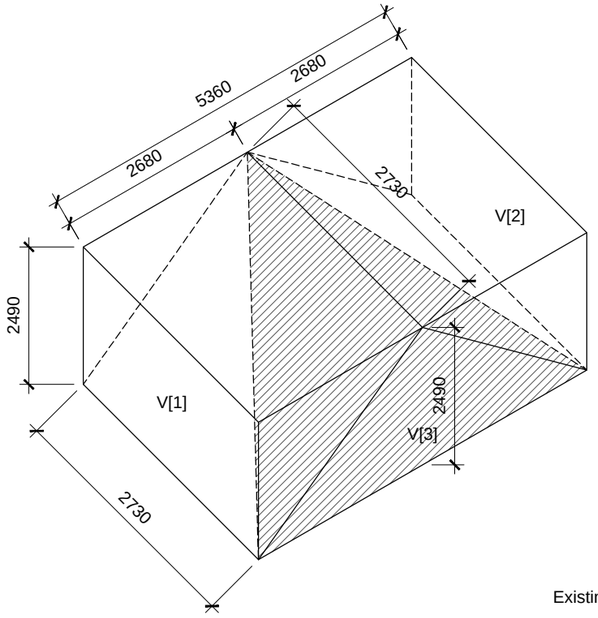

VOLUME [1] = $\frac{1}{2}$ x (2.730 x 2.490 x 2.680)
VOLUME [1] = 9.11 m³

VOLUME [3] = $\frac{1}{4}$ x (2.730 x 2.490 x 2.680)
VOLUME [3] = 4.55 m³

VOLUME = V[1] + V[2] + V[3]
VOLUME = 22.77 m³

Existing Wall
Wall/partition to be removed
Proposed wall/partition

SIMILAR APPROVED APPLICATIONS

HGY/2015/3773
HGY/2010/0445
HGY/1991/1298
OLD/1976/1205
OLD/1965/0826

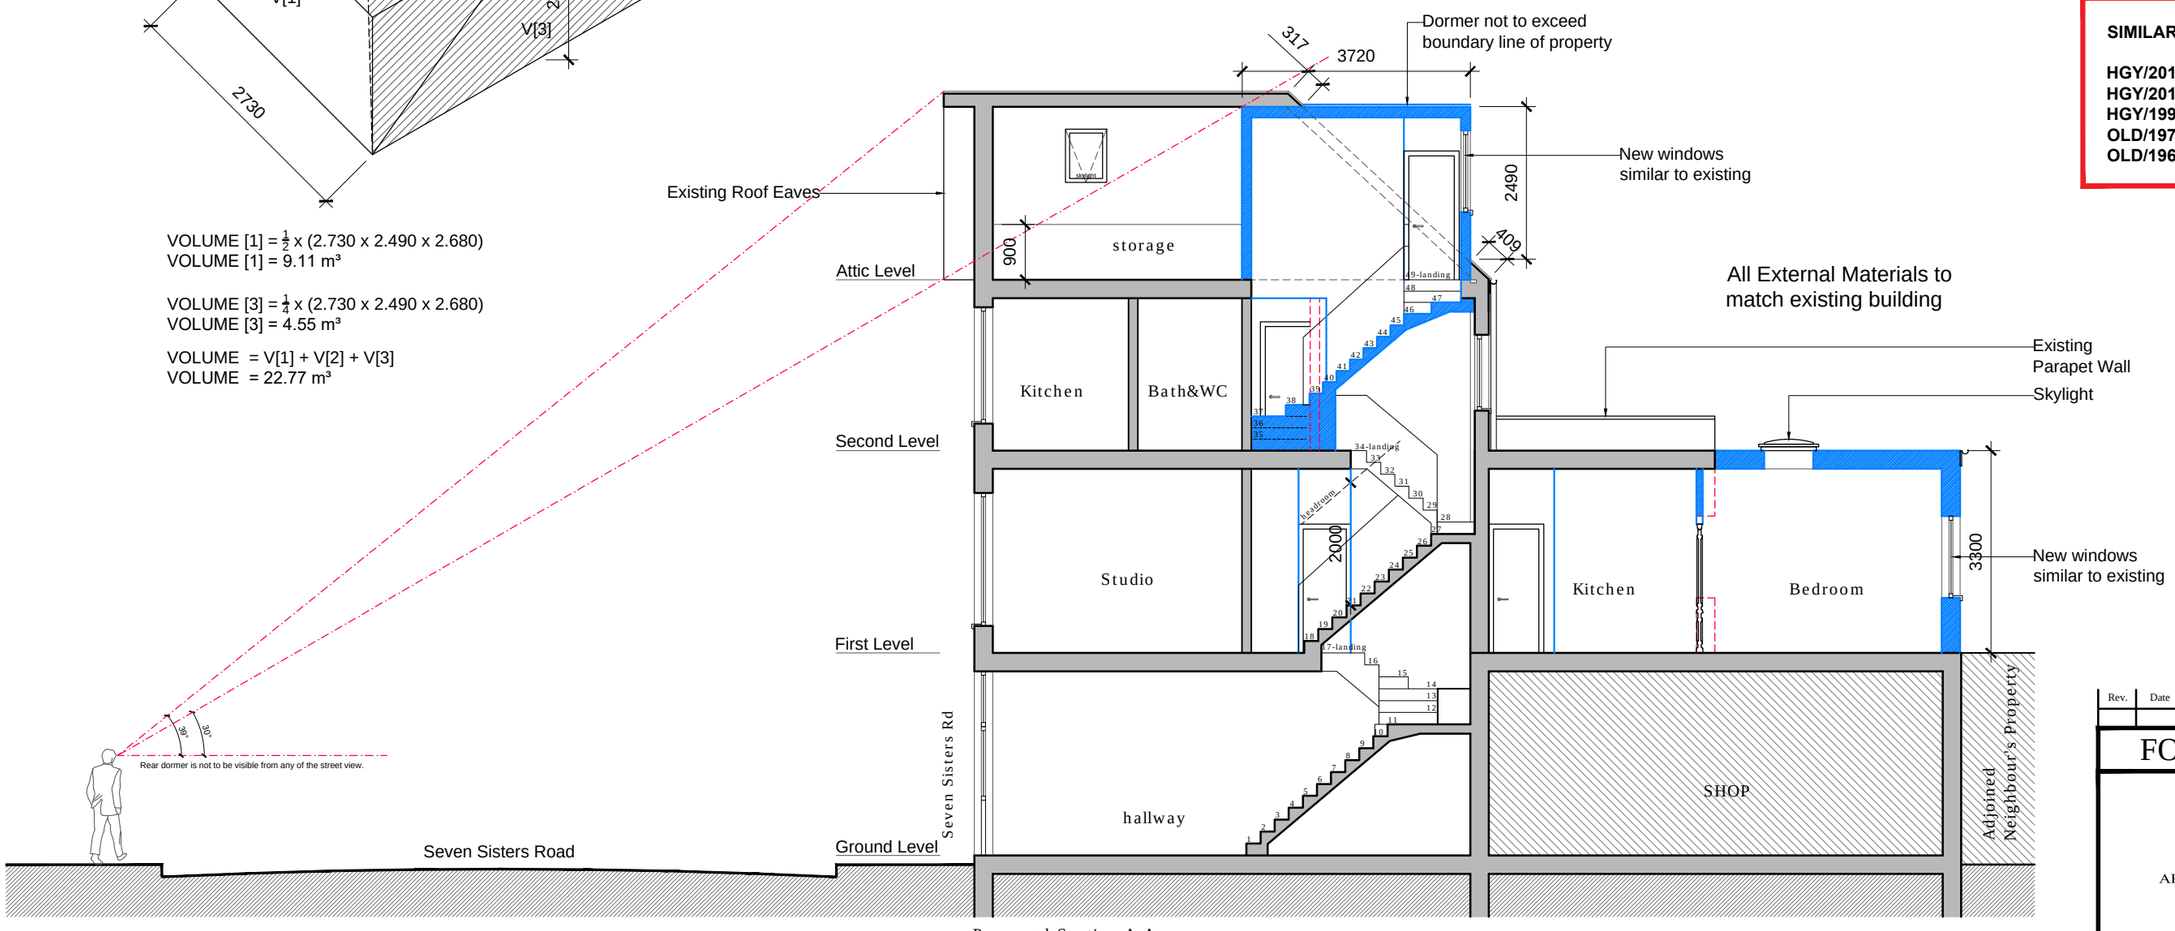

Proposed Section A-A

Rev.	Date	Revisions

FOR PLANNING

ARCH
ARCHITECTURAL DESIGN STUDIO
33B Grand Parade, Green Lanes,
Haringey, London, N4 1LG
Tel: 0208 809 2320 - 0784241 0527
Web: www.archpl.co.uk

Client	Mr. Turabi Keskin		
Project	489 Seven Sisters Road, N15 6EP		
Scale	1/100@A3	Date	05/2016
Drawn By	LLB	Checked By	AEC
Project No.	Drawing No.	Revision	
0487-15	A105	-	
Drawing title	Proposed Section A-A		

Notes
1- This drawing is not for construction
2- All Dimension are in millimeters
3- Dimensions are not to be scaled directly from drawings
4- All dimensions are to be checked on site and the Architect is to be inform of any discrepancies before construction commences
5- All references to drawings refer to current revision of that drawing
6- The Copyright of this drawing belongs to Archend Ltd.

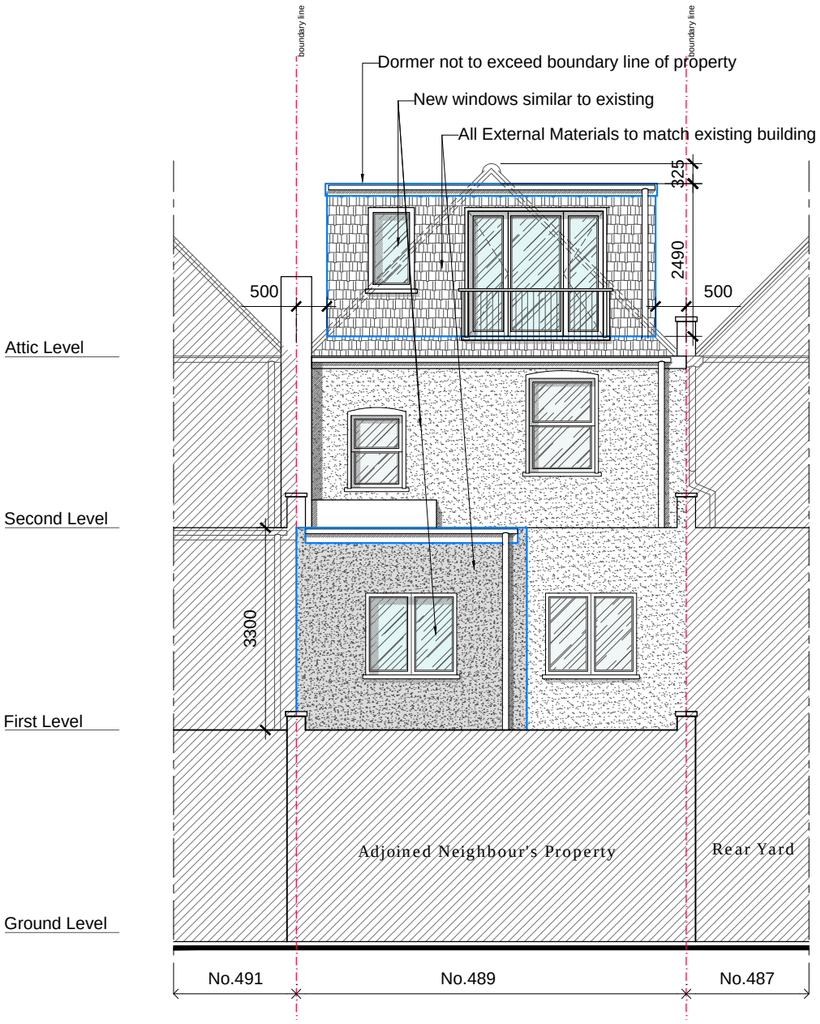

g

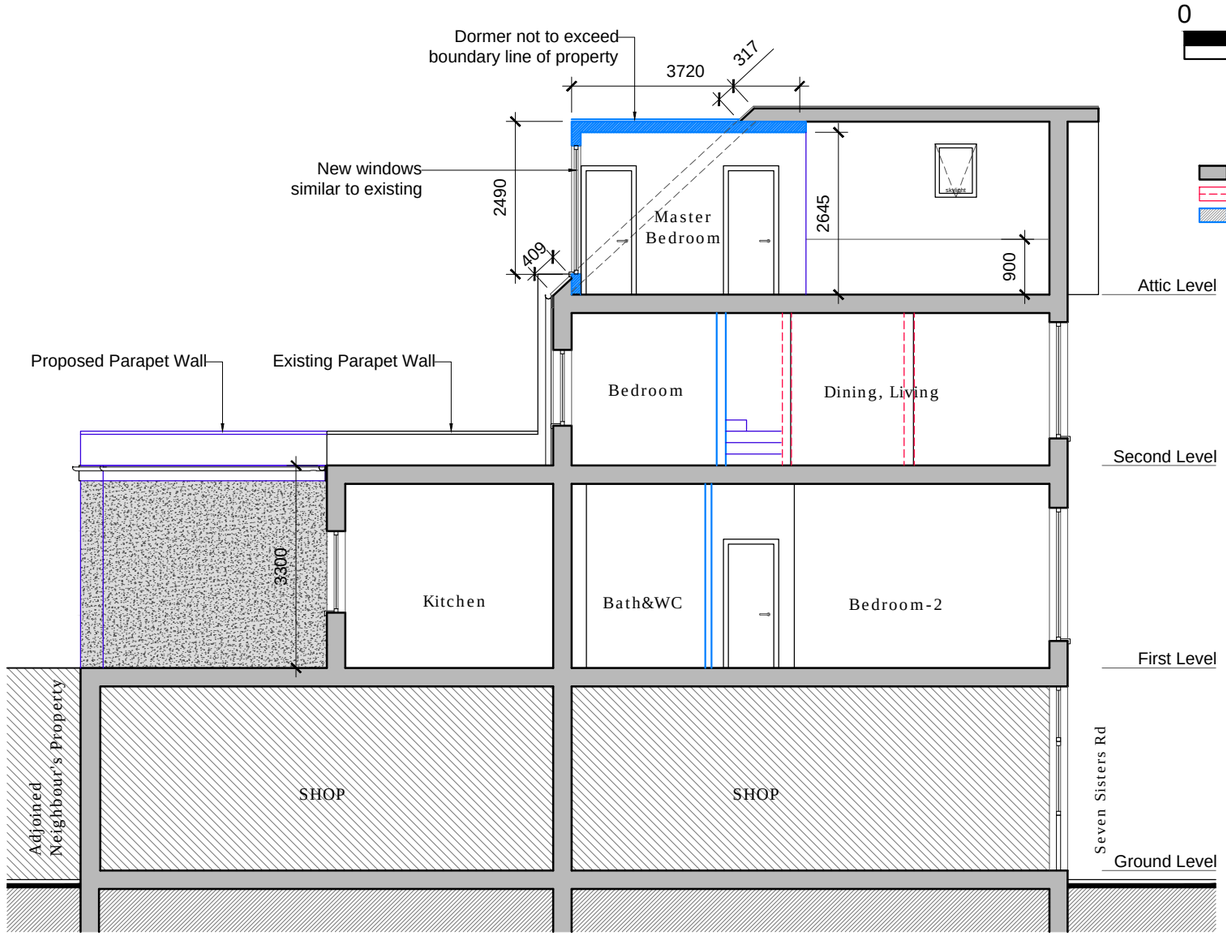

Proposed Section BB

0 1 2 3 4 6m

scale 1:100

Existing Wall
Wall/partition to be removed
Proposed wall/partition

Rev.	Date	Revisions

FOR PLANNING

ARCH
ARCHITECTURAL DESIGN STUDIO
33B Grand Parade, Green Lanes,
Haringey, London, N4 1LG
Tel: 0208 809 2320 - 0784241 0527
Web: www.archpl.co.uk

Client	Mr. Turabi Keskin
Project	489 Seven Sisters Road, N15 6EP
Scale	1/100@A3
Date	05/2016
Drawn By	LLB
Checked By	AEC
Project No.	0487-15
Drawing No.	A107
Revision	-

Drawing title
Proposed Section AA & Rear Elevation