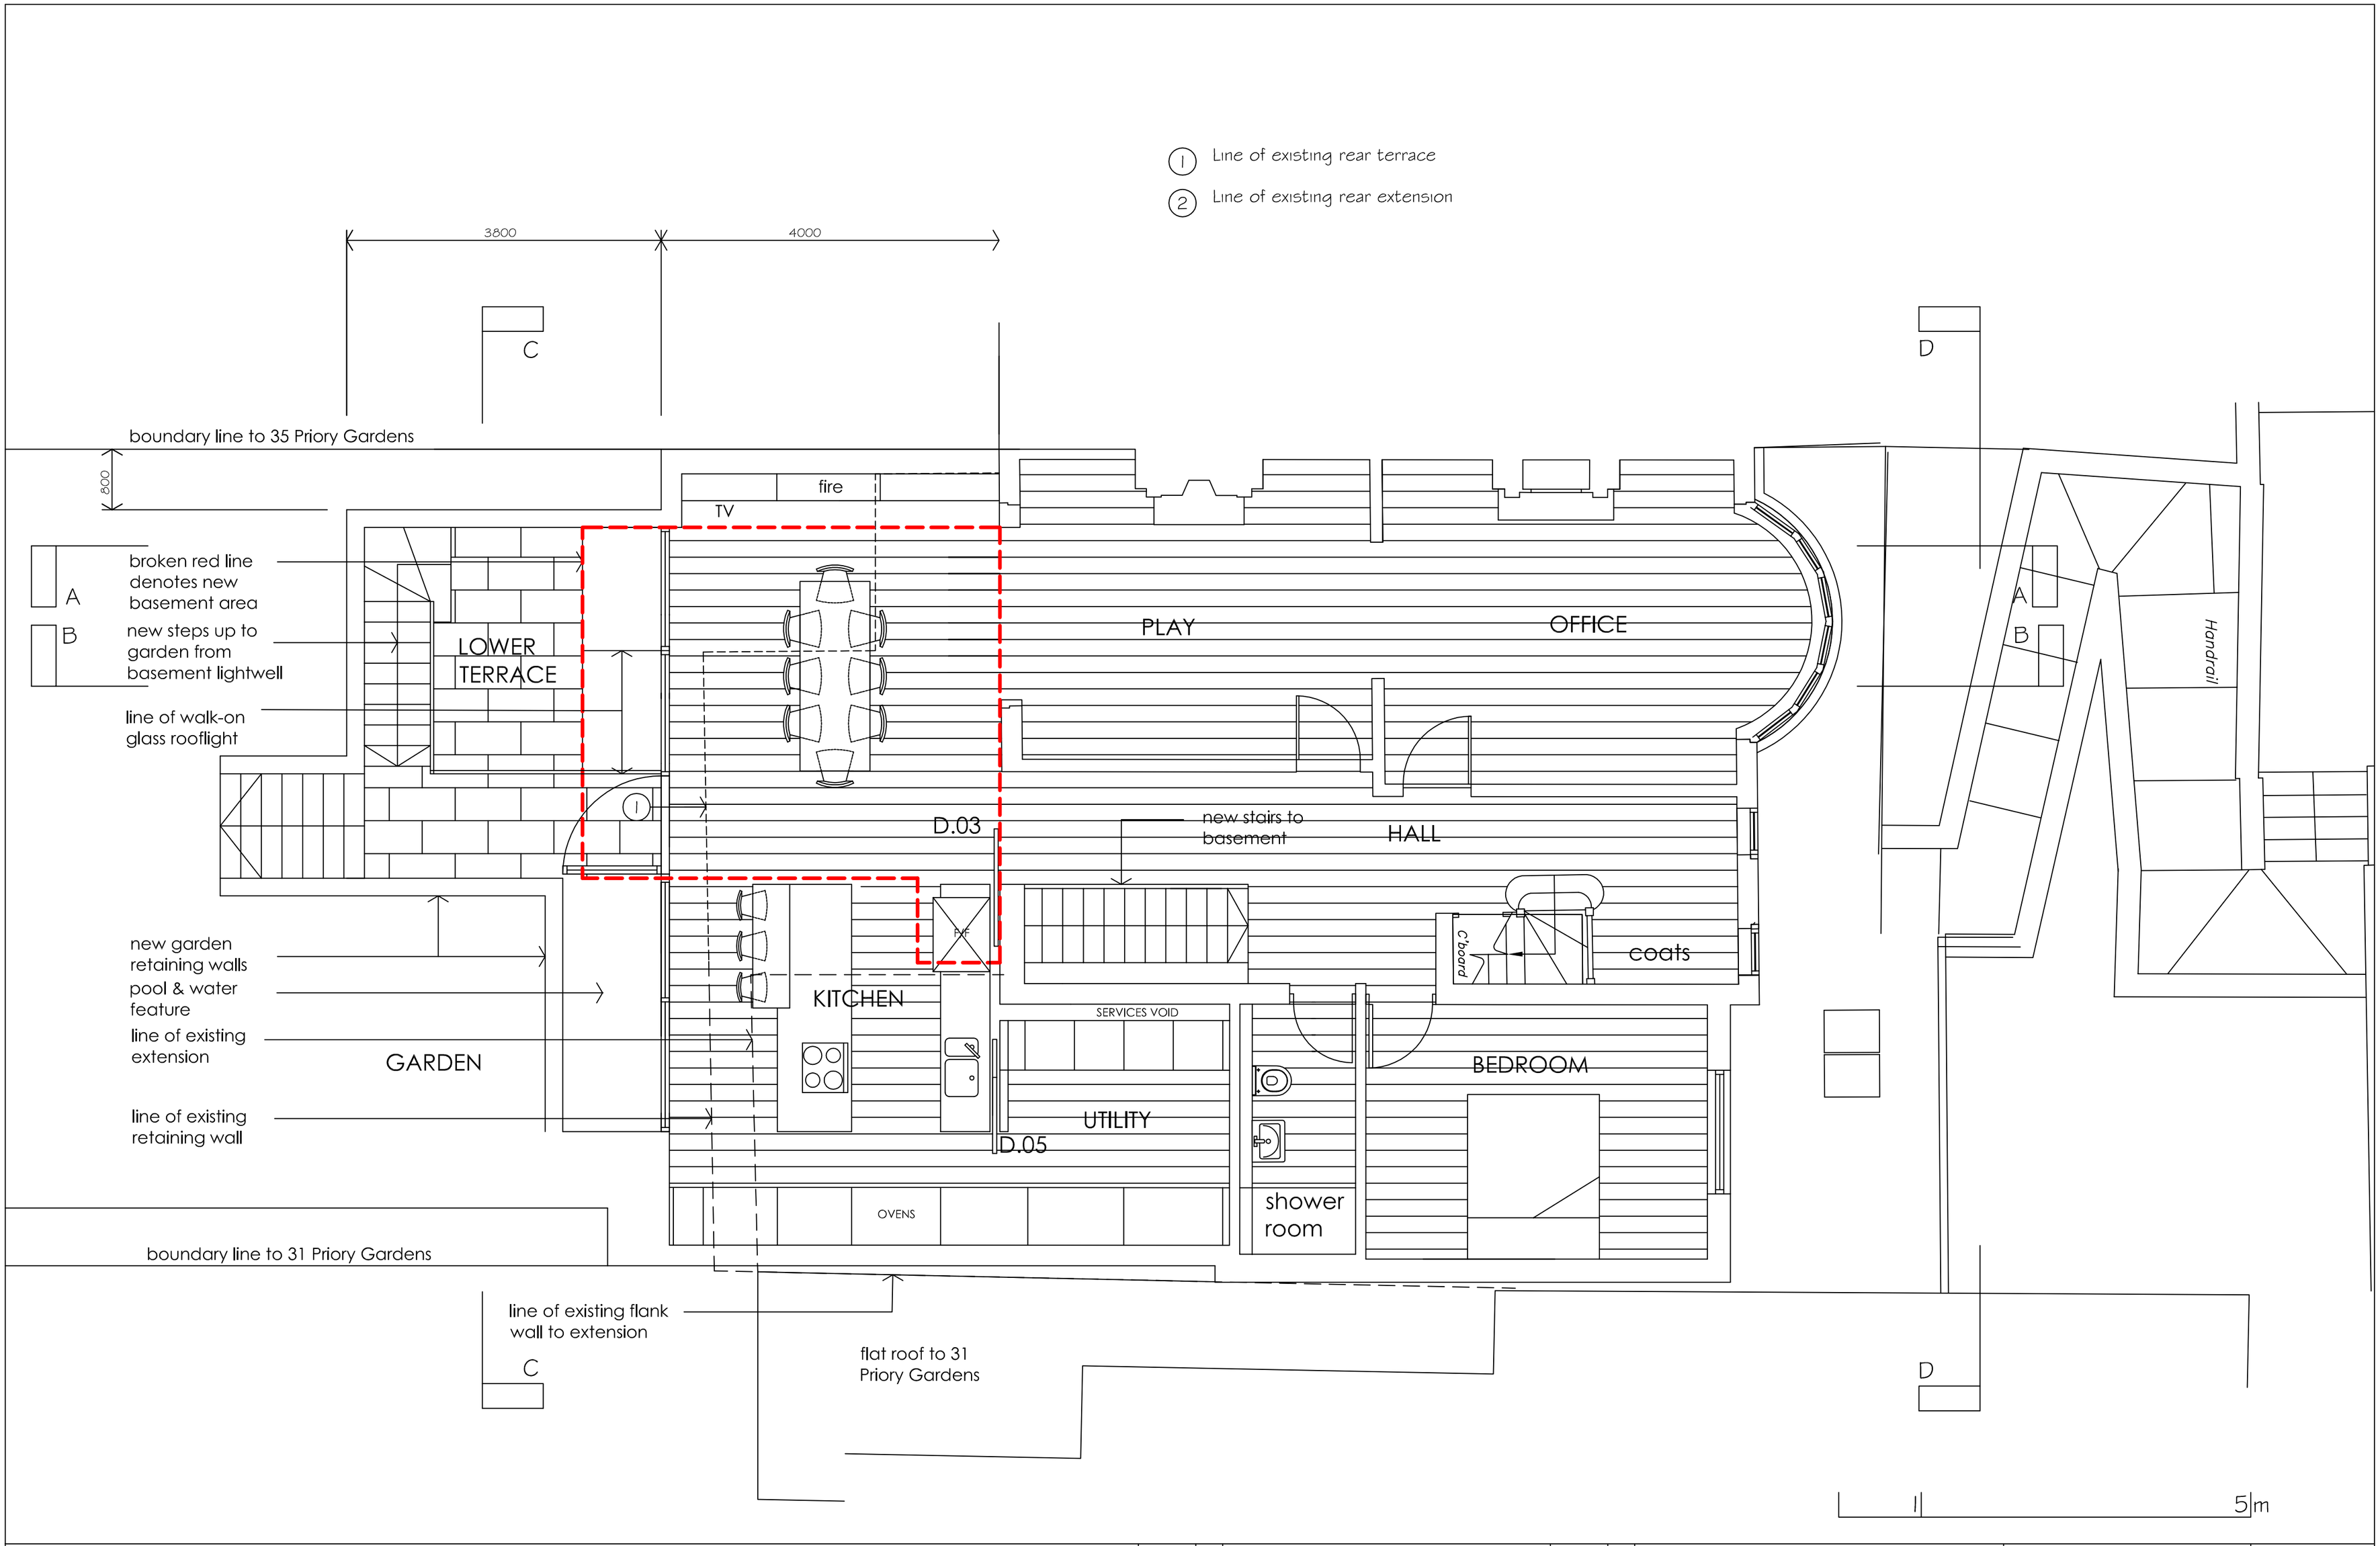

DO NOT SCALE
ALL DIMENSIONS TO BE CHECKED ON SITE
CONTRACTOR TO REPORT ANY DISCREPANCIES

THIS DRAWING IS THE PROPERTY & COPYRIGHT OF STRANGE ASSOCIATES AND SHALL NOT BE COPIED OR USED WITHOUT THEIR PERMISSION

Date	Rev	Revision	Date	Rev	Revision
30.11.15	C	Revised layout			
09.02.16	D	Revised layout: revised basement			
11.03.16	E	Revised layout: revised basement			

Project: 33 Priory Gardens, London N6

Drawing Title: Ground Floor: Proposed

Scale:	Date:	Dwg No:	Rev:
1:50@A2	Jan 2015	1241(P)09	E

strange associates
identity & place
e design@strange-associates.co.uk
t 07932-010766