YL & AJ
07749708930

METRES

0 5

SCALE

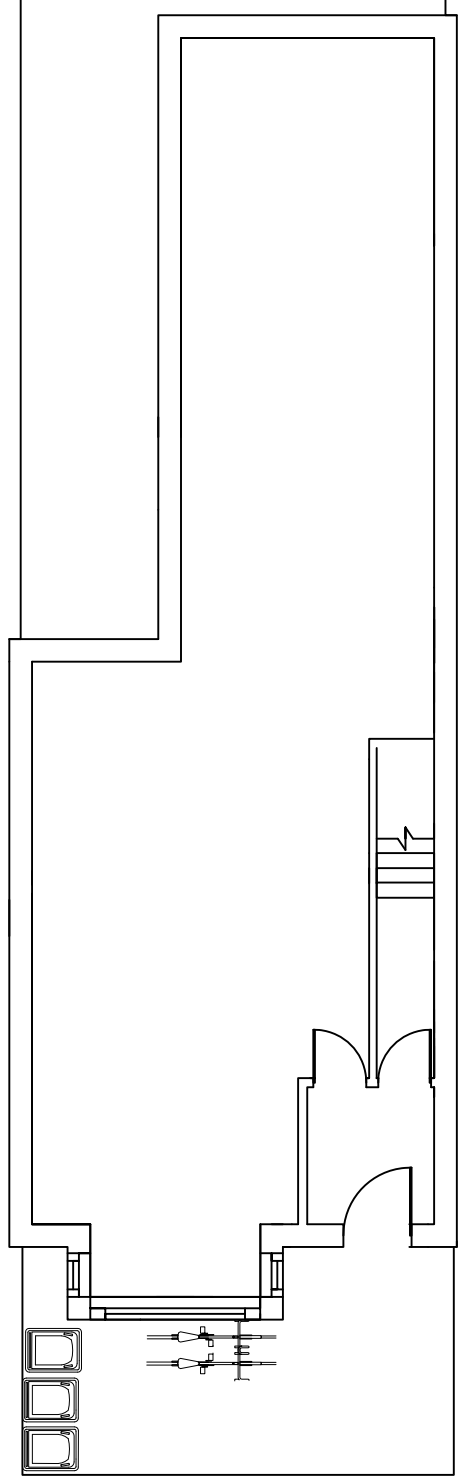

Ground Floor

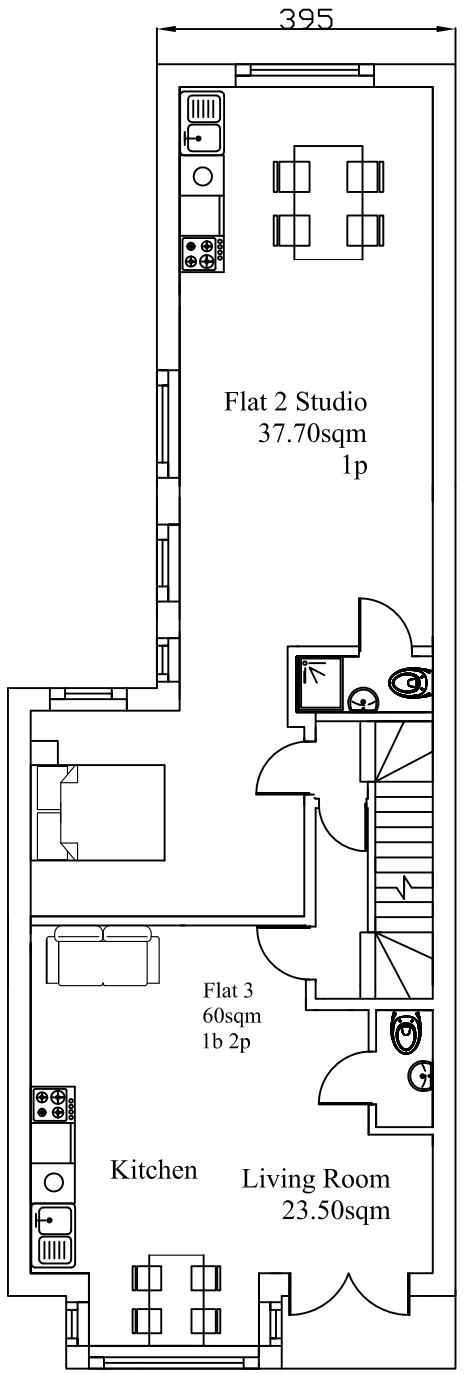

First Floor

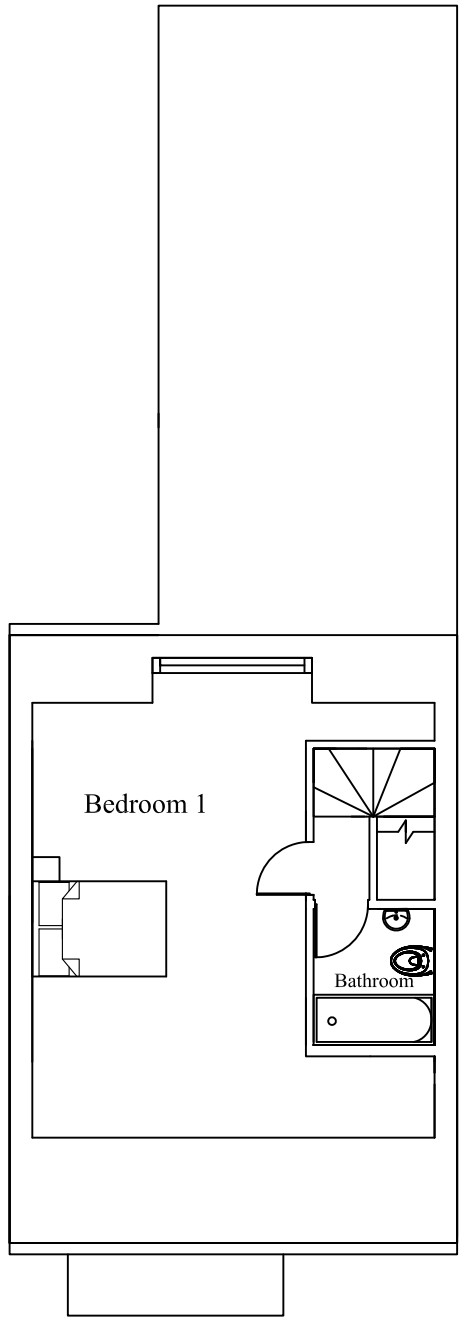

Loft

PROPERTY ADDRESS:

PROPOSED
318b Mount Plasent
London, N17 6HA

TITLE: First Floor Flat	
SCALE: 1:100 (A3)	DRAWING No: MP.318b.PR.01.RA.
DATE: 19.04.16.	DRAWN BY: A.J.