

FRONT ELEVATION

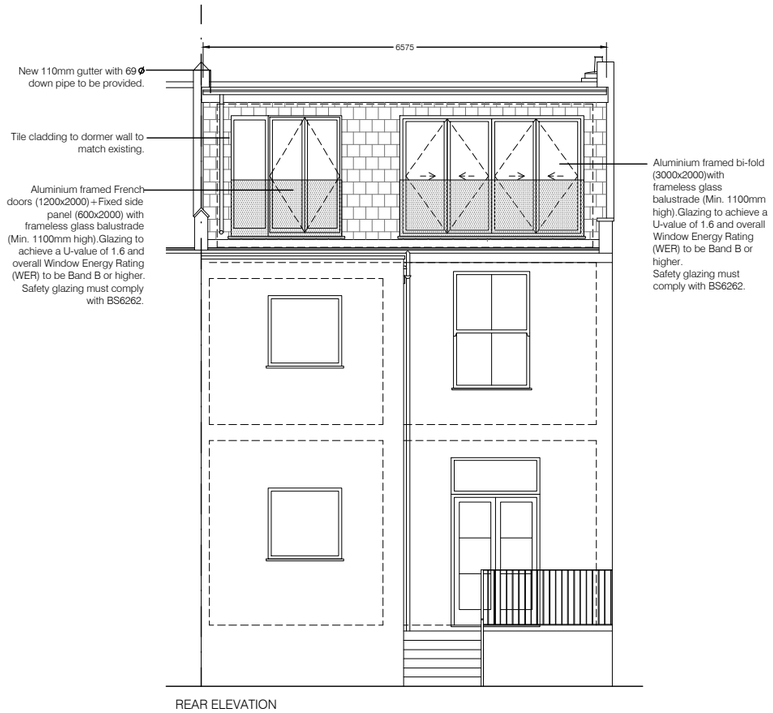

REAR ELEVATION

VOLUME SCHEME

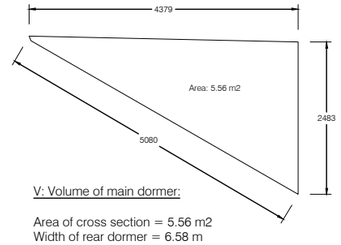

V: Volume of main dormer:

Area of cross section = 5.56 m2
Width of rear dormer = 6.58 m

V1: = 5.56 x 6.58 = 36.58 m3

Total Volume of Development:

V = 36.58 < *40.00 m3*



SECTION AA

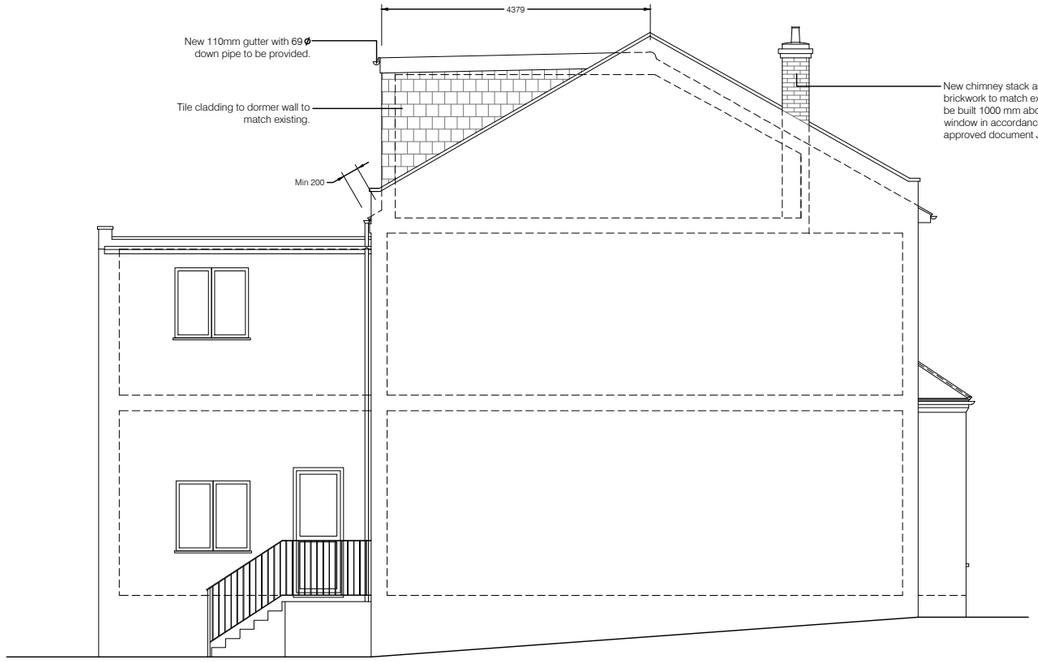

SIDE ELEVATION

Humo Studio Ltd
7 Arligton Mews, Arlington Close, London, SE3 6AX
Tel: +44 (0)208 852 3747 Email: info@humostudio.com

All site dimensions to be verified by contractor. Figured dimensions to be used only. This drawing is the property of Humo Studio Ltd. & Copyright is reserved by them on all its content. This drawing is issued on conditions that it is not copied, reproduced, retained or disclosed to any unauthorized third party person without the named & written consent by Humo Studio Ltd. © 2016

Date	Note	Rev
24/02/2020	Changed external doors & rooflights and chimney stack/client.	A
05/03/2020	Changed shower room door for French doors/client.	B
06/03/2020	Added shower room French doors fixed side panel/client.	C
DD/MM/YY	xxxx	-

Elements to be removed

0 0.5 1 1.5 2 2.5 3 4 5

Project Title
21639-RS-13 Woollaston Road

Drawing Number
21639_804C

Drawing Title
Proposed elevations and section

Client
Sandra Rodriguez/Morgan Fluin

Drawn By
HM

Date
17/02/20

Drawing Status (Design Intent / Preliminary / Tender / Construction / As Built)
Planning

Scale
1:100

A-3