
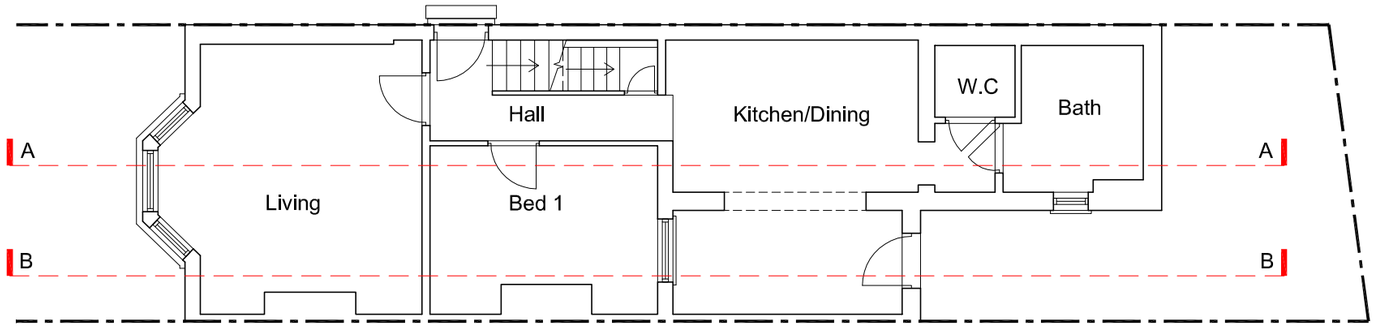


EXISTING GROUND FLOOR PLAN

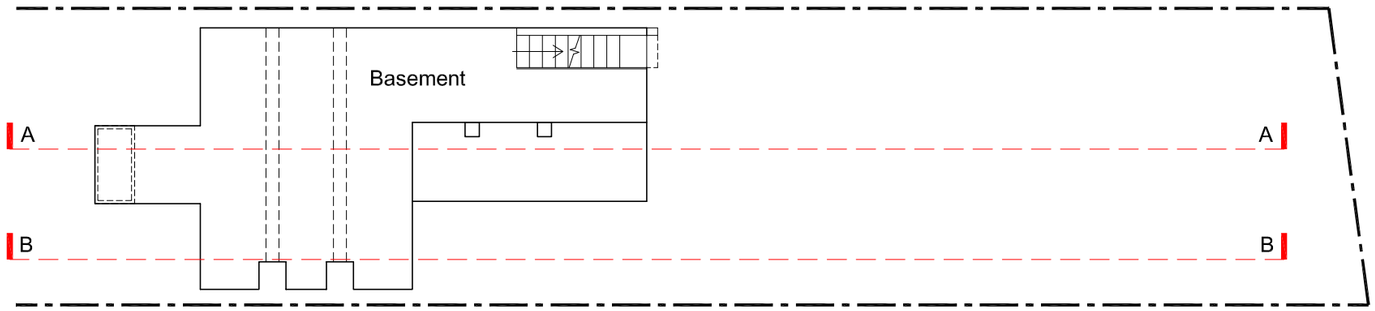

EXISTING BASEMENT

STATUS

TOWN PLANNING

A3 SCALE 1:100

NOTES:

1. DO NOT SCALE FROM THIS DRAWING
2. ALL DIMENSIONS TO BE CHECKED ON SITE PRIOR TO FABRICATION
3. THIS DRAWING SHOULD BE READ IN CONJUNCTION WITH STRUCTURAL ENGINEER'S DRAWINGS (if applicable)
4. THIS DRAWING SHOULD BE READ IN CONJUNCTION WITH SERVICE ENGINEER'S DRAWINGS (if applicable)
5. COPYRIGHT OF THIS DRAWING REMAINS WITH ADRIAN ASLLANI
6. ANY DISCREPANCY FOUND BETWEEN THIS DRAWING AND ANY OTHER DOCUMENTS MUST BE REPORTED IMMEDIATELY BY THE CONTRACTOR

0 1m 2m 3m 5m


53 Queen's Road
LONDON
N11 2QP

LOFT CONVERSION

EXISTING BASEMENT AND GROUND FLOOR PLAN
SCALE 1:100 DATE : MAR 15
DRAWN : QB CHECKED : AA
DWG NO: QR53/TP/010


219 Whittington Road
London
N22 8YW
0780 3315 812 :t
0203 5815 460 :m
info@adrianasllani.com :e
www.adrianasllani.com :w

CLEARSTONE LTD
Architecture | Construction | Maintenance

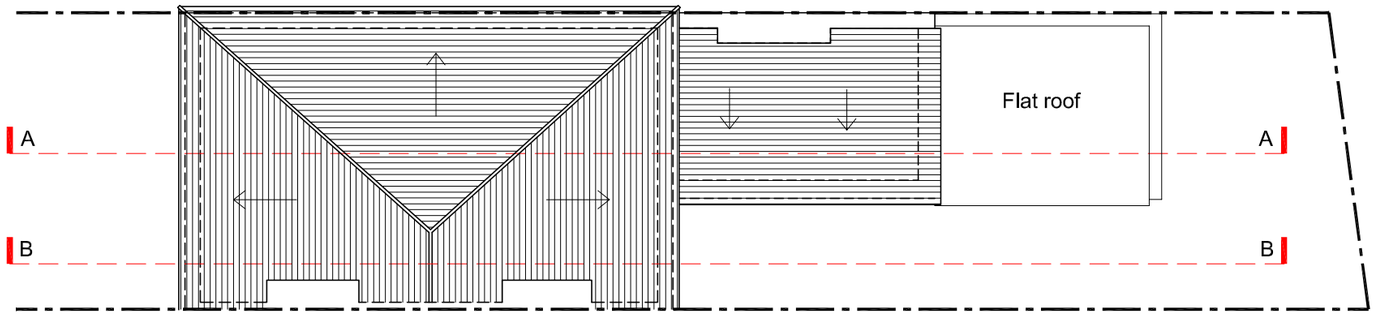

N

EXISTING ROOF PLAN

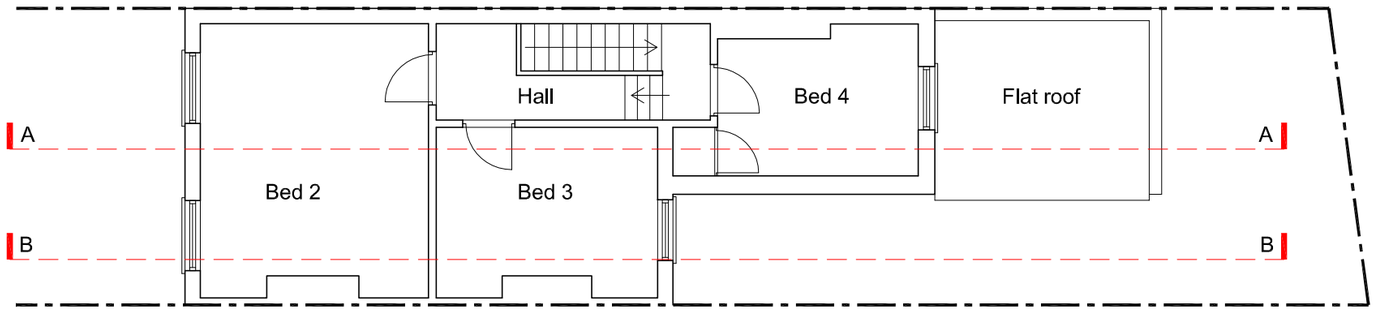

N

EXISTING FIRST FLOOR PLAN

STATUS

TOWN PLANNING

A3 SCALE 1:100

NOTES:

1. DO NOT SCALE FROM THIS DRAWING
2. ALL DIMENSIONS TO BE CHECKED ON SITE PRIOR TO FABRICATION
3. THIS DRAWING SHOULD BE READ IN CONJUNCTION WITH STRUCTURAL ENGINEER'S DRAWINGS (if applicable)
4. THIS DRAWING SHOULD BE READ IN CONJUNCTION WITH SERVICE ENGINEER'S DRAWINGS (if applicable)
5. COPYRIGHT OF THIS DRAWING REMAINS WITH ADRIAN ASLLANI
6. ANY DISCREPANCY FOUND BETWEEN THIS DRAWING AND ANY OTHER DOCUMENTS MUST BE REPORTED IMMEDIATELY BY THE CONTRACTOR

0 1m 2m 3m 5m


53 Queen's Road
LONDON
N11 2QP

LOFT CONVERSION


EXISTING SECOND FLOOR AND ROOF PLAN
SCALE 1:100 DATE : MAR 15
DRAWN : QB CHECKED : AA
DWG NO: QR53/TP/011

219 Whittington Road
London
N22 8YW
0780 3315 812 :t
0203 5815 460 :m
info@adrianasllani.com :e
www.adrianasllani.com :w

CLEARSTONE LTD
Architecture | Construction | Maintenance

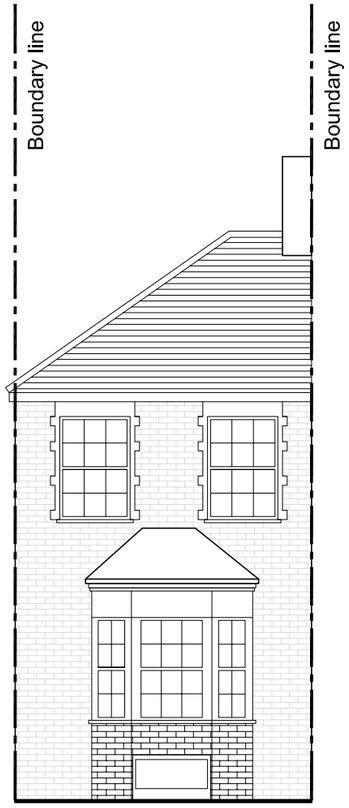

EXISTING FRONT ELEVATION

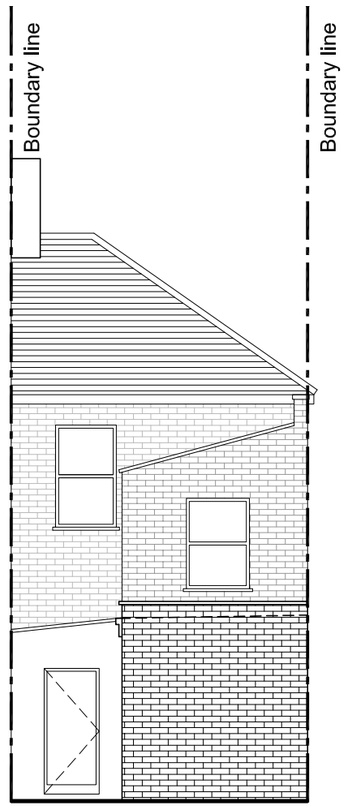

EXISTING REAR ELEVATION

STATUS

TOWN PLANNING

A3 SCALE 1:100

NOTES:

1. DO NOT SCALE FROM THIS DRAWING
2. ALL DIMENSIONS TO BE CHECKED ON SITE PRIOR TO FABRICATION
3. THIS DRAWING SHOULD BE READ IN CONJUNCTION WITH STRUCTURAL ENGINEER'S DRAWINGS (if applicable)
4. THIS DRAWING SHOULD BE READ IN CONJUNCTION WITH SERVICE ENGINEER'S DRAWINGS (if applicable)
5. COPYRIGHT OF THIS DRAWING REMAINS WITH ADRIAN ASLLANI
6. ANY DISCREPANCY FOUND BETWEEN THIS DRAWING AND ANY OTHER DOCUMENTS MUST BE REPORTED IMMEDIATELY BY THE CONTRACTOR

0 1m 2m 3m 5m


53 Queen's Road
LONDON
N11 2QP

LOFT CONVERSION

EXISTING FRONT AND REAR ELEVATION
SCALE 1:100 DATE : MAR 15
DRAWN : QB CHECKED : AA
DWG NO: QR53/TP/020

219 Whittington Road
London
N22 8YW
0780 3315 812 :t
0203 5815 460 :m
info@adrianasllani.com :e
www.adrianasllani.com :w

CLEARSTONE LTD
Architecture | Construction | Maintenance

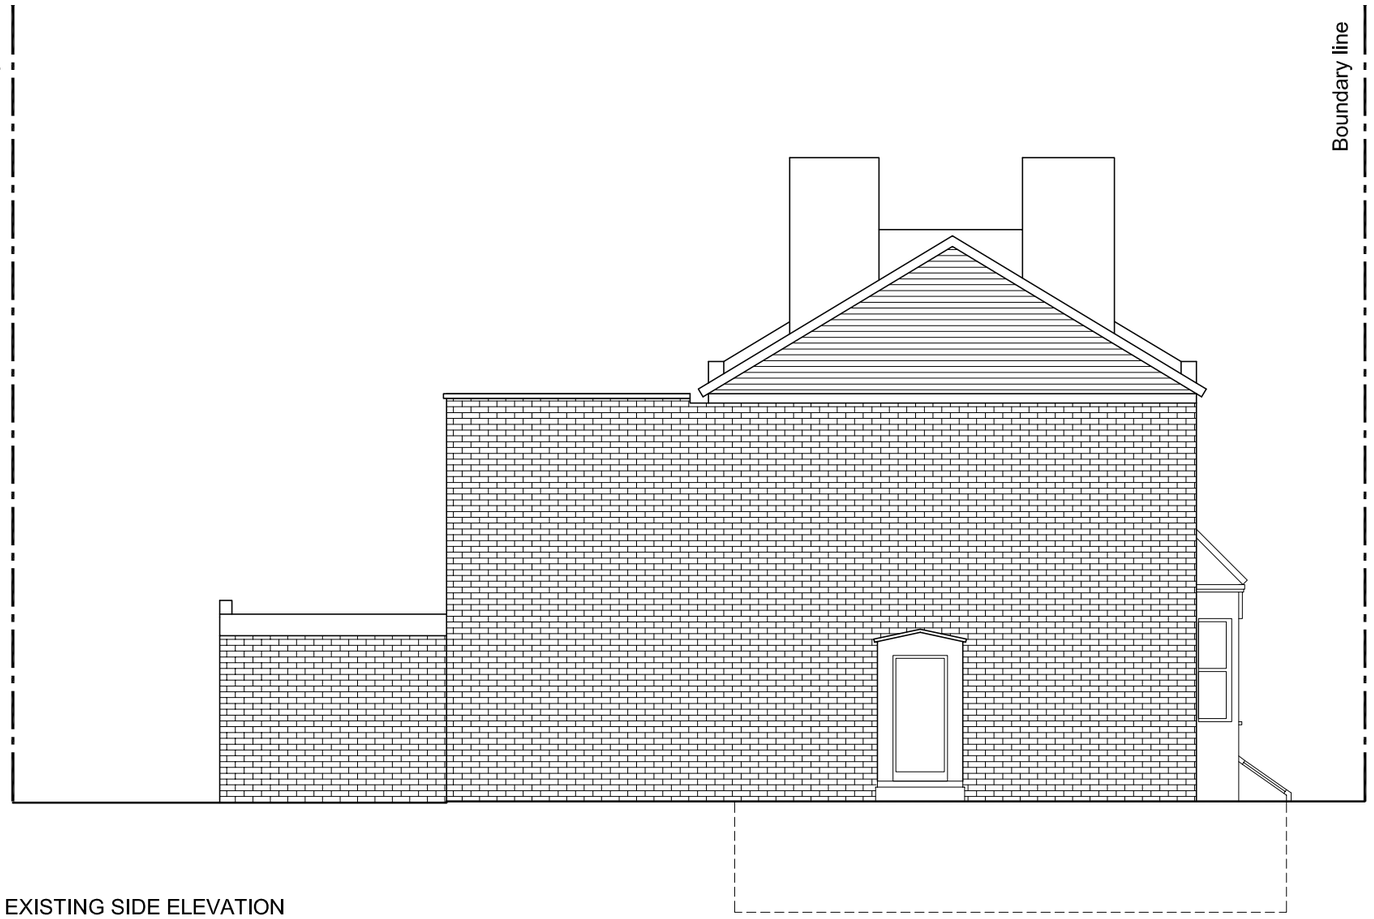

EXISTING SIDE ELEVATION

STATUS

TOWN PLANNING

A3 SCALE 1:100

NOTES:

1. DO NOT SCALE FROM THIS DRAWING
2. ALL DIMENSIONS TO BE CHECKED ON SITE PRIOR TO FABRICATION
3. THIS DRAWING SHOULD BE READ IN CONJUNCTION WITH STRUCTURAL ENGINEER'S DRAWINGS (if applicable)
4. THIS DRAWING SHOULD BE READ IN CONJUNCTION WITH SERVICE ENGINEER'S DRAWINGS (if applicable)
5. COPYRIGHT OF THIS DRAWING REMAINS WITH ADRIAN ASLLANI
6. ANY DISCREPANCY FOUND BETWEEN THIS DRAWING AND ANY OTHER DOCUMENTS MUST BE REPORTED IMMEDIATELY BY THE CONTRACTOR

0 1m 2m 3m 5m

53 Queen's Road
LONDON
N11 2QP


LOFT CONVERSION

EXISTING SIDE ELEVATION

SCALE 1:100 DATE : MAR 15
DRAWN : QB CHECKED : AA
DWG NO: QR53/TP/021

219 Whittington Road
London
N22 8YW
0780 3315 812 :t
0203 5815 460 :m
info@adrianasllani.com :e
www.adrianasllani.com :w

CLEARSTONE LTD
Architecture | Construction | Maintenance

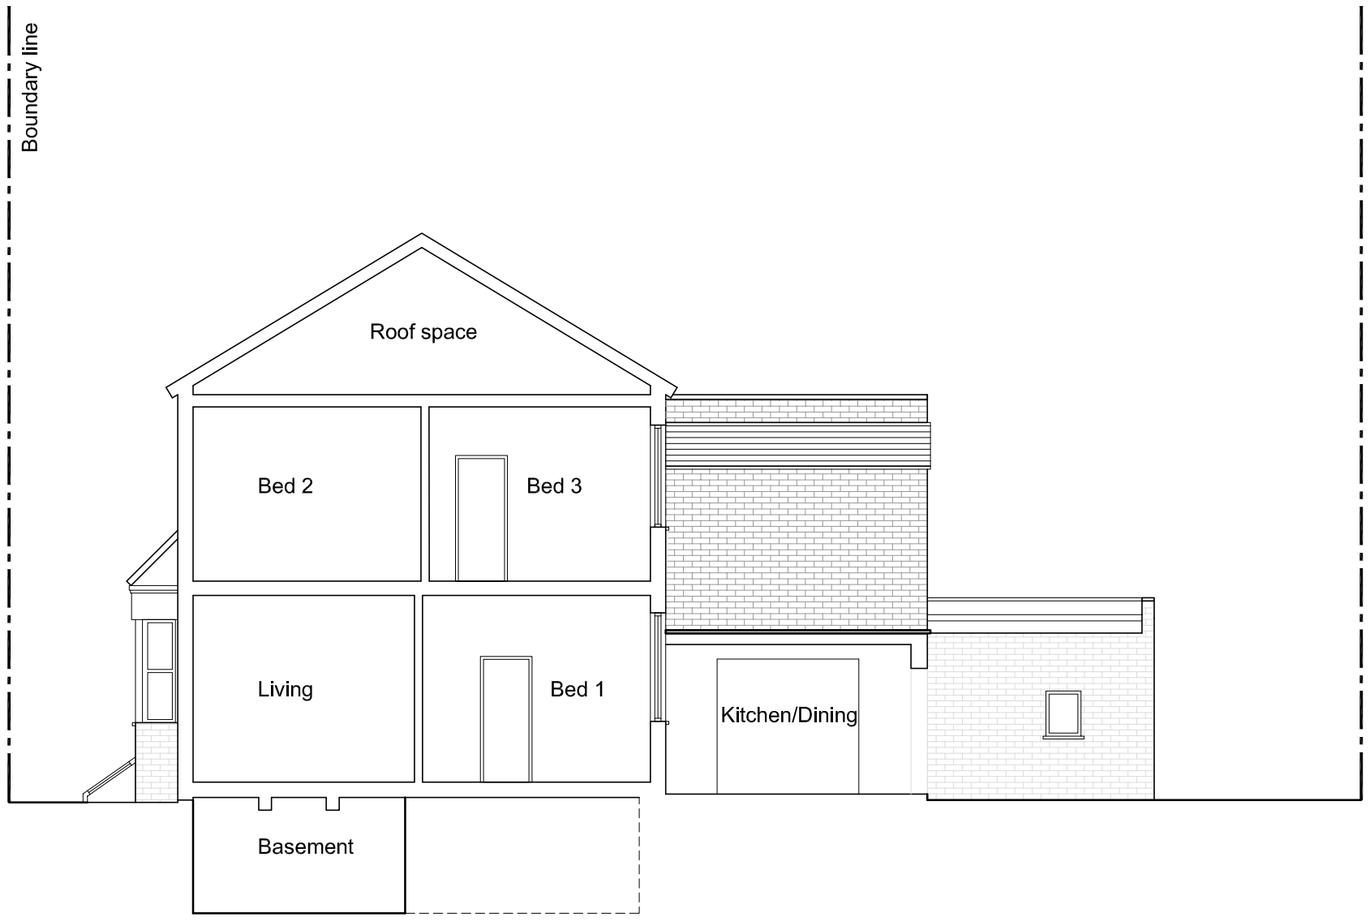

EXISTING SECTION B-B

STATUS

TOWN PLANNING

A3 SCALE 1:100

0 1m 2m 3m 5m

NOTES:

1. DO NOT SCALE FROM THIS DRAWING
2. ALL DIMENSIONS TO BE CHECKED ON SITE PRIOR TO FABRICATION
3. THIS DRAWING SHOULD BE READ IN CONJUNCTION WITH STRUCTURAL ENGINEER'S DRAWINGS (if applicable)
4. THIS DRAWING SHOULD BE READ IN CONJUNCTION WITH SERVICE ENGINEER'S DRAWINGS (if applicable)
5. COPYRIGHT OF THIS DRAWING REMAINS WITH ADRIAN ASLLANI
6. ANY DISCREPANCY FOUND BETWEEN THIS DRAWING AND ANY OTHER DOCUMENTS MUST BE REPORTED IMMEDIATELY BY THE CONTRACTOR

53 Queen's Road
LONDON
N11 2QP


LOFT CONVERSION

EXISTING SECTION B-B


SCALE 1:100 DATE : MAR 15
DRAWN : QB CHECKED : AA
DWG NO: QR53/TP/021

219 Whittington Road
London
N22 8YW
0780 3315 812 :t
0203 5815 460 :m
info@adrianasllani.com :e
www.adrianasllani.com :w

CLEARSTONE LTD
Architecture | Construction | Maintenance

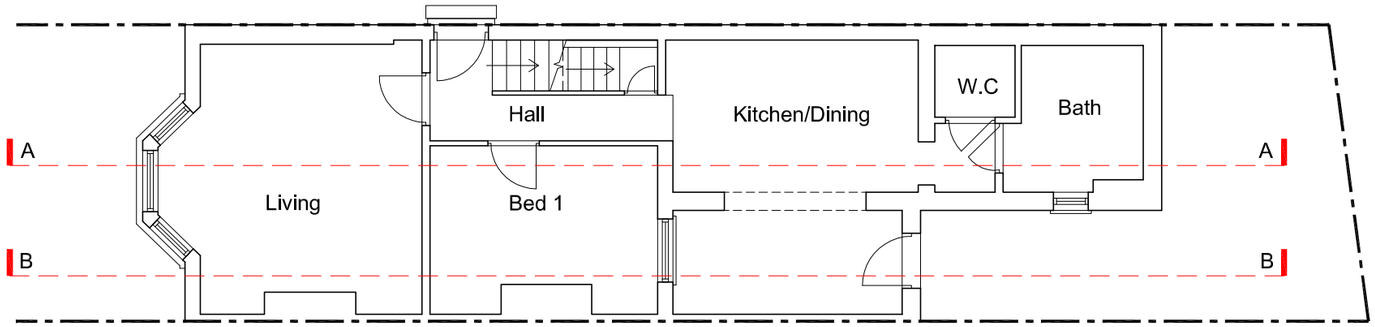

EXISTING GROUND FLOOR PLAN

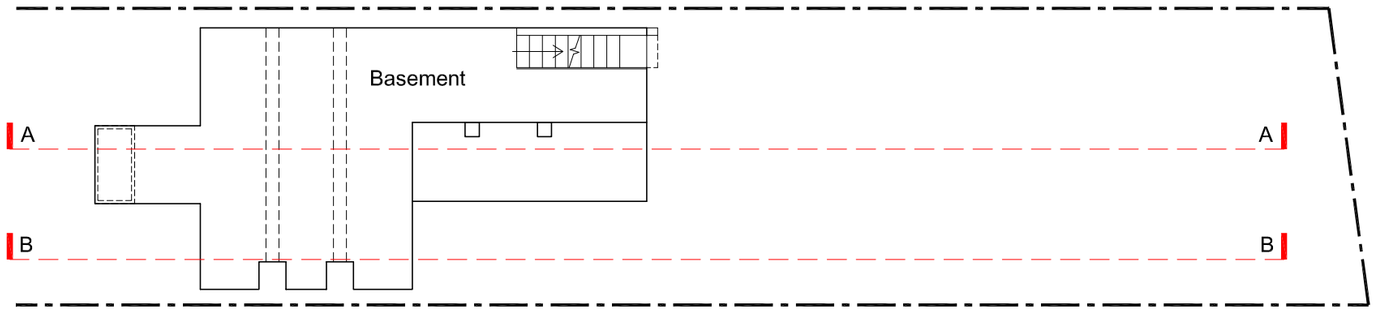

EXISTING BASEMENT

STATUS

TOWN PLANNING

A3 SCALE 1:100

NOTES:

1. DO NOT SCALE FROM THIS DRAWING
2. ALL DIMENSIONS TO BE CHECKED ON SITE PRIOR TO FABRICATION
3. THIS DRAWING SHOULD BE READ IN CONJUNCTION WITH STRUCTURAL ENGINEER'S DRAWINGS (if applicable)
4. THIS DRAWING SHOULD BE READ IN CONJUNCTION WITH SERVICE ENGINEER'S DRAWINGS (if applicable)
5. COPYRIGHT OF THIS DRAWING REMAINS WITH ADRIAN ASLLANI
6. ANY DISCREPANCY FOUND BETWEEN THIS DRAWING AND ANY OTHER DOCUMENTS MUST BE REPORTED IMMEDIATELY BY THE CONTRACTOR

0 1m 2m 3m 5m


53 Queen's Road
LONDON
N11 2QP

LOFT CONVERSION


EXISTING BASEMENT AND GROUND FLOOR PLAN
SCALE 1:100 DATE : MAR 15
DRAWN : QB CHECKED : AA
DWG NO: QR53/TP/010

219 Whittington Road
London
N22 8YW
0780 3315 812 :t
0203 5815 460 :m
info@adrianasllani.com :e
www.adrianasllani.com :w


CLEARSTONE LTD
Architecture | Construction | Maintenance

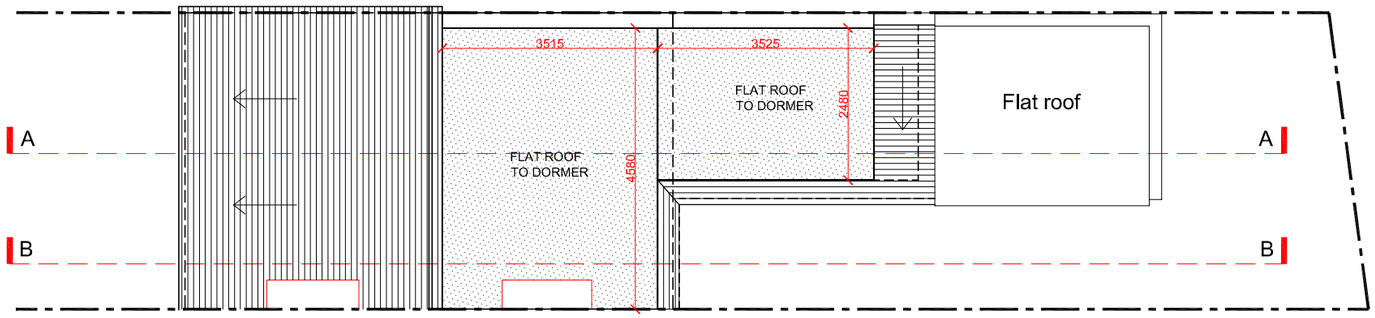

PROPOSED ROOF PLAN

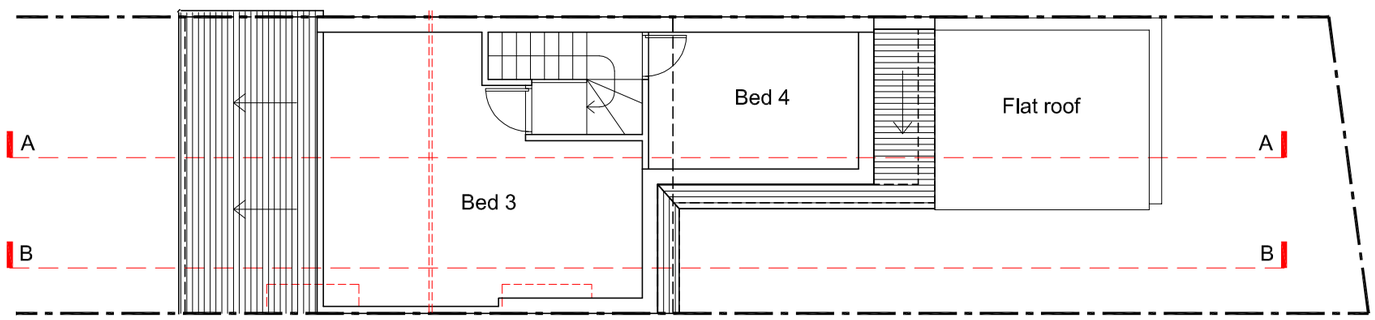

PROPOSED LOFT PLAN

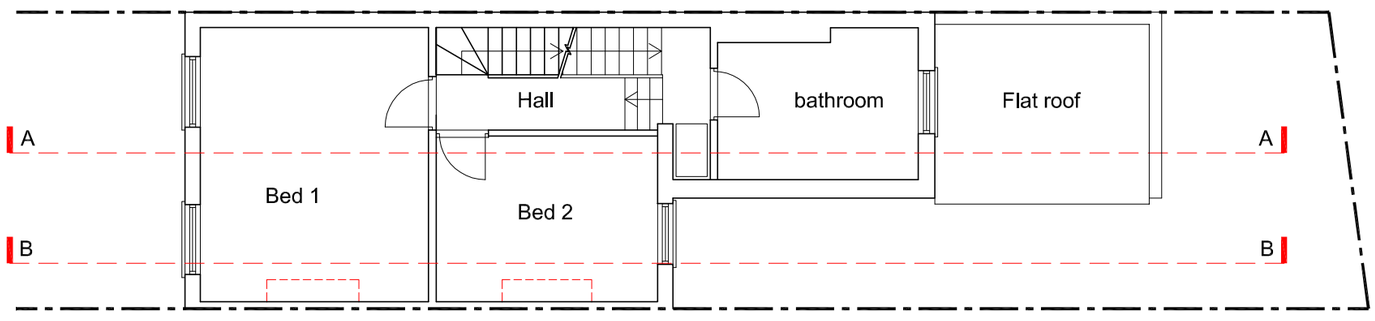

PROPOSED FIRST FLOOR PLAN

STATUS

TOWN PLANNING

A3 SCALE 1:100

NOTES:

1. DO NOT SCALE FROM THIS DRAWING
2. ALL DIMENSIONS TO BE CHECKED ON SITE PRIOR TO FABRICATION
3. THIS DRAWING SHOULD BE READ IN CONJUNCTION WITH STRUCTURAL ENGINEER'S DRAWINGS (if applicable)
4. THIS DRAWING SHOULD BE READ IN CONJUNCTION WITH SERVICE ENGINEER'S DRAWINGS (if applicable)
5. COPYRIGHT OF THIS DRAWING REMAINS WITH ADRIAN ASLLANI
6. ANY DISCREPANCY FOUND BETWEEN THIS DRAWING AND ANY OTHER DOCUMENTS MUST BE REPORTED IMMEDIATELY BY THE CONTRACTOR

0 1m 2m 3m 5m


53 Queen's Road
LONDON
N11 2QP

LOFT CONVERSION


EXISTING SECOND FLOOR AND ROOF PLAN
SCALE 1:100 DATE : MAR 15
DRAWN : QB CHECKED : AA
DWG NO: QR53/TP/011

219 Whittington Road
London
N22 8YW
0780 3315 812 :t
0203 5815 460 :m
info@adrianasllani.com :e
www.adrianasllani.com :w


CLEARSTONE LTD
Architecture | Construction | Maintenance

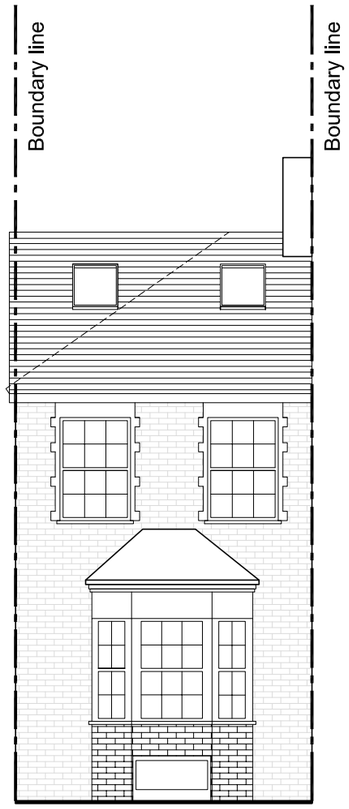

PROPOSED FRONT ELEVATION

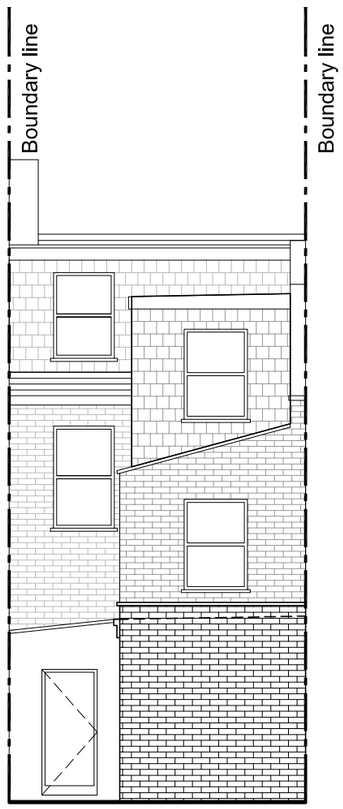

PROPOSED REAR ELEVATION

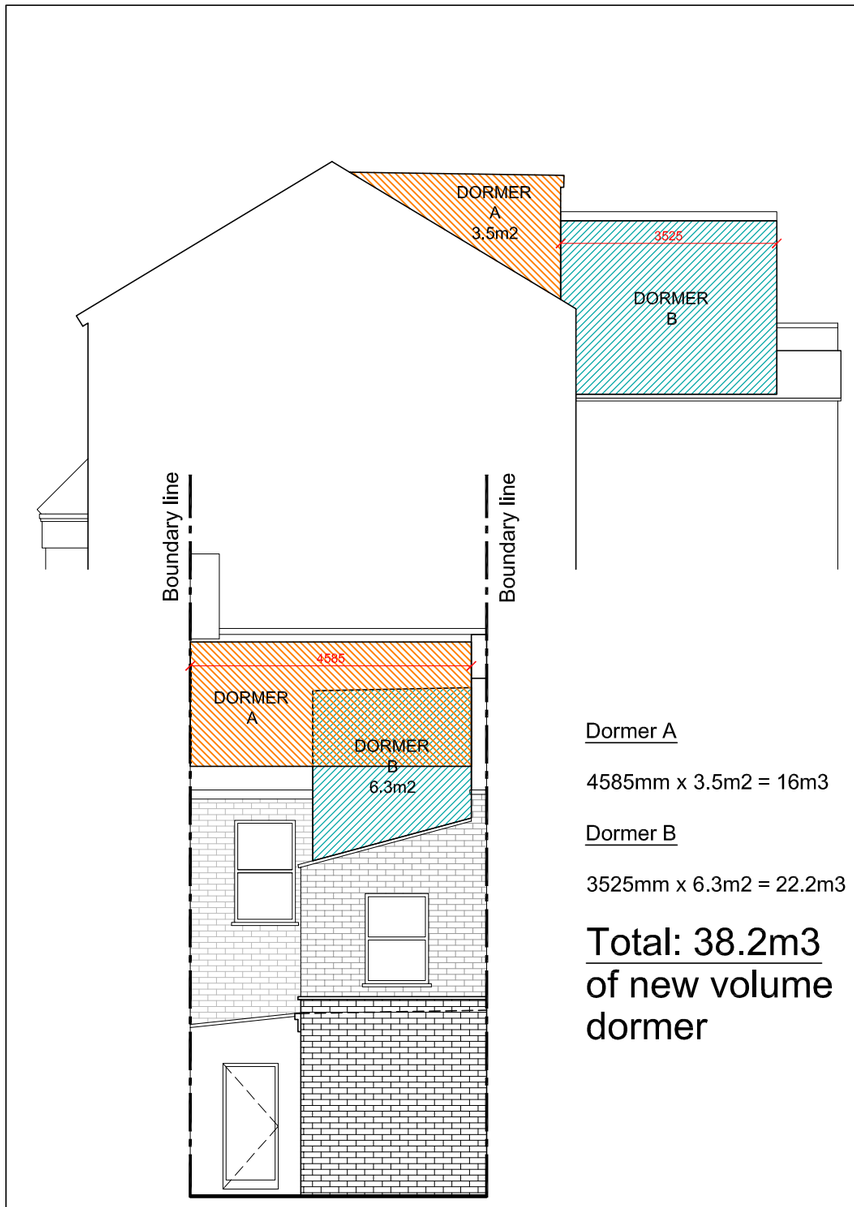

Dormer A

4585mm x 3.5m2 = 16m3

Dormer B

3525mm x 6.3m2 = 22.2m3

Total: 38.2m3
of new volume
dormer

VOLUME CALCULATIONS

STATUS

TOWN PLANNING

A3 SCALE 1:100

NOTES:

1. DO NOT SCALE FROM THIS DRAWING
2. ALL DIMENSIONS TO BE CHECKED ON SITE PRIOR TO FABRICATION
3. THIS DRAWING SHOULD BE READ IN CONJUNCTION WITH STRUCTURAL ENGINEER'S DRAWINGS (if applicable)
4. THIS DRAWING SHOULD BE READ IN CONJUNCTION WITH SERVICE ENGINEER'S DRAWINGS (if applicable)
5. COPYRIGHT OF THIS DRAWING REMAINS WITH ADRIAN ASLLANI
6. ANY DISCREPANCY FOUND BETWEEN THIS DRAWING AND ANY OTHER DOCUMENTS MUST BE REPORTED IMMEDIATELY BY THE CONTRACTOR

0 1m 2m 3m 5m


53 Queen's Road
LONDON
N11 2QP

LOFT CONVERSION

EXISTING FRONT AND REAR ELEVATION
SCALE 1:100 DATE : MAR 15
DRAWN : QB CHECKED : AA
DWG NO: QR53/TP/020

219 Whittington Road
London
N22 8YW
0780 3315 812 :t
0203 5815 460 :m
info@adrianasllani.com :e
www.adrianasllani.com :w

CLEARSTONE LTD
Architecture | Construction | Maintenance

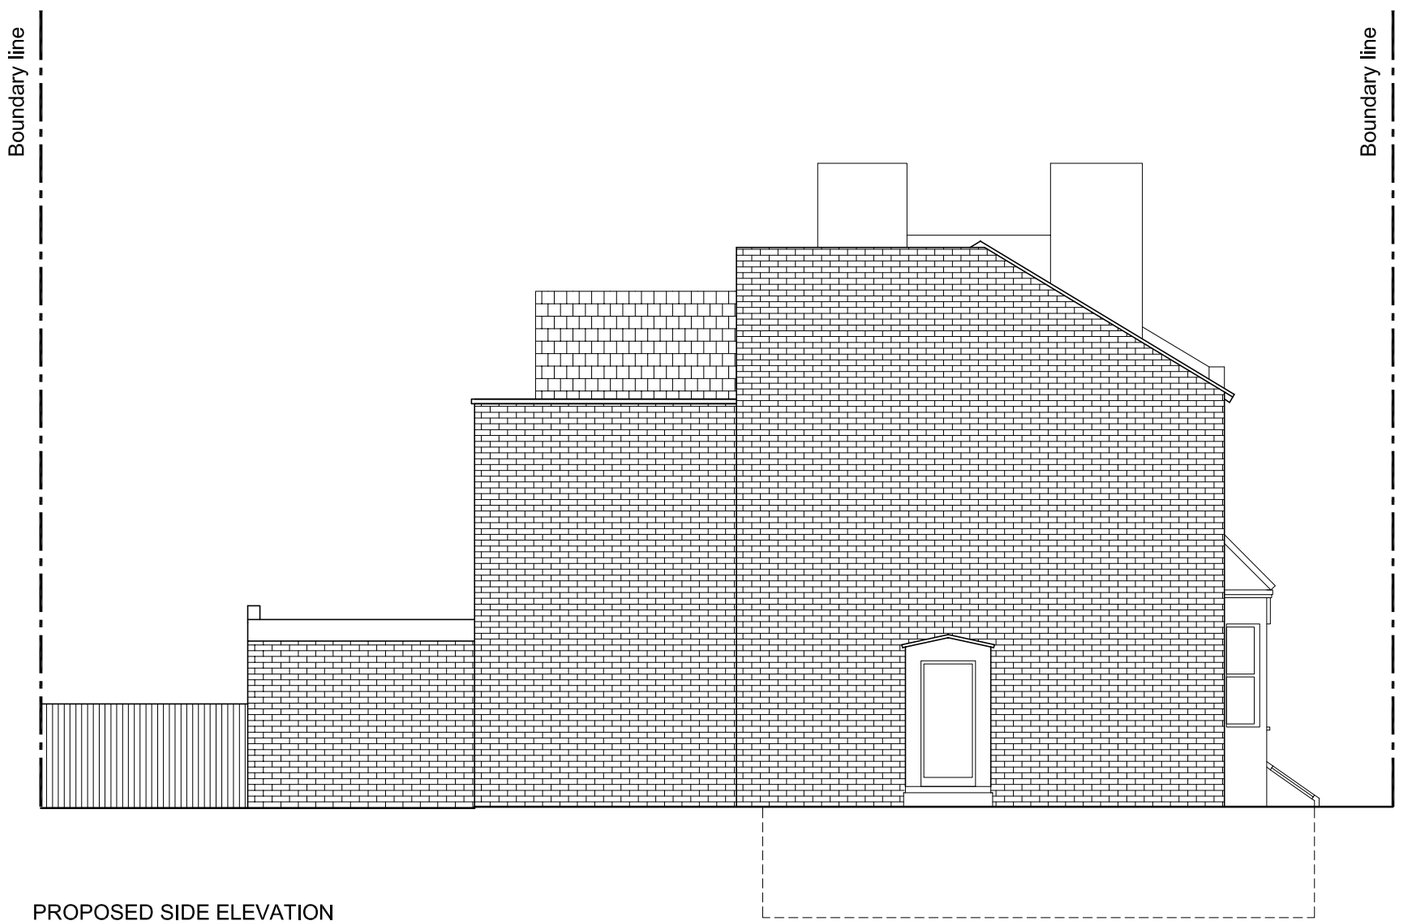

PROPOSED SIDE ELEVATION

STATUS

TOWN PLANNING

A3 SCALE 1:100

NOTES:

1. DO NOT SCALE FROM THIS DRAWING
2. ALL DIMENSIONS TO BE CHECKED ON SITE PRIOR TO FABRICATION
3. THIS DRAWING SHOULD BE READ IN CONJUNCTION WITH STRUCTURAL ENGINEER'S DRAWINGS (if applicable)
4. THIS DRAWING SHOULD BE READ IN CONJUNCTION WITH SERVICE ENGINEER'S DRAWINGS (if applicable)
5. COPYRIGHT OF THIS DRAWING REMAINS WITH ADRIAN ASLLANI
6. ANY DISCREPANCY FOUND BETWEEN THIS DRAWING AND ANY OTHER DOCUMENTS MUST BE REPORTED IMMEDIATELY BY THE CONTRACTOR

0 1m 2m 3m 5m

53 Queen's Road
LONDON
N11 2QP


LOFT CONVERSION

EXISTING SIDE ELEVATION

SCALE 1:100 DATE : MAR 15
DRAWN : QB CHECKED : AA
DWG NO: QR53/TP/021

219 Whittington Road
London
N22 8YW
0780 3315 812 :t
0203 5815 460 :m
info@adrianasllani.com :e
www.adrianasllani.com :w

CLEARSTONE LTD
Architecture | Construction | Maintenance

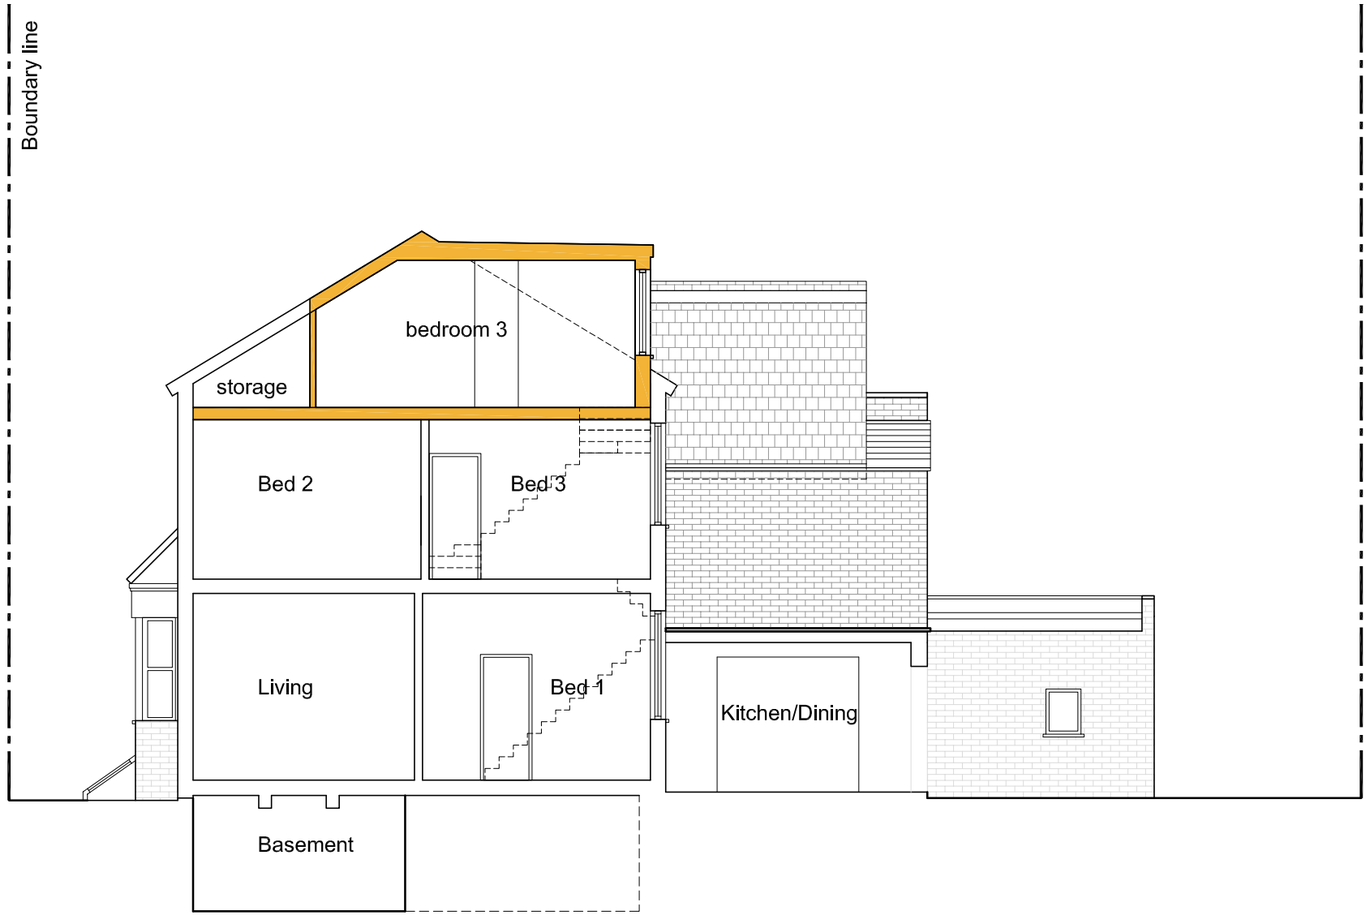

PROPOSED SECTION B-B

STATUS

TOWN PLANNING

A3 SCALE 1:100

NOTES:

1. DO NOT SCALE FROM THIS DRAWING
2. ALL DIMENSIONS TO BE CHECKED ON SITE PRIOR TO FABRICATION
3. THIS DRAWING SHOULD BE READ IN CONJUNCTION WITH STRUCTURAL ENGINEER'S DRAWINGS (if applicable)
4. THIS DRAWING SHOULD BE READ IN CONJUNCTION WITH SERVICE ENGINEER'S DRAWINGS (if applicable)
5. COPYRIGHT OF THIS DRAWING REMAINS WITH ADRIAN ASLLANI
6. ANY DISCREPANCY FOUND BETWEEN THIS DRAWING AND ANY OTHER DOCUMENTS MUST BE REPORTED IMMEDIATELY BY THE CONTRACTOR

0 1m 2m 3m 5m

53 Queen's Road
LONDON
N11 2QP

LOFT CONVERSION

EXISTING SECTION B-B

SCALE 1:100 DATE : MAR 15
DRAWN : QB CHECKED : AA
DWG NO: QR53/TP/021

219 Whittington Road
London
N22 8YW
0780 3315 812 :t
0203 5815 460 :m
info@adrianasllani.com :e
www.adrianasllani.com :w

CLEARSTONE LTD
Architecture | Construction | Maintenance