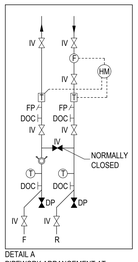

DETAIL A
PIPEWORK ARRANGEMENT AT BOTTOM OF RISER

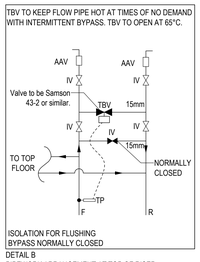

DETAIL B
PIPEWORK ARRANGEMENT AT TOP OF RISER
(NON INDEX RUN)

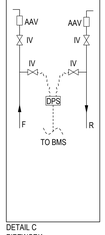

DETAIL C
PIPEWORK
ARRANGEMENT AT TOP OF
INDEX RUN RISER

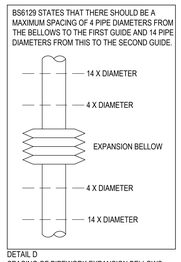

DETAIL D
SPACING OF PIPEWORK EXPANSION BELLOWS

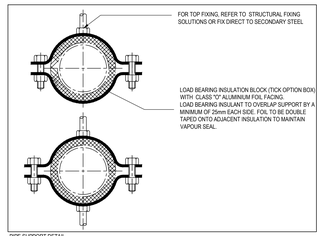

PIPE SUPPORT DETAIL

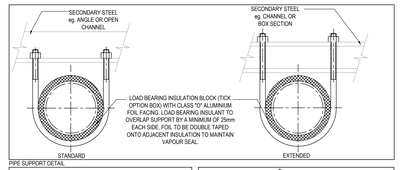

PIPE SUPPORT DETAIL

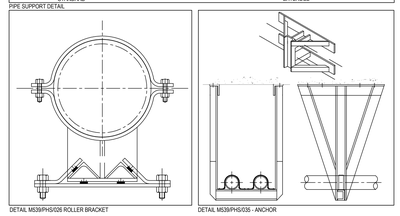

DETAIL M539/PHS/026 ROLLER BRACKET

DETAIL M539/PHS/035 - ANCHOR

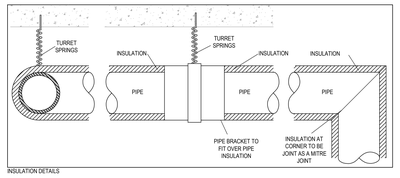

INSULATION DETAILS

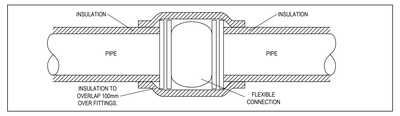

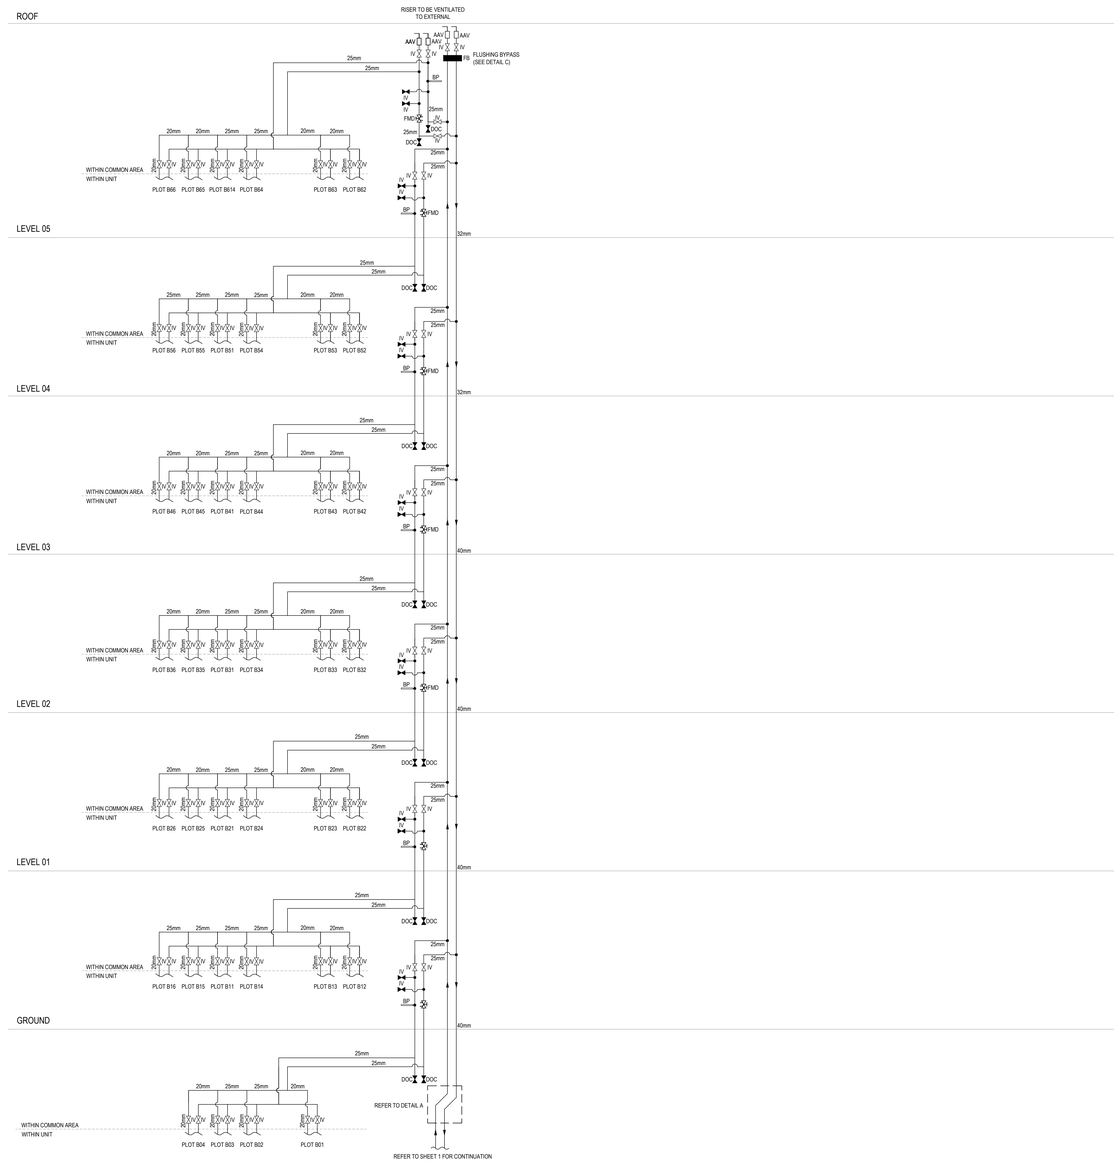

Copyright, Designs and Patents Act 1988
The copyright & design right of the design documents & of the design remains that of Whitecode Ltd. All copies are only for the purposes of the application, they may not be used for any other purpose or copied without the express written permission of Whitecode Ltd.

Conflicts of Information
It still remains the responsibility of the installer/contractor to ensure that there are no conflicts with information provided for ourselves & that of any manufacturers information or relevant requirements of statuary Bodies or Client specification/EU's. If any conflicts do exist it is the responsibility of the Installer/Contractor to inform The Consultant/Client immediately Verbally & in writing.

WARNING TO HOUSE PURCHASERS - Property Misdescriptions Act 1991
Buyers are warned that this is a working drawing and is not intended to be treated as descriptive material describing, in relation to any descriptive material describing, in relation to any descriptive particular property or development, any of the Specific Matters prescribed by an Order made under the above Act. The contents of this drawing may be subject to change at any time & alterations and variations can occur during the progress of the works without revision of the drawing. Consequently, the Client & Purchasers of the finished construction may differ materially from those shown. Nor do the contents of this drawing constitute a contract, part of any contract or a warranty.

LEGEND

AAV		AUTOMATIC AIR VALVE
	CS	COMMISSIONING SET
DP		DIRT POCKET
IV		NORMALLY OPEN ISOLATION VALVE
IV		NORMALLY CLOSED ISOLATION VALVE
TBV		THERMOSTATIC BYPASS VALVE
PRV		PRESSURE BYPASS VALVE
TP		TEMPERATURE PROBE POCKET FOR THERMOSTATIC VALVE
BP		BINDER POINT
FB		FLUSHING BYPASS (SEE DETAIL C)
F		FLOW METER
HM		HEAT METER
T		TEMPERATURE SENSOR
T		TEMPERATURE GAUGE
NRV		NON RETURN VALVE
DOC		DRAIN OFF COCK
FB		FLUSHING BYPASS
DPS		DIFFERENTIAL PRESSURE SENSOR (TREND)
FP		FLUSHING POINT
BV		BALANCING VALVE, WITH SELF-SEALING MEASURING POINTS AND POSITIVE SHUT-OFF, FROM IMI HYDRONICS STADIOTAF RANGE.
FMD		FLOW MEASURING DEVICE, AS PER BV/IV BUT SOLELY FOR THE PURPOSE OF FLOW MEASUREMENT AND ISOLATION ONLY. VALVE TO BE LEFT FULLY OPEN.

Rev	Date	Description	Drwn	Chkd
C1	03.06.2020	Construction issue	GALS	EJ
P2	25.03.2020	Plant items and pipe sizes updated	GALS	JC
P1	15.11.2019	Preliminary Issue	JLW	JC

Current purpose: CONSTRUCTION Scale: NTS Size: A0
Original Issue Date: 15.11.2019 Drwn: JLW Chkd: JC

WHITECODE DESIGN ASSOCIATES
BUILDING SERVICES DESIGN CONSULTANTS
Highfield House, 2 West Hill
Dartford, Kent, DA1 2EW
www.whitecode.co.uk
Tel: 01322 289977 design@whitecode.co.uk Fax: 01322 289988

Title:
HEATING DISTRIBUTION SCHEMATIC
BLOCK B
SHEET 2 OF 2

Project:
HORNSEY
TOWN HALL

Client:
ARDMORE

Dwg Number:
10687-M-04-B-0001 (2)

Rev:
C1