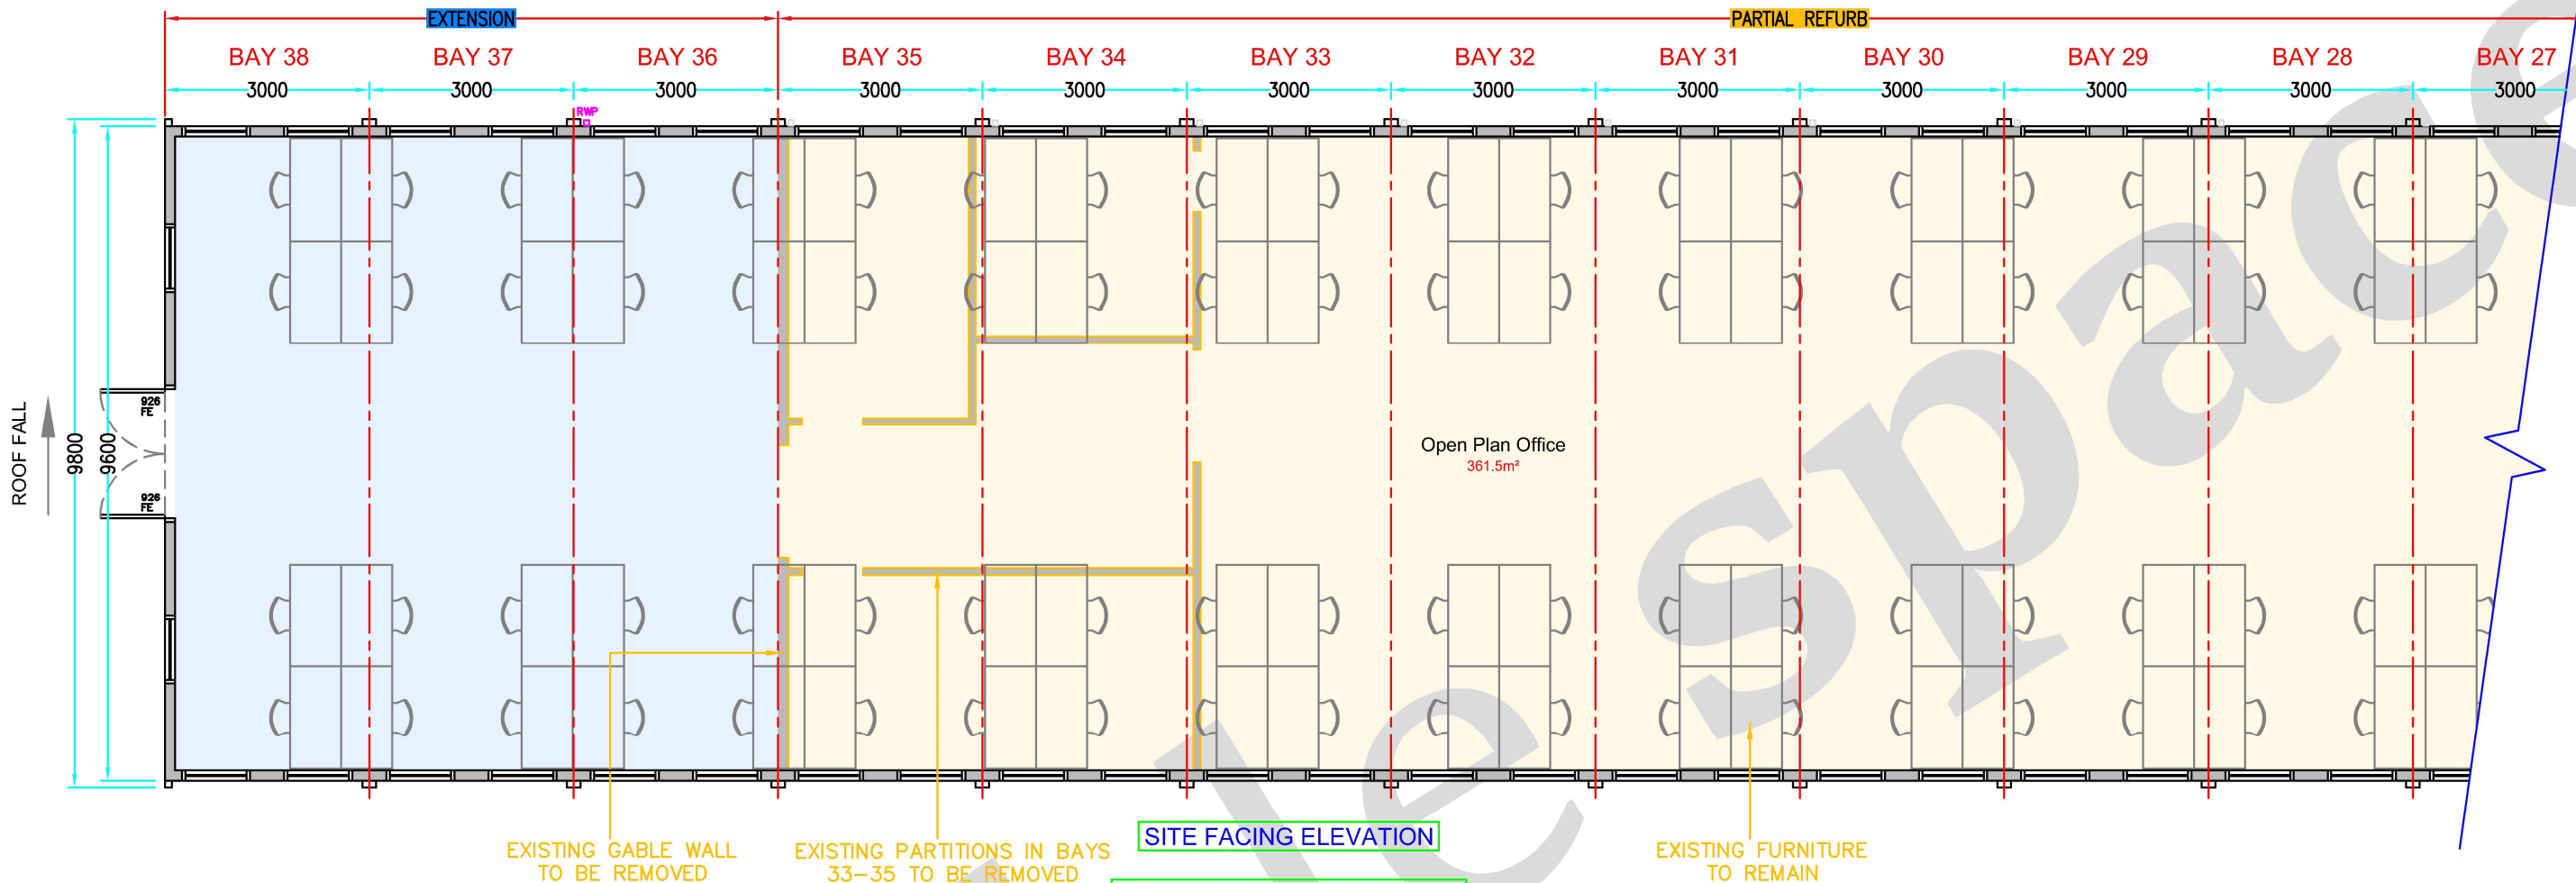


portablespace[®]
cabin & container hire | sales | conversions | modular

Unit 1, Red House Farm Business
Units, Bacton, Suffolk, IP14 4LE
Tel: 01449 782123
Fax: 0845 3311434

Copyright in this drawing belongs to
Portable Space Ltd. Neither the whole
drawing nor any part thereof may be
reproduced without the prior permission
in writing of Portable Space Ltd

Title
TOTTENHAM HALE
GROUND FLOOR LAYOUT

Unit Type
MODULAR UNITS

Date	17-12-21	Scale	1:100 @ A3	Drawn By	SC
Ref. No.	TOT-200	Drawing No.	TOT-GFL-200	Rev.	A

Revision Details
Rev A: 2 No. RWP's Removed 06/03/22