



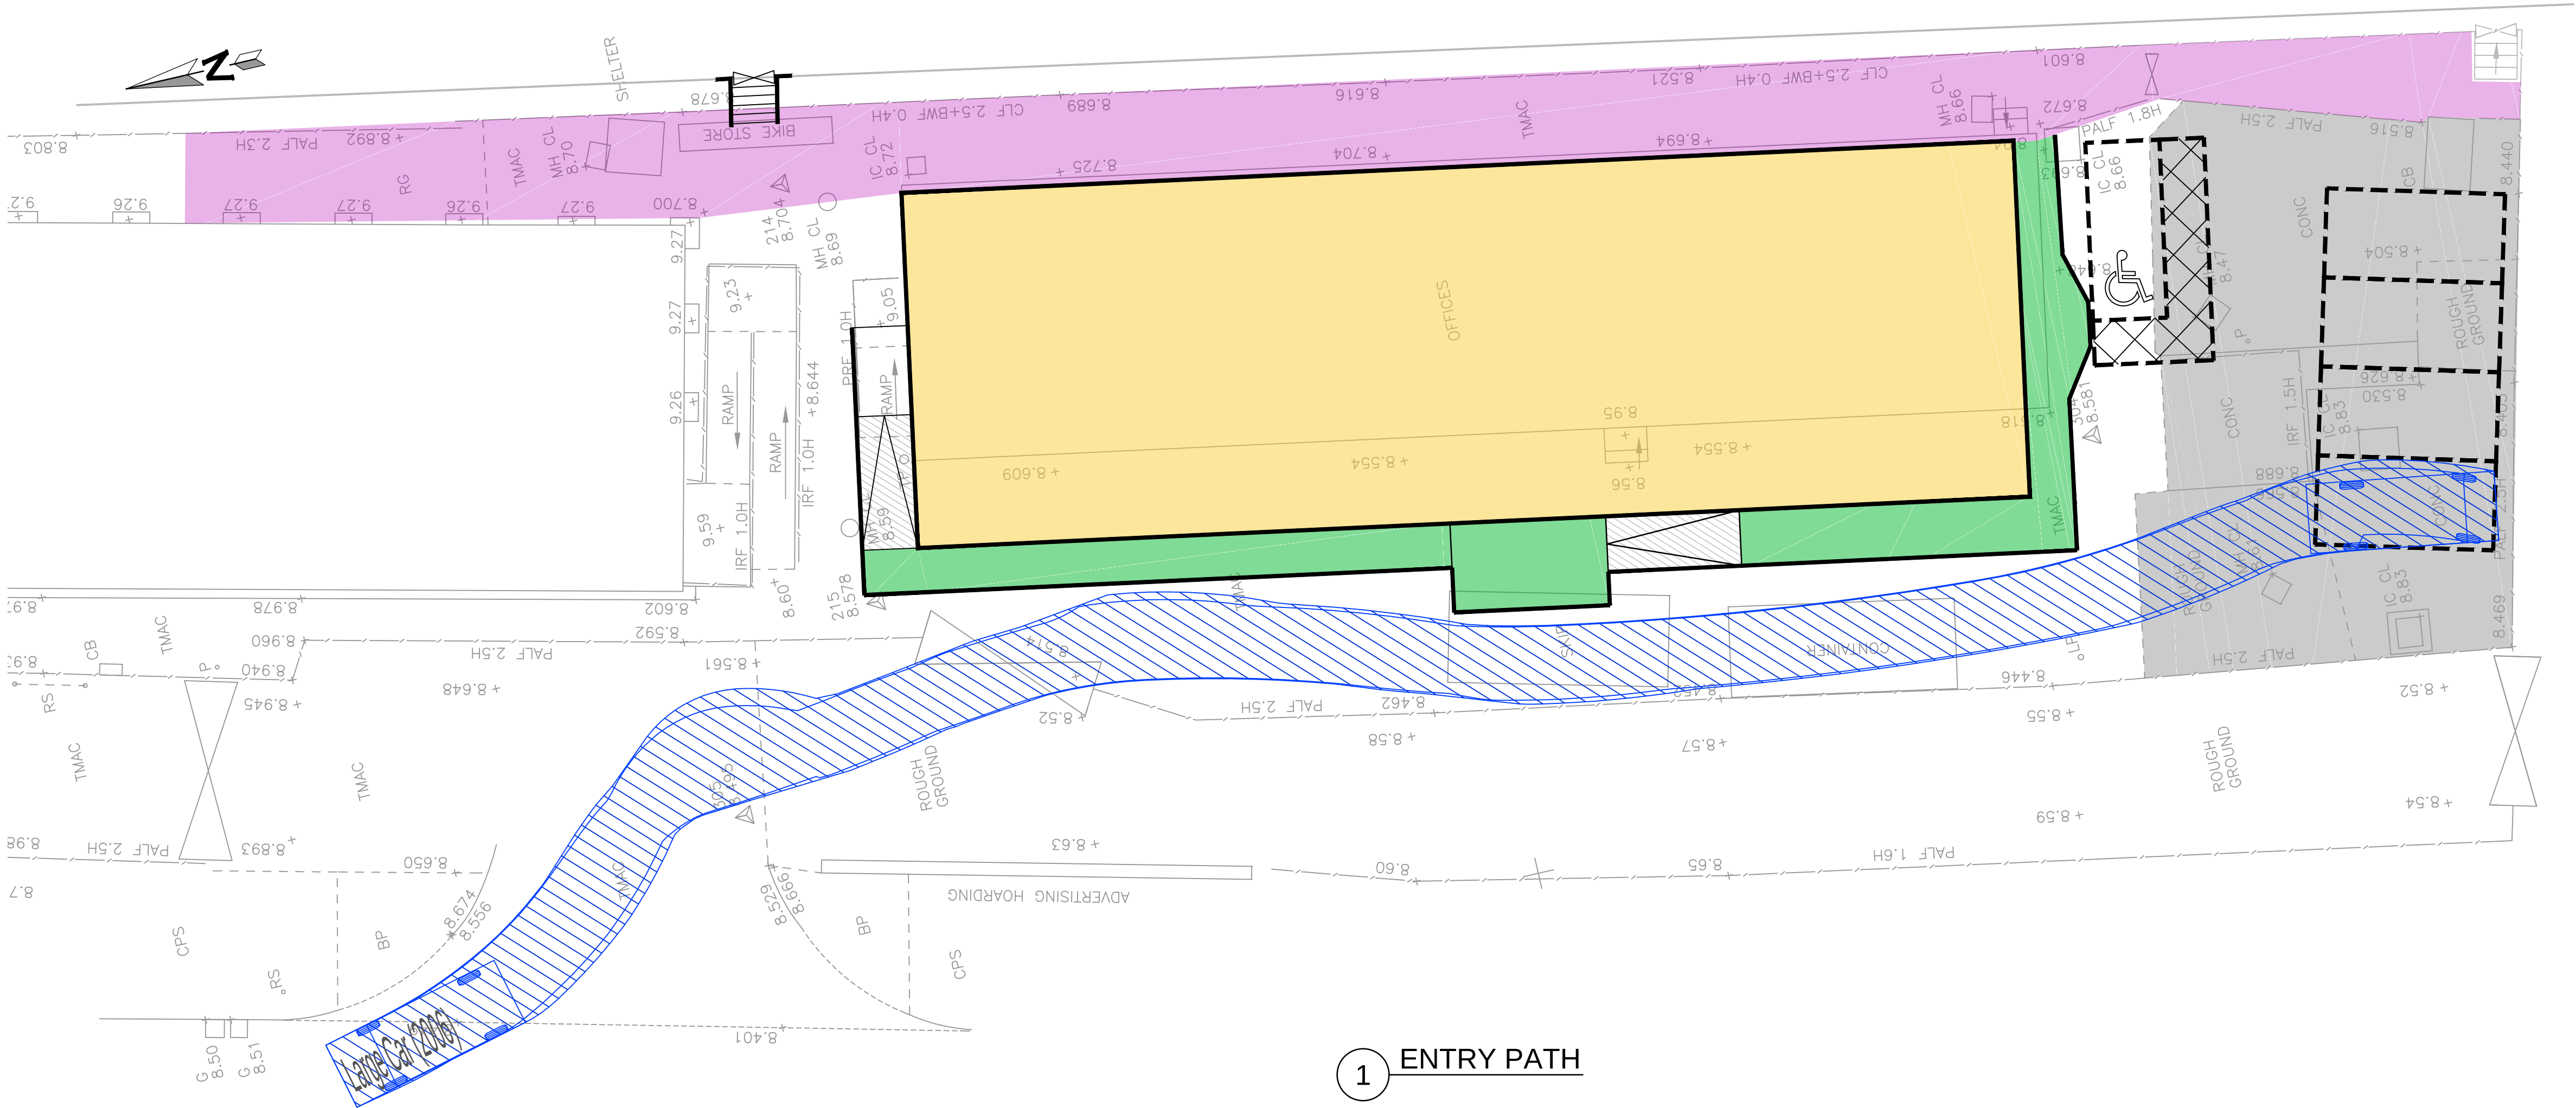

1 ENTRY PATH

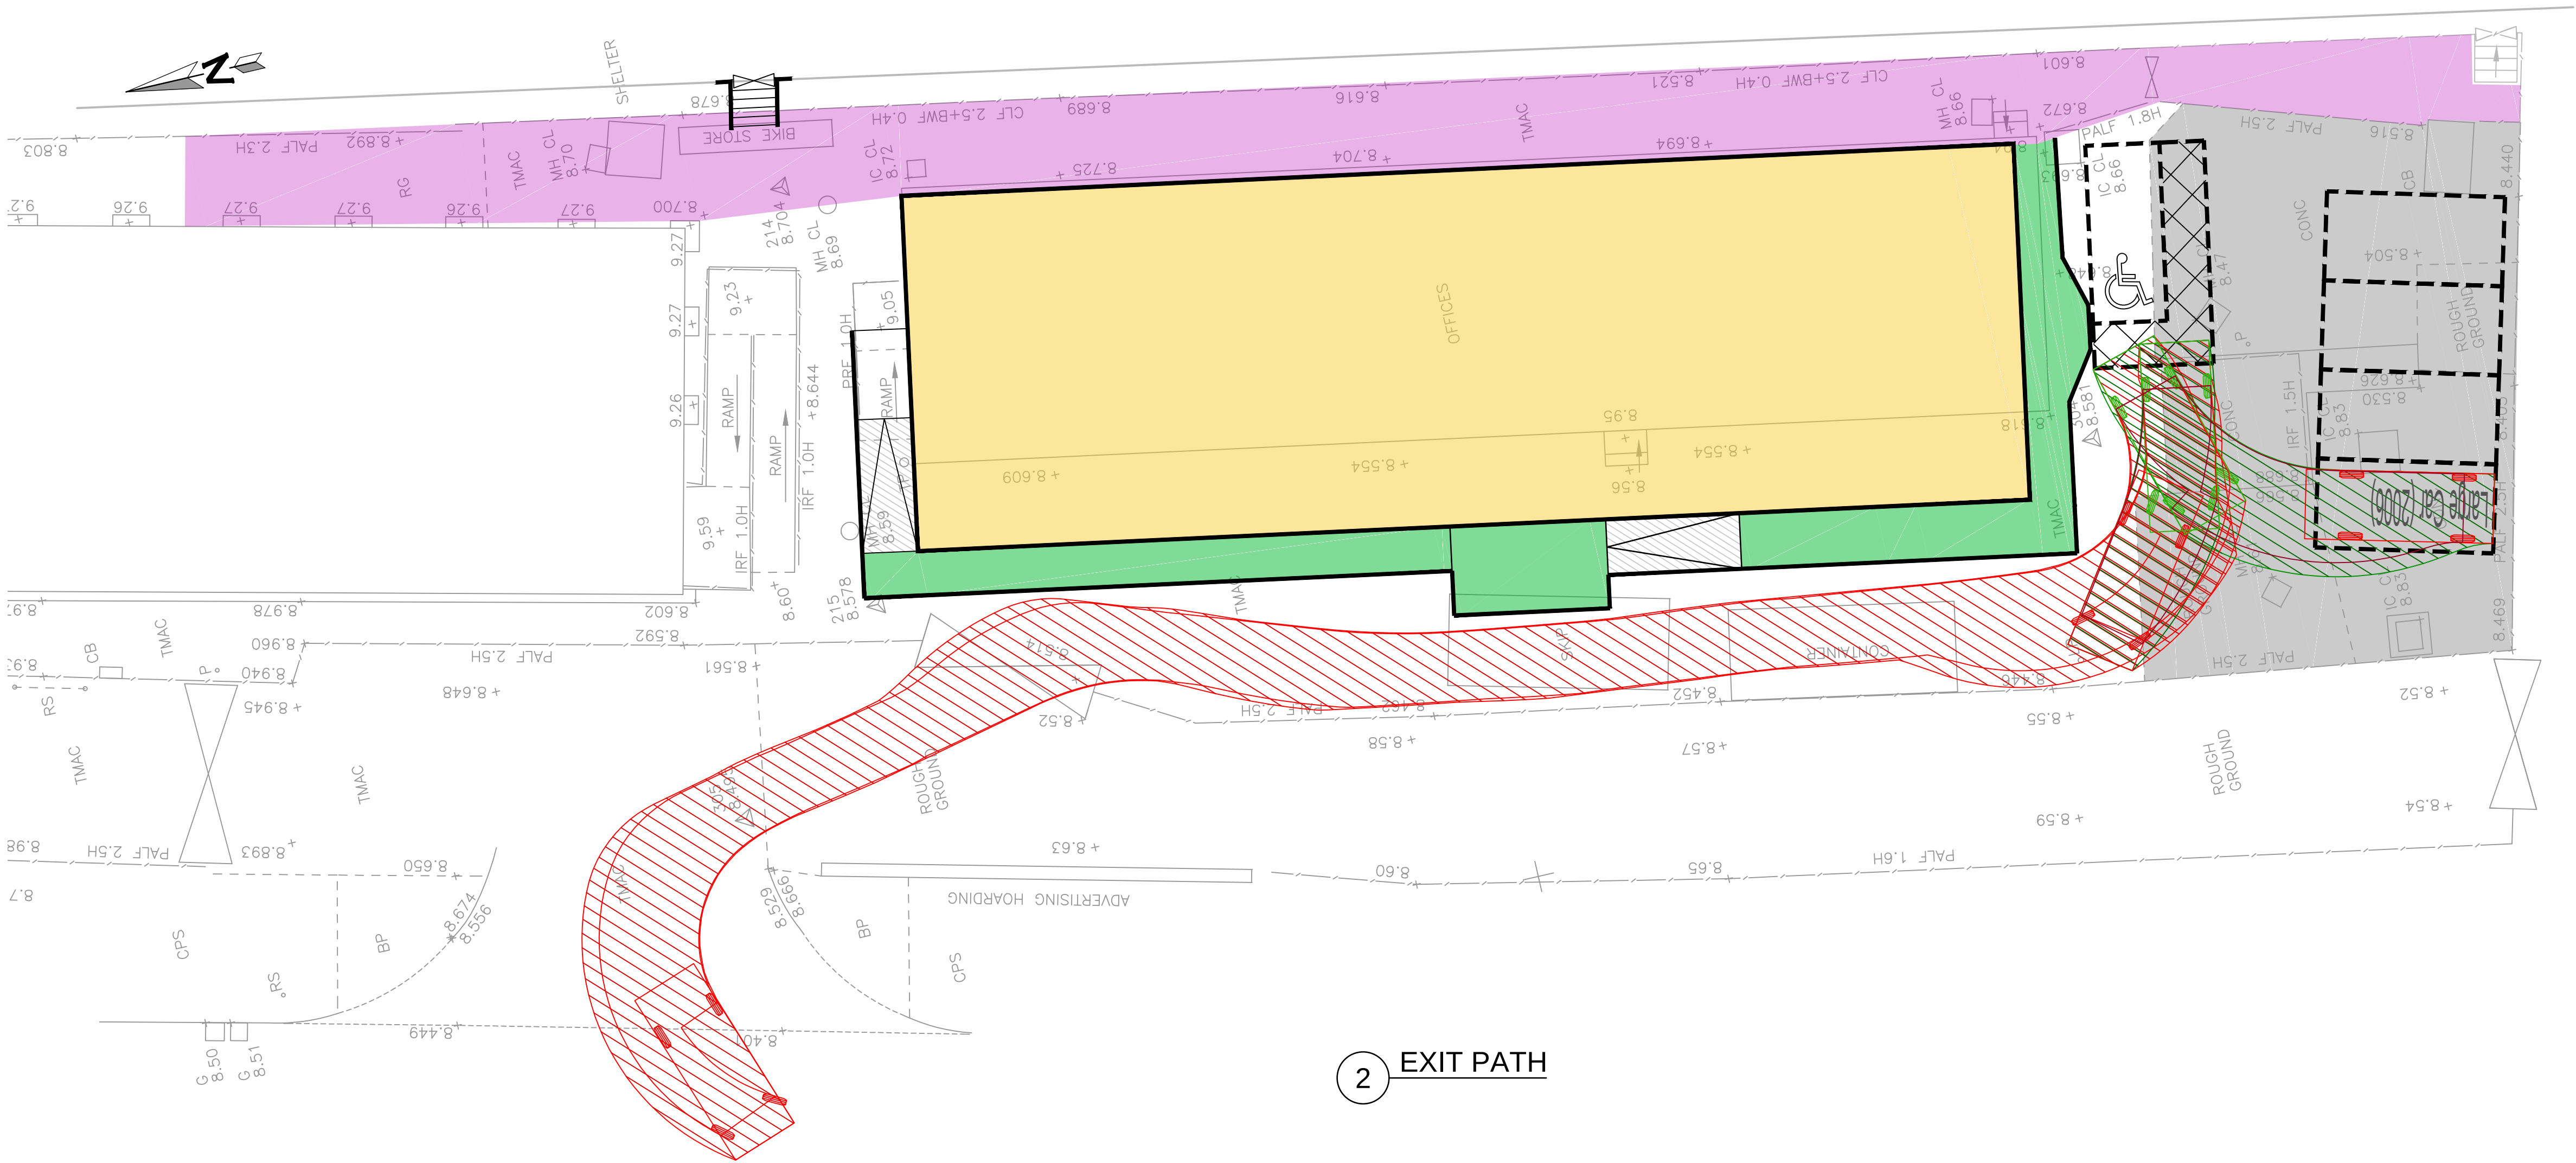


2 EXIT PATH

GENERAL NOTES

- THIS DRAWING IS TO BE READ IN CONJUNCTION WITH ALL RELEVANT ARCHITECTS, ENGINEERS AND SPECIALIST DRAWINGS AND SPECIFICATIONS
- DO NOT SCALE FROM THIS DRAWING IN EITHER PAPER OR DIGITAL FORM. USE WRITTEN DIMENSIONS ONLY.

LEGEND

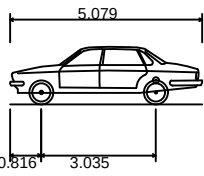

Large Car (2006)
Overall Length
Overall Width
Overall Body Height
Min Body Ground Clearance
Max Track Width
Lock to lock time
Kerb to Kerb Turning Radius

5.079m
1.872m
1.525m
0.310m
1.831m
4.00s
5.900m

NOT FOR CONSTRUCTION

P1	15.04.20	ISSUED FOR INFORMATION	RAD	AP
Rev	Date	Description	Drawn	Check

conisbee Consulting Structural Engineers
Consulting Civil Engineers

London • Cambridge • Norwich
1-5 Offord St London N1 1DH
Telephone 020 7700 6666
www.conisbee.co.uk

Drawing Status
FOR INFORMATION

Project	Date	MAR' 2020
TOTTENHAM HALE SUSTAINABLE ACCOMMODATION RENEWAL	Scale	NTS
	Drawn	RAD
Title	Engineer	AP
PROPOSED VEHICLE SWEPHTH PATH ANALYSIS - SHEET 1	Project No	200138
Drawing No	Revision	P1
200138-CON-X-00-DR-C-6000		