


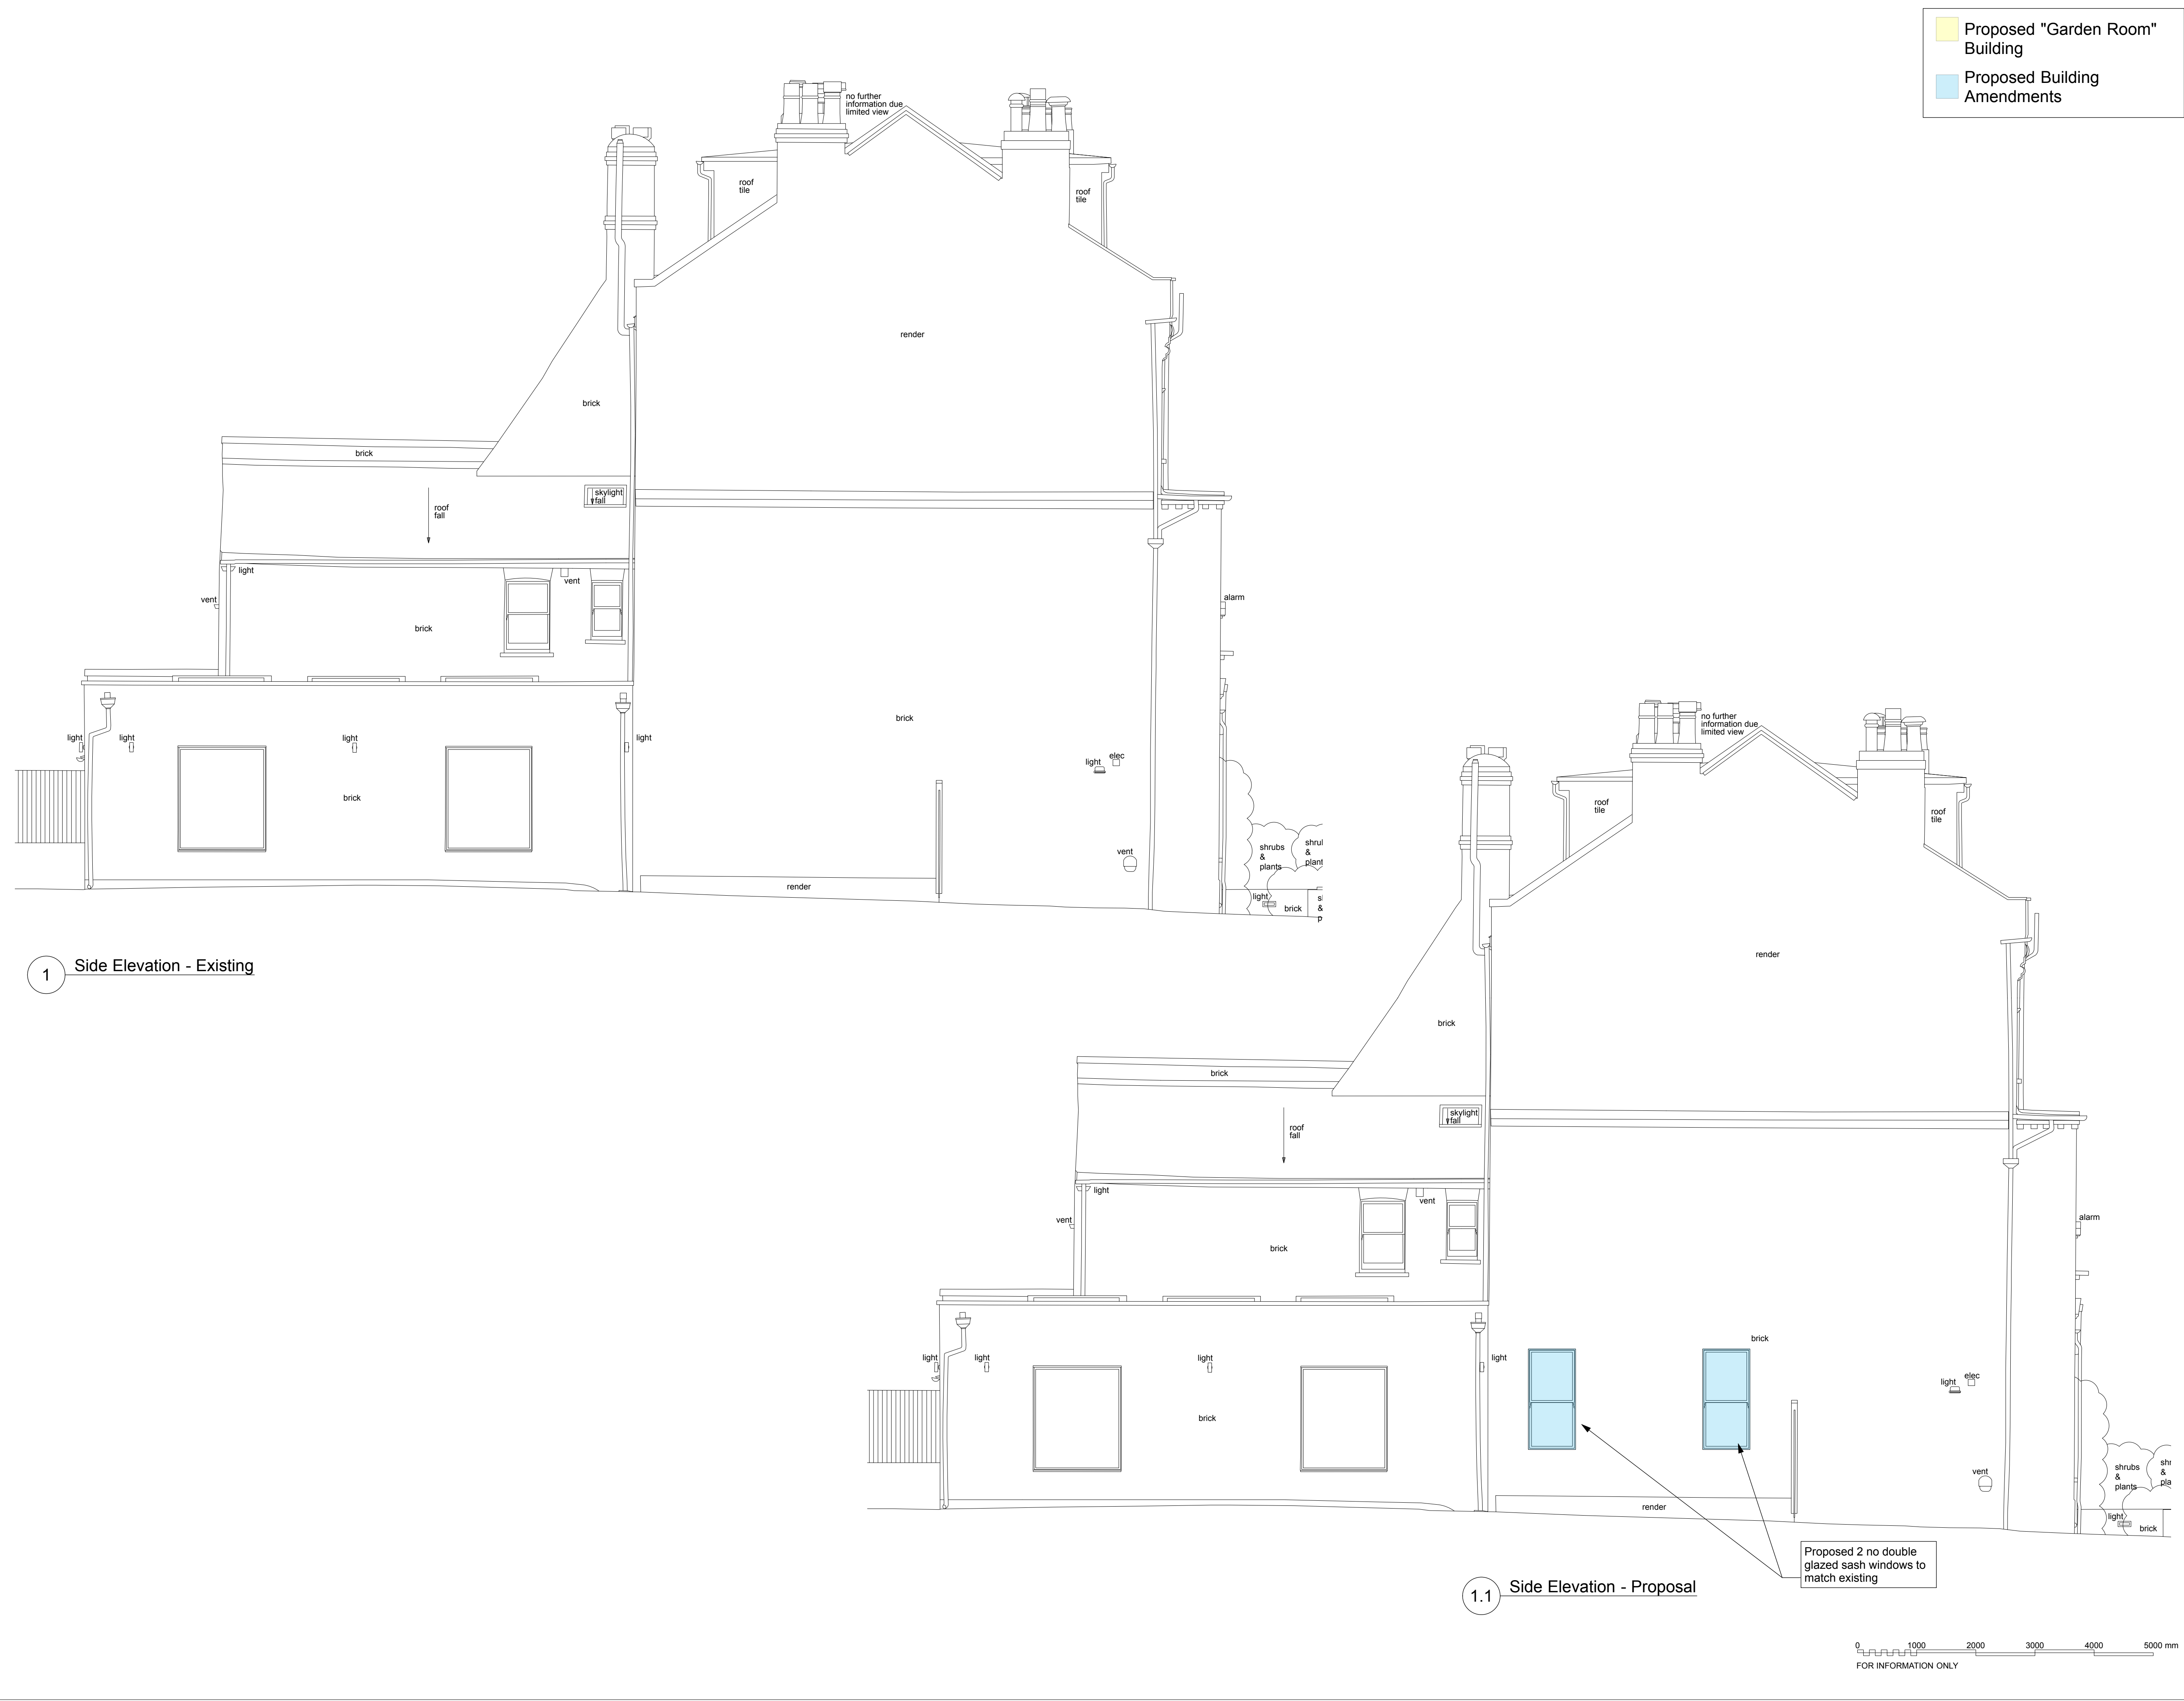

Notes : Contractor to check all measures on site All proposals are subject to relevant Planning Consents These drawings are derived from the agent's plans as supplied by homeowner Print in colour	
Rev 1.0 - Drawn : AF - Date : 12.07.2022 - Notes : - Issued for Lawful Development Certificate	
Rev ____ - Drawn : ____ - Date : ____ - Notes :	
Rev ____ - Drawn : ____ - Date : ____ - Notes :	
Issue Reg :	Checked :
Client approved for production	
Sign :	
Print :	
Date :	
Project : 12 Causton Road	
Drawing : (GA05.3-PD) Exis. and Proposed Side Elev.	
Rev : 1.0	
Status : Planning	
Scale : 1:50 @ A1	
LLI DESIGN Unit 8, Broadbent Close London, N6 5JW +44 (0) 208 348 4800 lidesign.co.uk	