


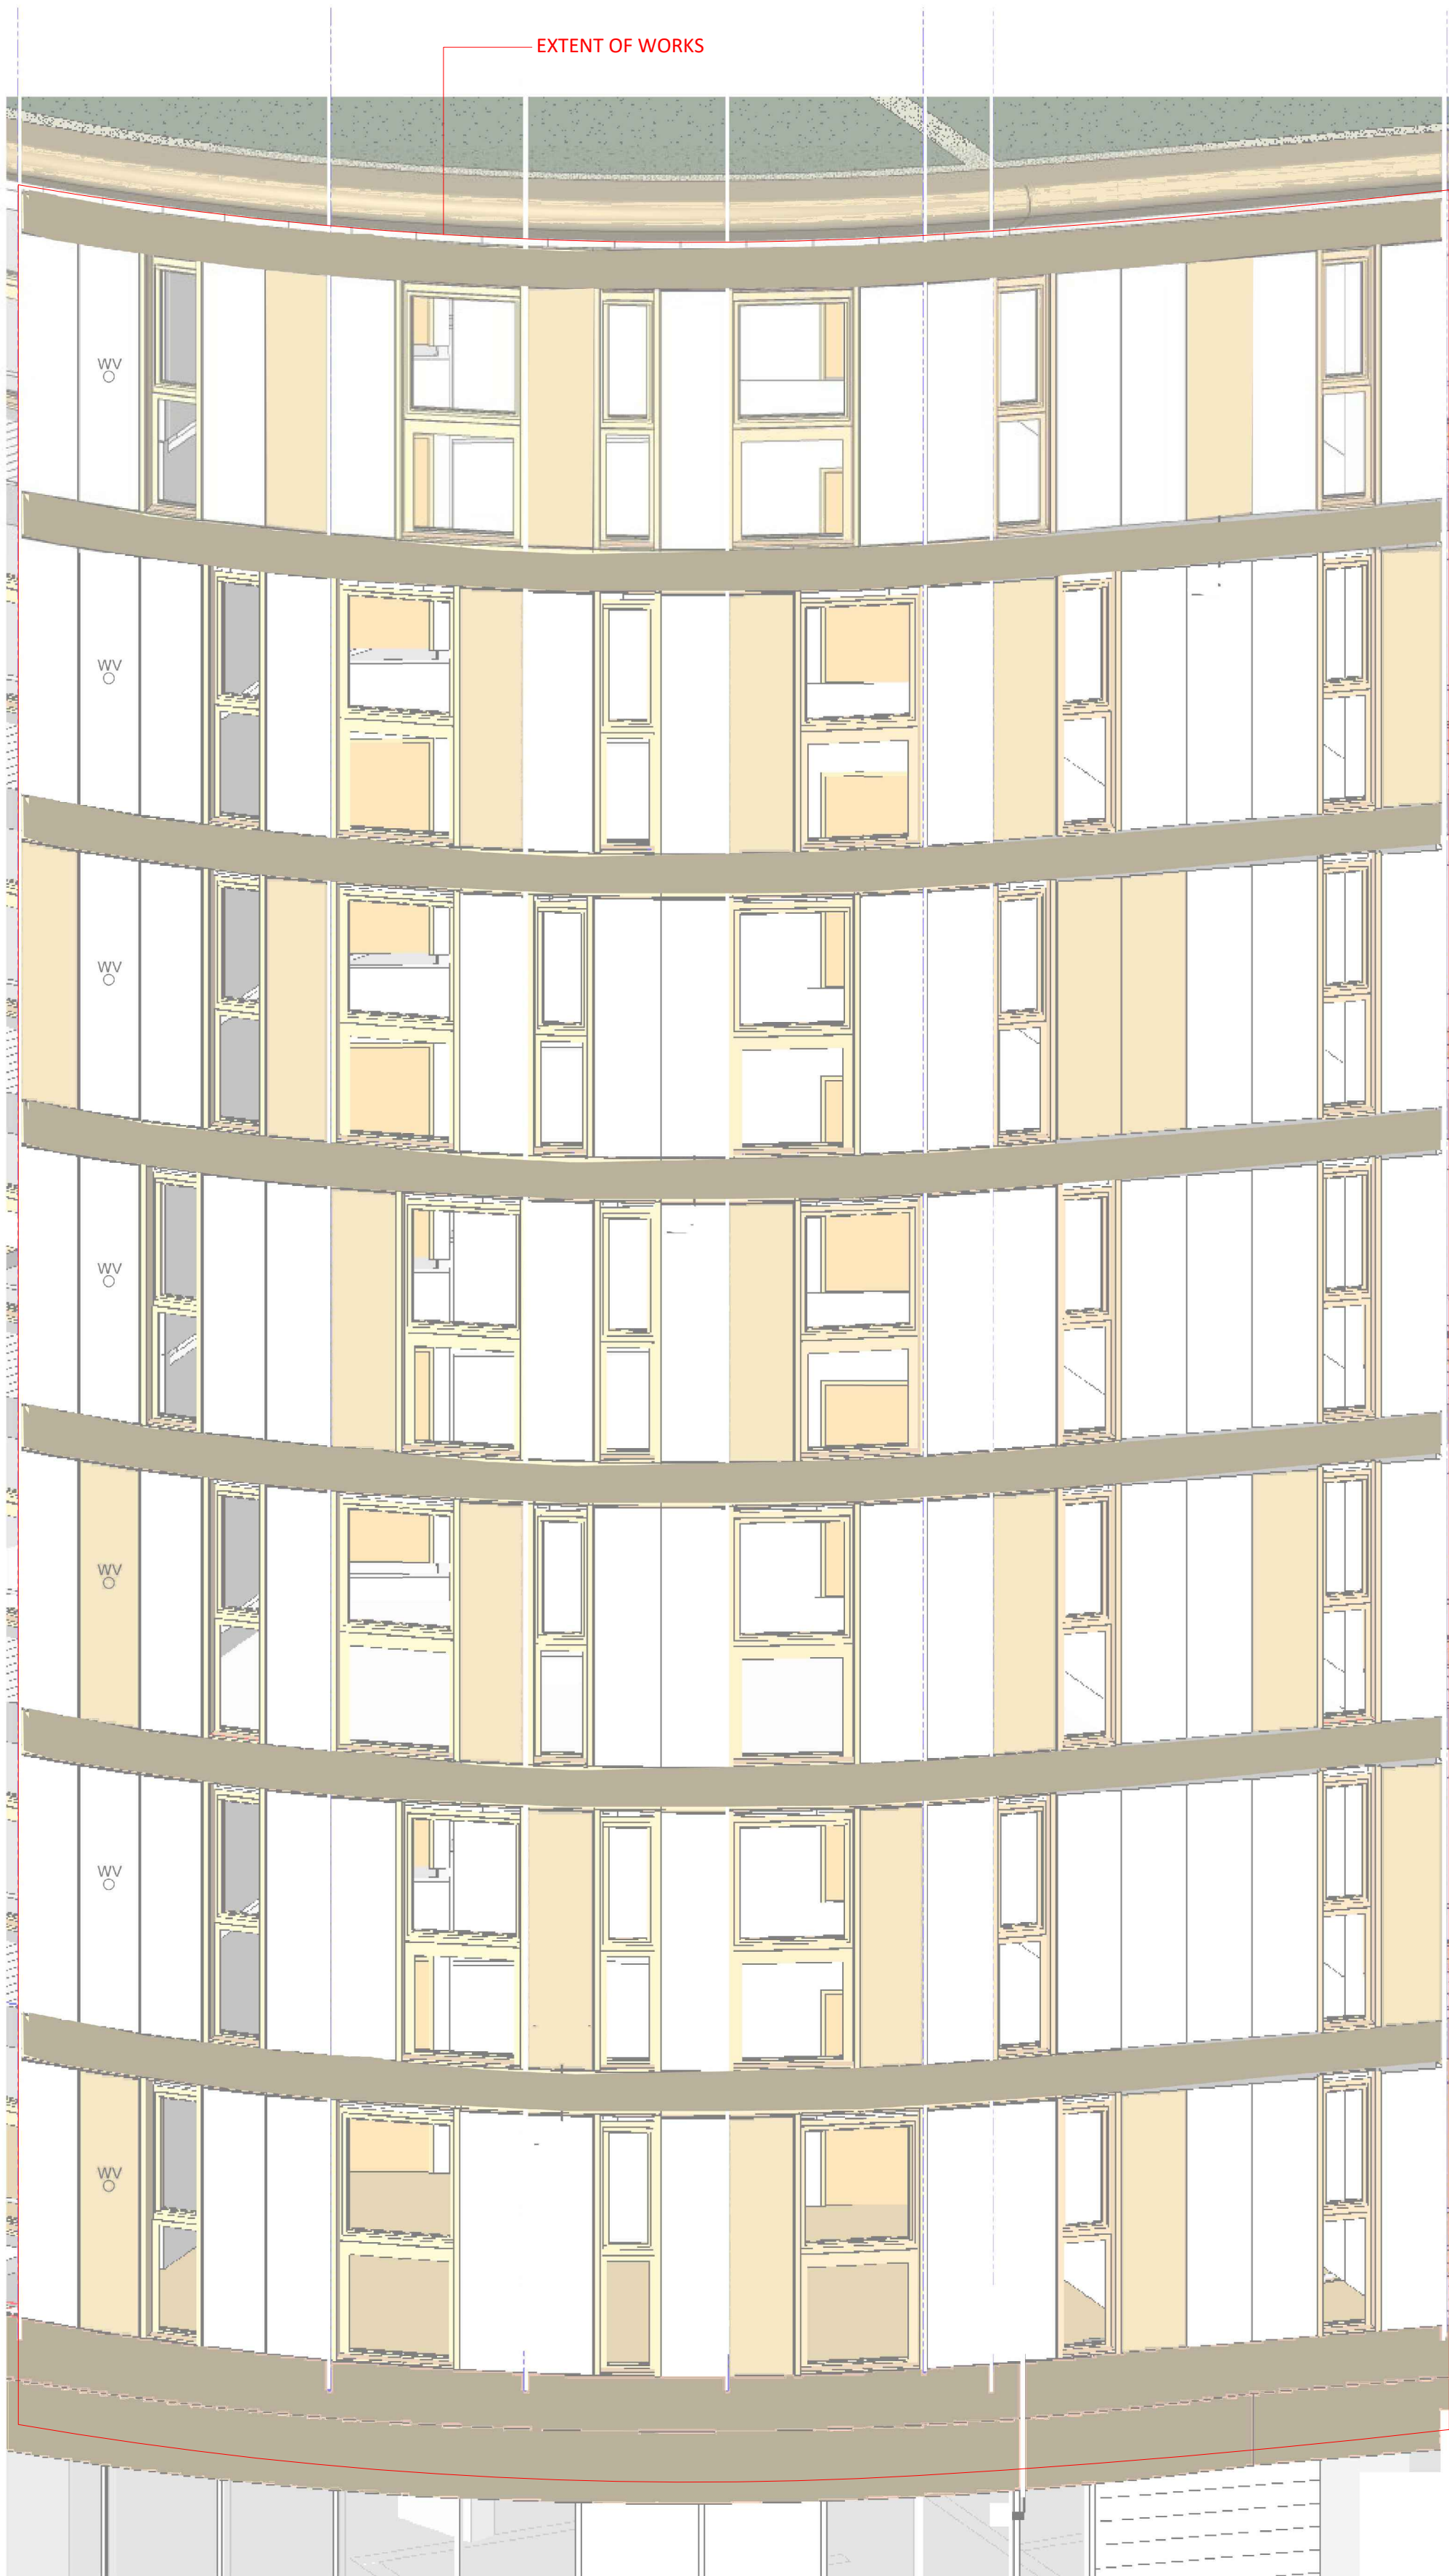


ELEVATION F - SOUTH BLOCK



DISCLAIMER :
All dimensions and levels to be checked on site by contractor prior to preparation of shop/specialist drawings and commencement of work on site.
This drawing and the copyrights and patents therein are the property of Martin Arnold Ltd and may not be used or reproduced without consent.
This drawing is to be read in conjunction with all relevant consultants' and/or 'specialist' drawings and documents and any discrepancies or variations are to be notified to Martin Arnold Ltd before the affected work commences.

MA Code (for MA use only): NEW 3436

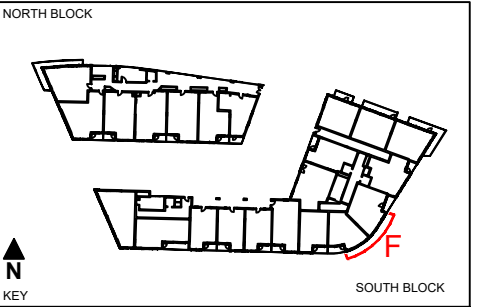

- EXISTING WALL FINISHES:
- HPL RANDSCREEN PANEL (HIGH PRESSURE LAMINATE, COLOUR: WHITE)
 - HPL RANDSCREEN PANEL (HIGH PRESSURE LAMINATE, COLOUR: LIGHT GREEN)
 - METAL CLADDING (COLOUR: BRONZE)
 - PPC (POLYESTER POWDER COATED PRESSED ALUMINIUM, COLOUR: BRONZE)
 - EWI (EXTERNAL WALL INSULATION, COLOUR: WHITE)
 - PETRARCH CLADDING (COLOUR: WHITE)

- PROPOSED WALL FINISHES:
- ROCKPANEL, PREMIUM A2 (THICKNESS 11MM, COLOUR: TO MATCH EXISTING)
 - ROCKPANEL, PREMIUM A2 (THICKNESS 11MM, COLOUR: TO MATCH EXISTING)
 - ARGO FF1 PPC ALUMINIUM (THICKNESS 3MM, COLOUR: TO MATCH EXISTING)
 - ARGO FF1 PPC ALUMINIUM (THICKNESS 3MM, COLOUR: TO MATCH EXISTING)
 - EWI (EXTERNAL WALL INSULATION, GRAN SIZE & COLOUR: TO MATCH EXISTING)
 - ARGO FF1 PPC ALUMINIUM (THICKNESS 3MM, COLOUR: TO MATCH EXISTING)
- INDICATIVE LOCATION OF THE VENTS, GRILL COLOUR TO MATCH PROPOSED PANEL COLOUR TO WHICH THE GRILL IS FIXED. REFER TO DRAWING 3436-MA-N-EL-DR-2803-D00 AND DETAIL SHEET FROM MANUFACTURER (REF: www.heliosgroup.co.uk)

004 16.09.21 SA Issued for Col Application
003 04.08.21 SA Issued for Col Application
002 27.09.21 MA Issued for planning submission
001 16.09.21 MA Issued for MA application
W00 07.05.21 MA PPC Aluminium cladding in lieu of Petrarch & HPL
Preliminary issue for comments
T00 26.02.21 PM Purpose of issue changed: Tender addendum
000 10.06.20 SY For planning submission
C00 03.06.20 SY Issue for comment

Rev Date By Description

MA
MARTIN ARNOLD
CONSULTANTS IN BUILDING CONSTRUCTION CONSULTANTS
4 Guntery Terrace
The Royal Arsenal
London
SE18 6SW
TEL : 020-8317-7557
FAX : 020-8317-7741
EMAIL : info@martinarnold.co.uk
WEBSITE : www.martinarnold.co.uk

CLIENT :
Newlon Group
4 Daneland Walk, Tottenham Hale,
London N17 9FE

PROJECT :
Copper Mill Heights
Hale Village
Tottenham Hale
London N17 9FE

TITLE :
Elevation F

Purpose of Issue :
APPROVAL
Drawn : SY Checked By : CL
Date : Jun 2020
Scale : 1:50@A1

Dwg No : 3436-MA-N-EL-DR-2803-D04