


ELEVATION OF RAILINGS

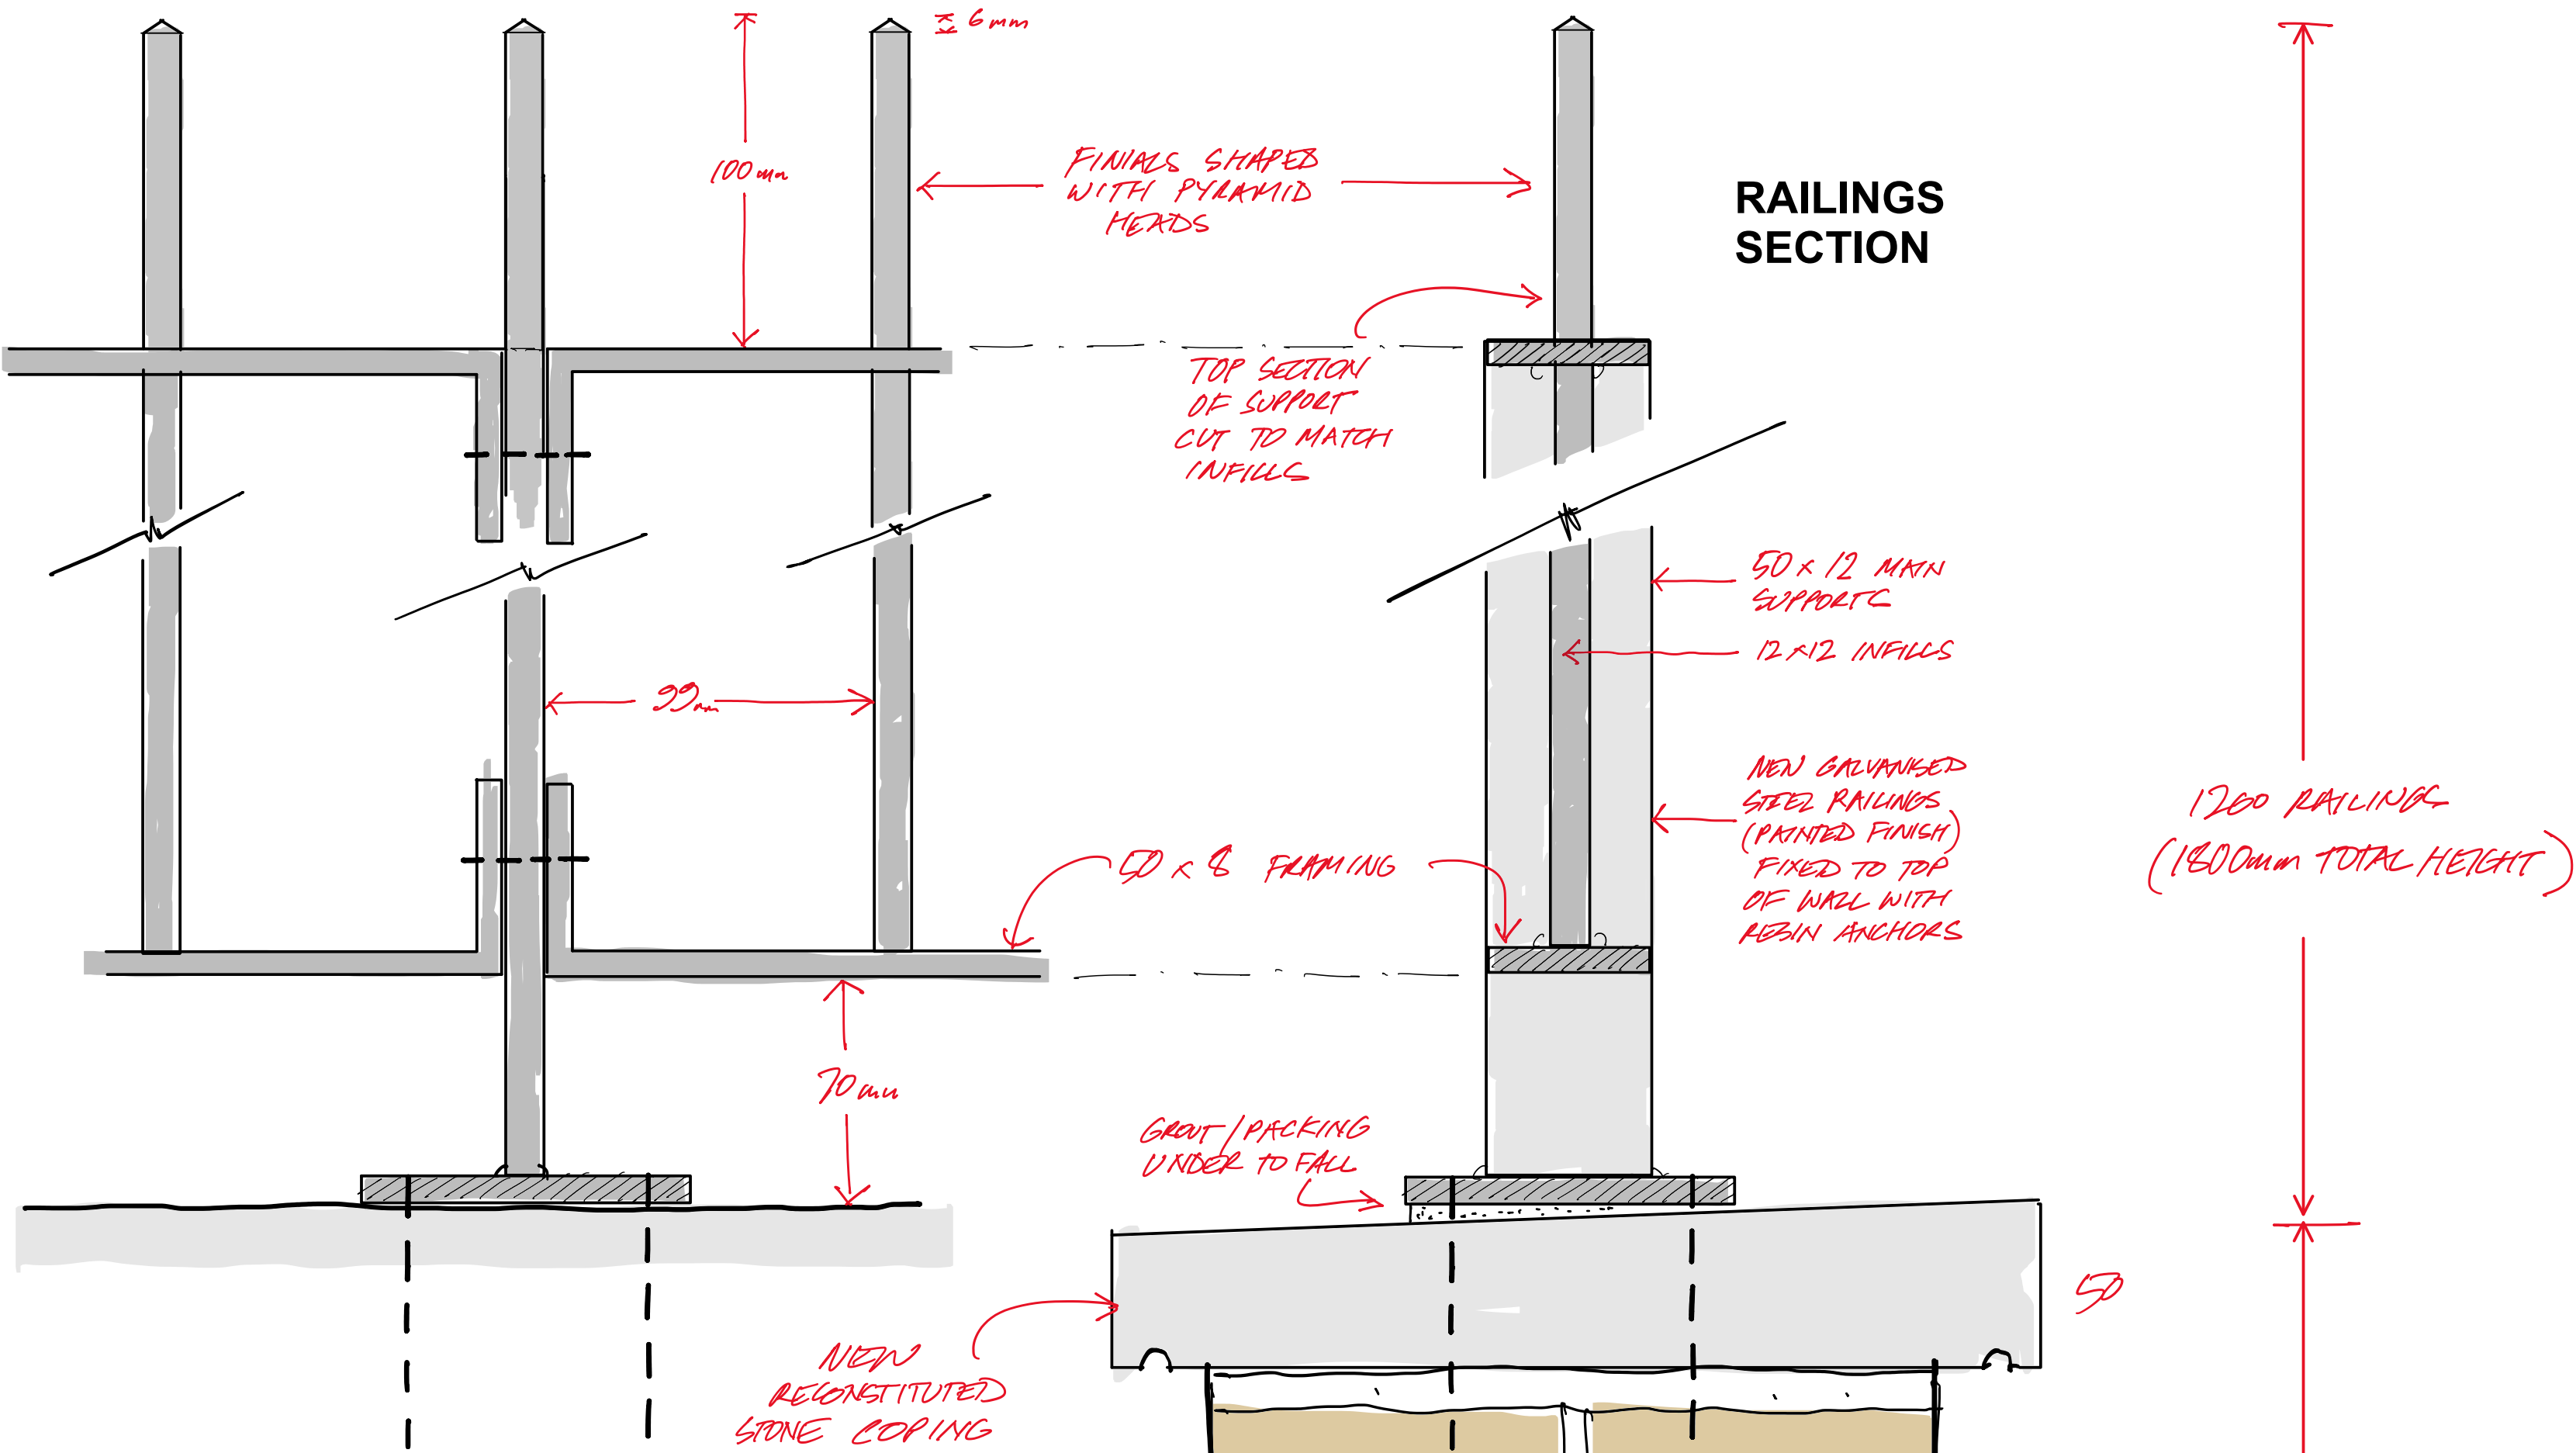

NEW PERMEABLE SURFACING

