


DISCLAIMER :
All dimensions and levels to be checked on site by contractor prior to preparation of shop/specialist drawings and commencement of work on site.
This drawing and the copyrights and patents therein are the property of Martin Arnold Ltd and may not be used or reproduced without consent.
This drawing is to be read in conjunction with all relevant consultants' and/or 'specialist' drawings and documents and any discrepancies or variations are to be notified to Martin Arnold Ltd before the affected work commences.

MA Code (for MA use only): NEW 3436

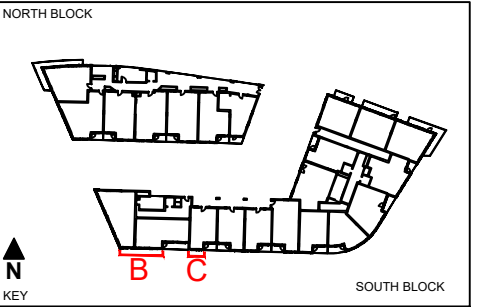

- EXISTING WALL FINISHES:**
- HPL RANDSCREEN PANEL HIGH PRESSURE LAMINATE, COLOUR: WHITE
 - HPL RANDSCREEN PANEL HIGH PRESSURE LAMINATE, COLOUR: LIGHT GREEN
 - METAL CLADDING (COLOUR: BRONZE)
 - PPC POLYESTER POWDER COATED PRESSED ALUMINIUM, COLOUR: BRONZE
 - EWI (EXTERNAL WALL INSULATION, COLOUR: WHITE)
 - PETARCH CLADDING (COLOUR: WHITE)
- PROPOSED WALL FINISHES:**
- ROCKPANEL, PREMIUM A2 (THICKNESS 11MM, COLOUR: TO MATCH EXISTING)
 - ROCKPANEL, PREMIUM A2 (THICKNESS 11MM, COLOUR: TO MATCH EXISTING)
 - ARGO FF1 PPC ALUMINIUM (THICKNESS 3MM, COLOUR: TO MATCH EXISTING)
 - ARGO FF1 PPC ALUMINIUM (THICKNESS 3MM, COLOUR: TO MATCH EXISTING)
 - EWI (EXTERNAL WALL INSULATION, GRAN SIZE & COLOUR: TO MATCH EXISTING)
 - ARGO FF1 PPC ALUMINIUM (THICKNESS 3MM, COLOUR: TO MATCH EXISTING)
- INDICATIVE LOCATION OF THE VENTS, GRILL COLOUR TO MATCH PROPOSED PANEL COLOUR TO WHICH THE GRILL IS FIXED. REFER TO DRAWING 3436-MA-N-EL-DR-2801-D00 AND DETAIL SHEET FROM MANUFACTURER REF: (www.heliosgroup.co.uk)**

004	16.09.21	SA	Issued for Col Application
003	04.08.21	SA	Issued for Col Application
002	28.09.21	MA	Issued for planning submission
001	16.09.21	MA	Issued for MMA application
W00	07.05.21	PM	Preliminary issue for comments
T00	26.02.21	PM	Purpose of issue changed: Tender addendum
D00	10.06.20	SY	For planning submission
C00	03.06.20	SY	Issue for comment

Rev	Date	By	Description
-----	------	----	-------------




CLIENT :
Newlon Group
4 Daneland Walk, Tottenham Hale,
London N17 9FE

PROJECT :
Copper Mill Heights
Hale Village
Tottenham Hale
London N17 9FE

TITLE :
Elevations B & C

Purpose of Issue :
APPROVAL
Drawn : SY Checked By : CL
Date : Jun 2020
Scale : 1:50@A1

Dwg No : 3436-MA-N-EL-DR-2801-D04

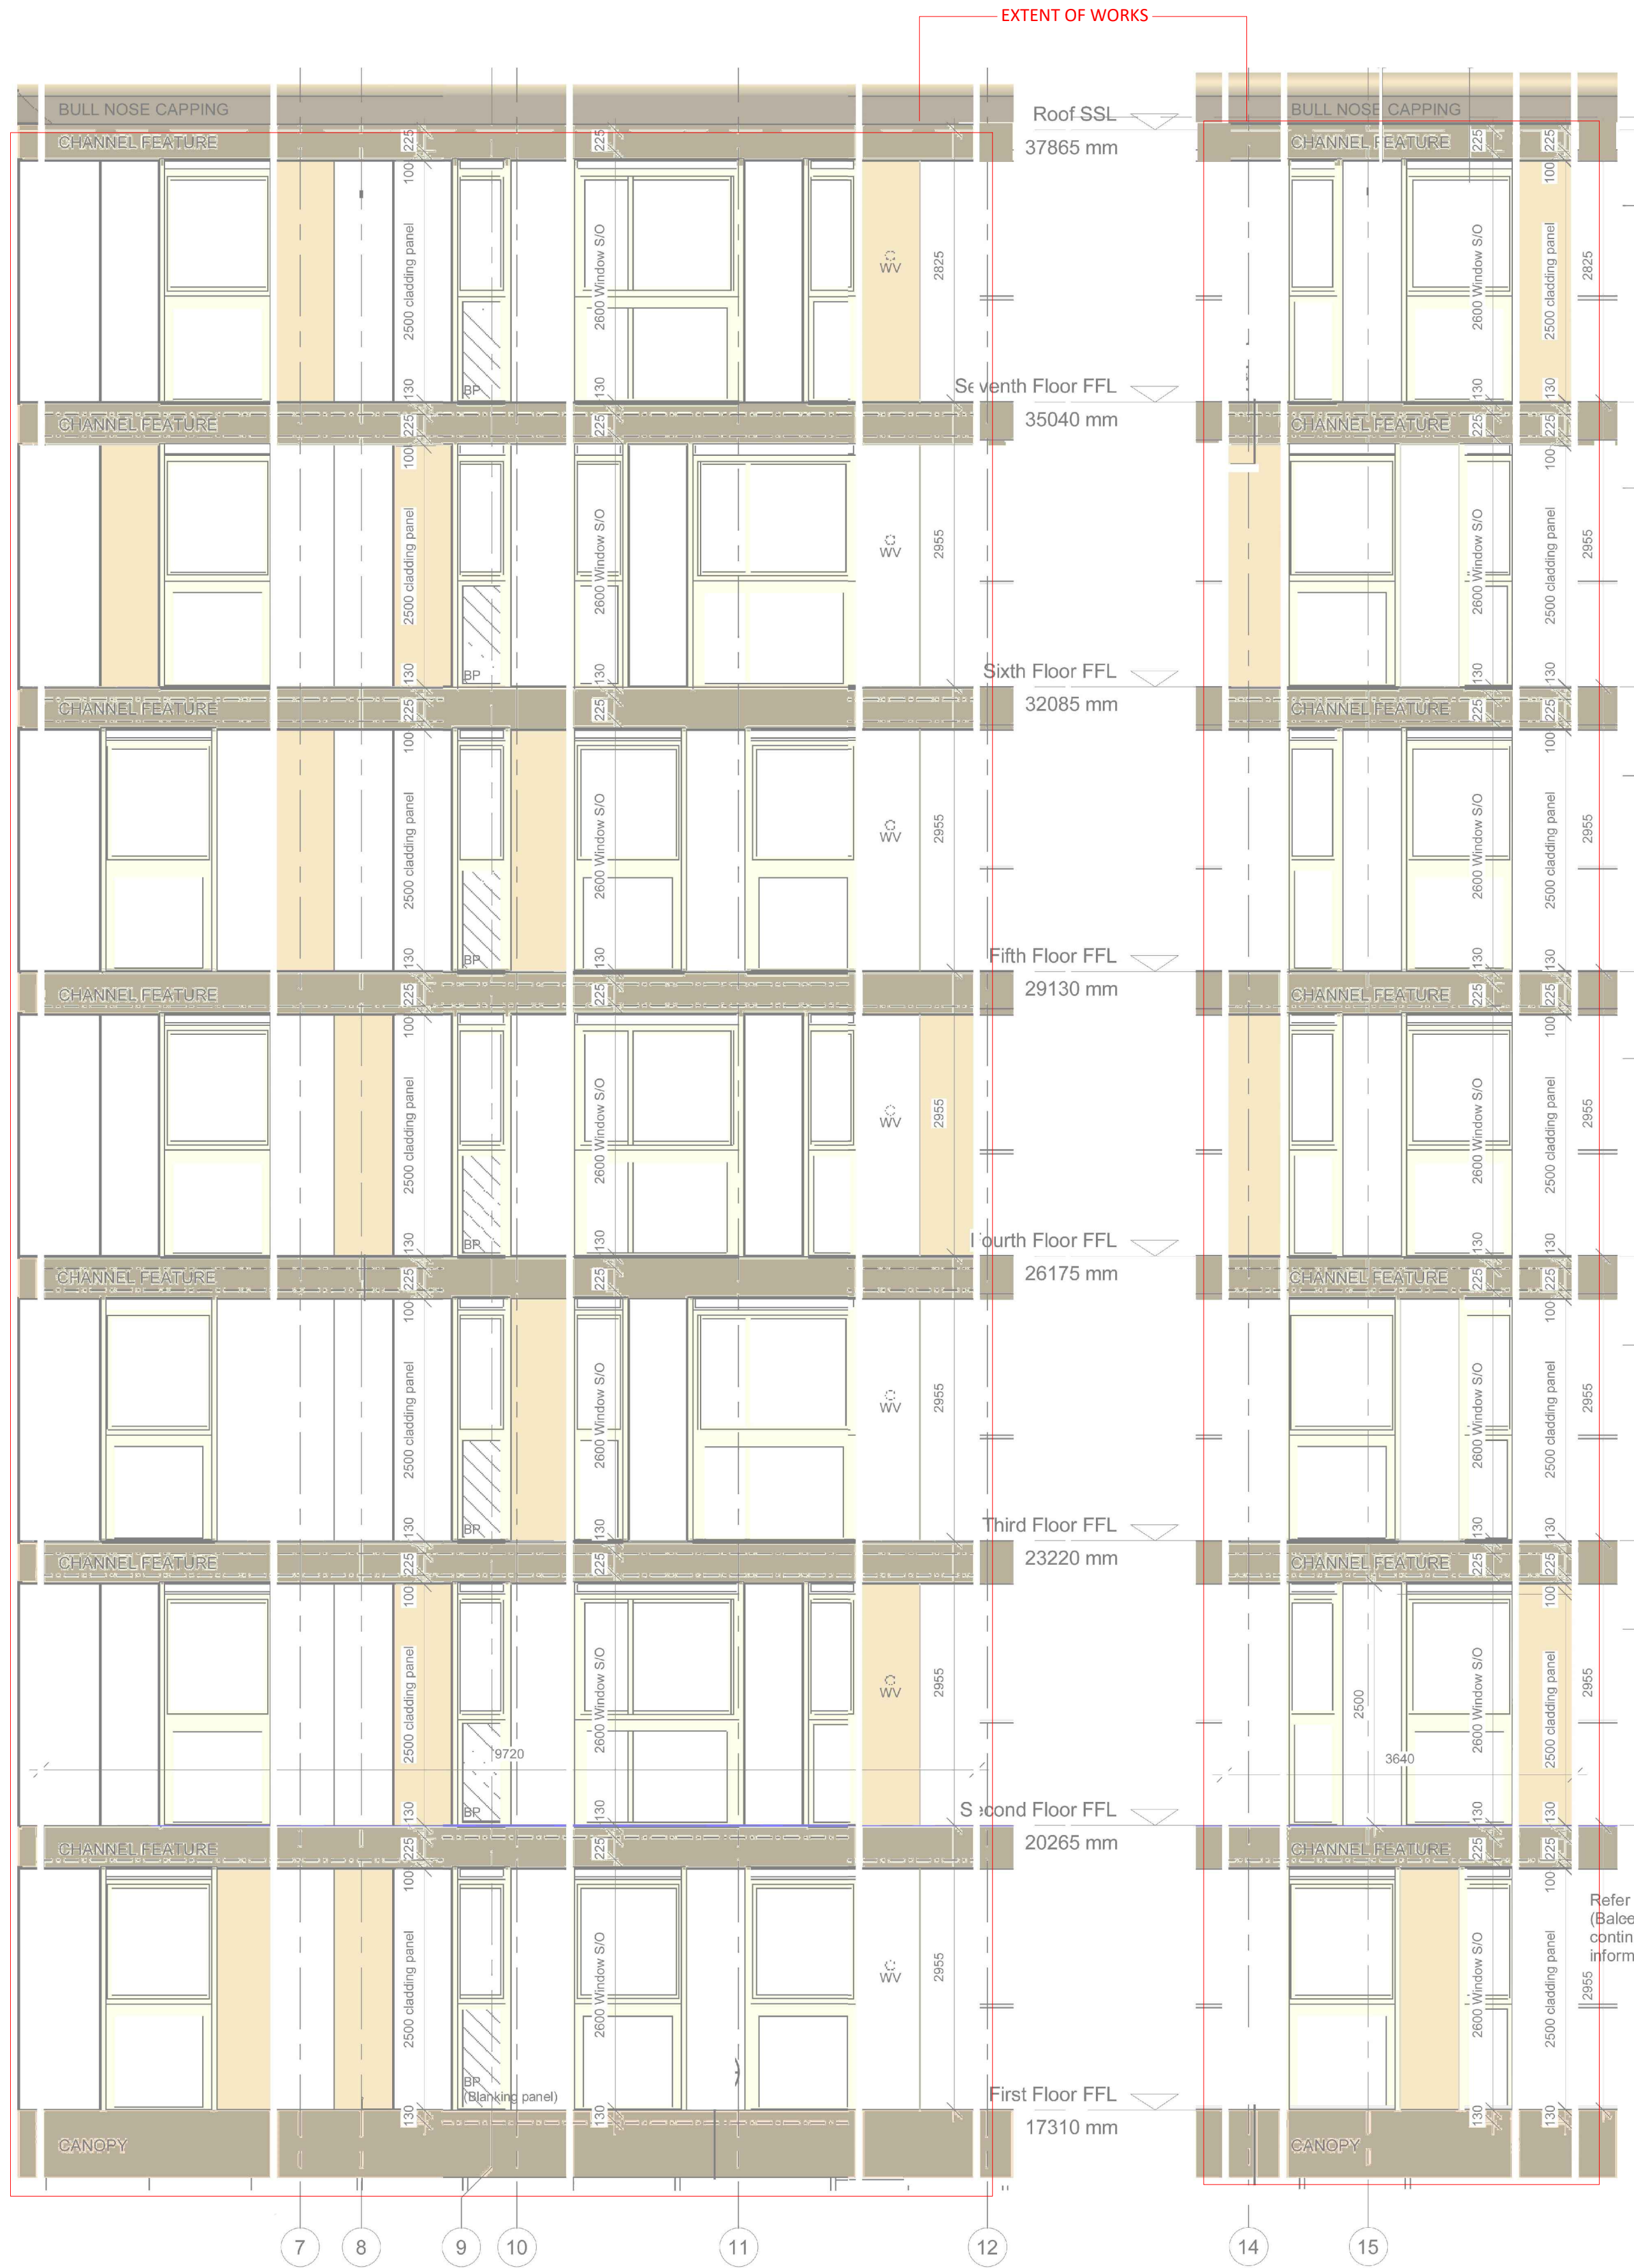

ELEVATION B - SOUTH BLOCK

ELEVATION C - SOUTH BLOCK

