
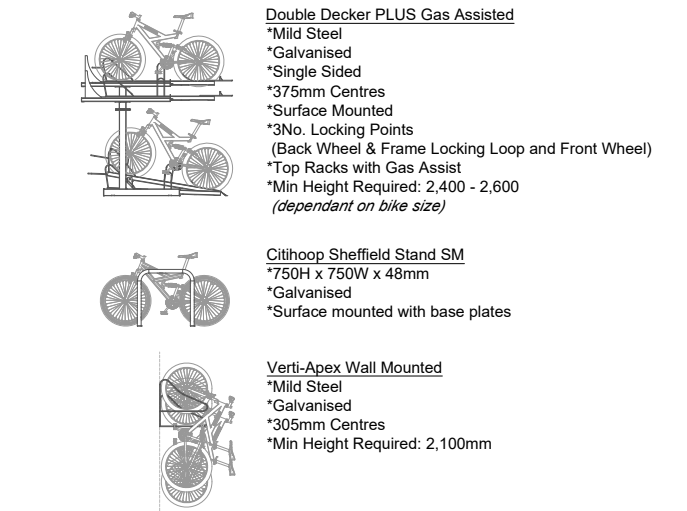
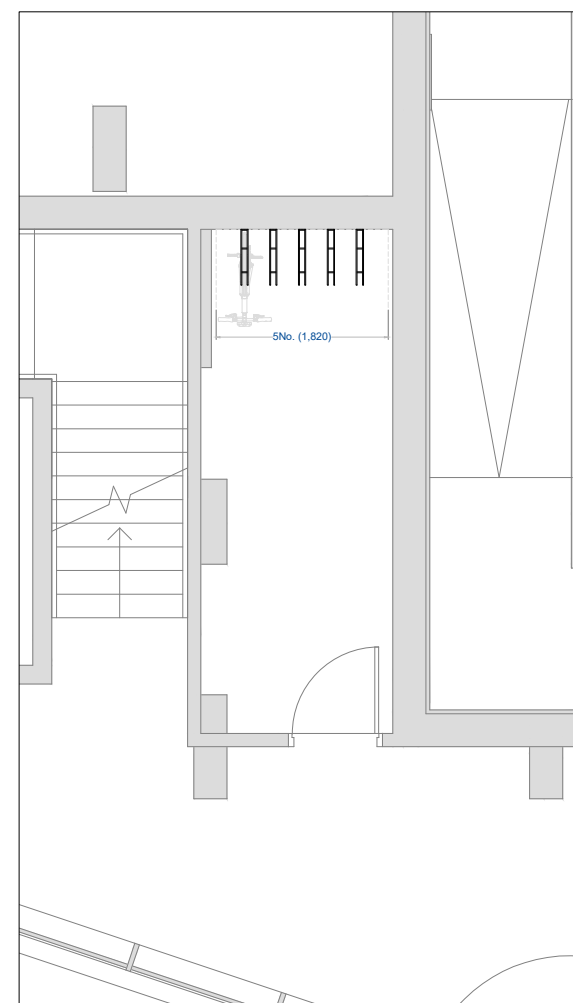


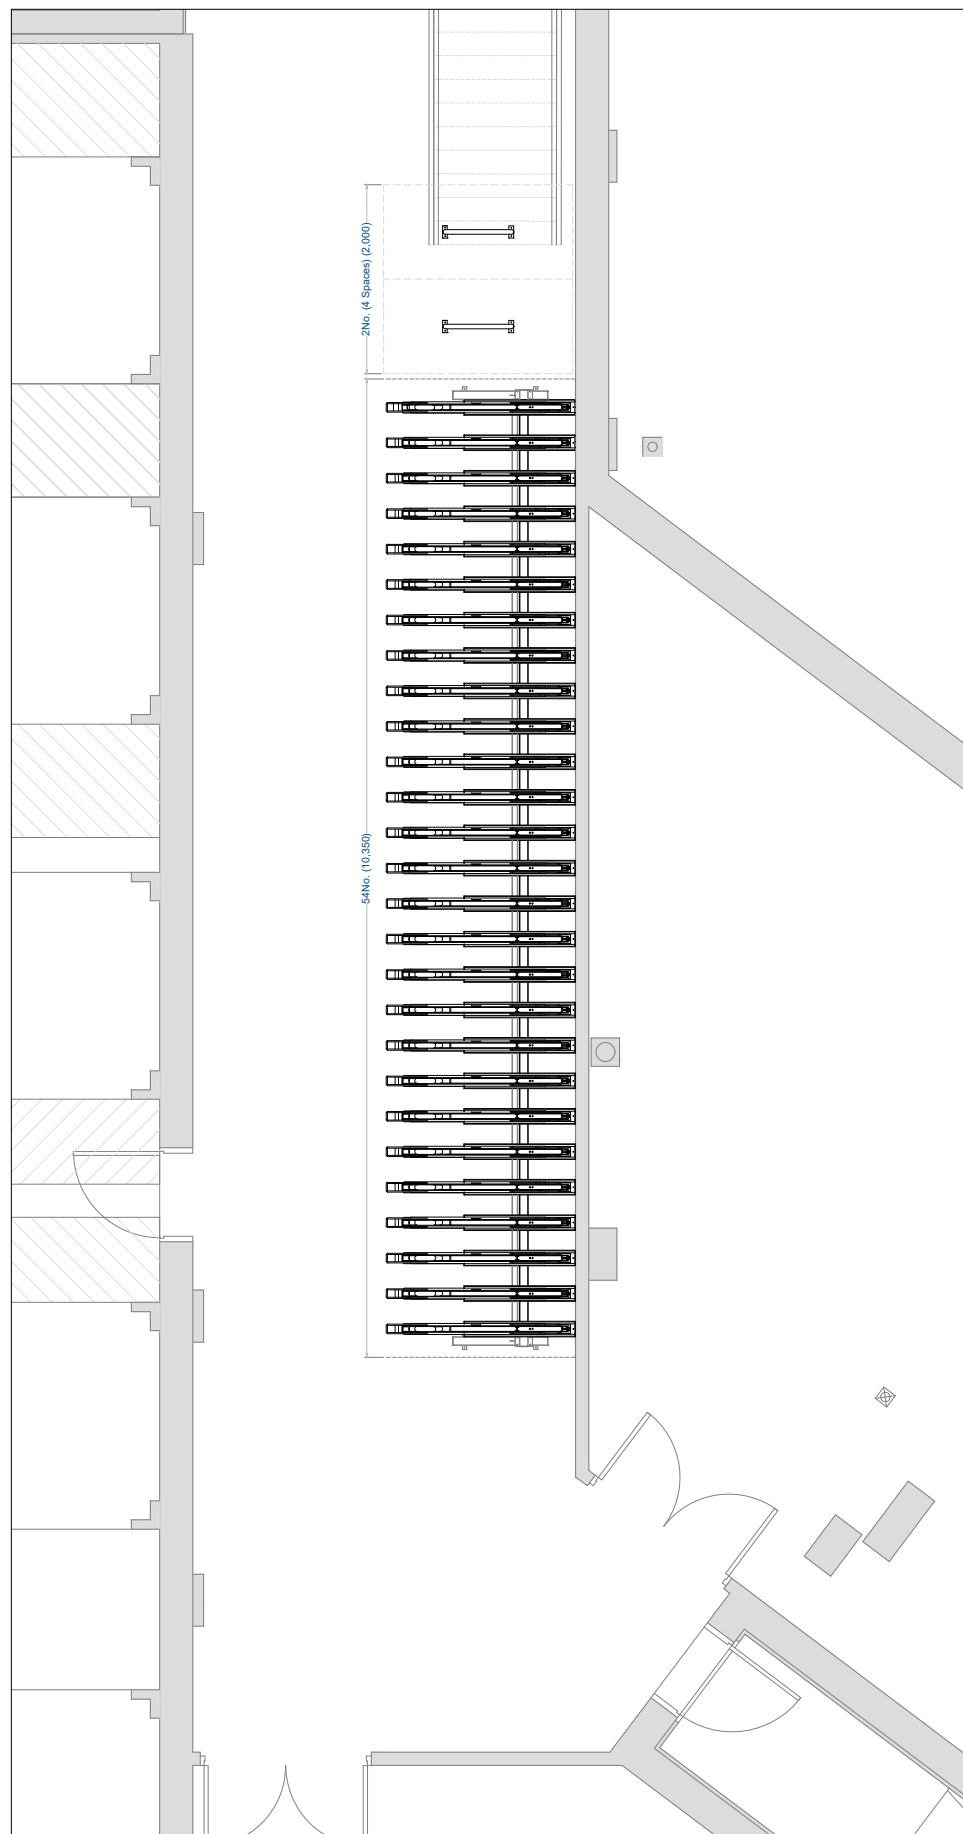

Ground Floor Cycle Store (58):

1No. (54 Slot) Bellsure Double Decker Plus SS
2No. (4 Spaces) Bellsure Citihoop Sheffield Stand

Office Cycle Store (5):

5No. Bellsure Apex Rack Wall Mounted

				Project	Customer	Material	Finish	Designed by	AA	Title CYCLE STORAGE SOLUTIONS		
C01	03-08-2022	CAD Blocks Changed										