



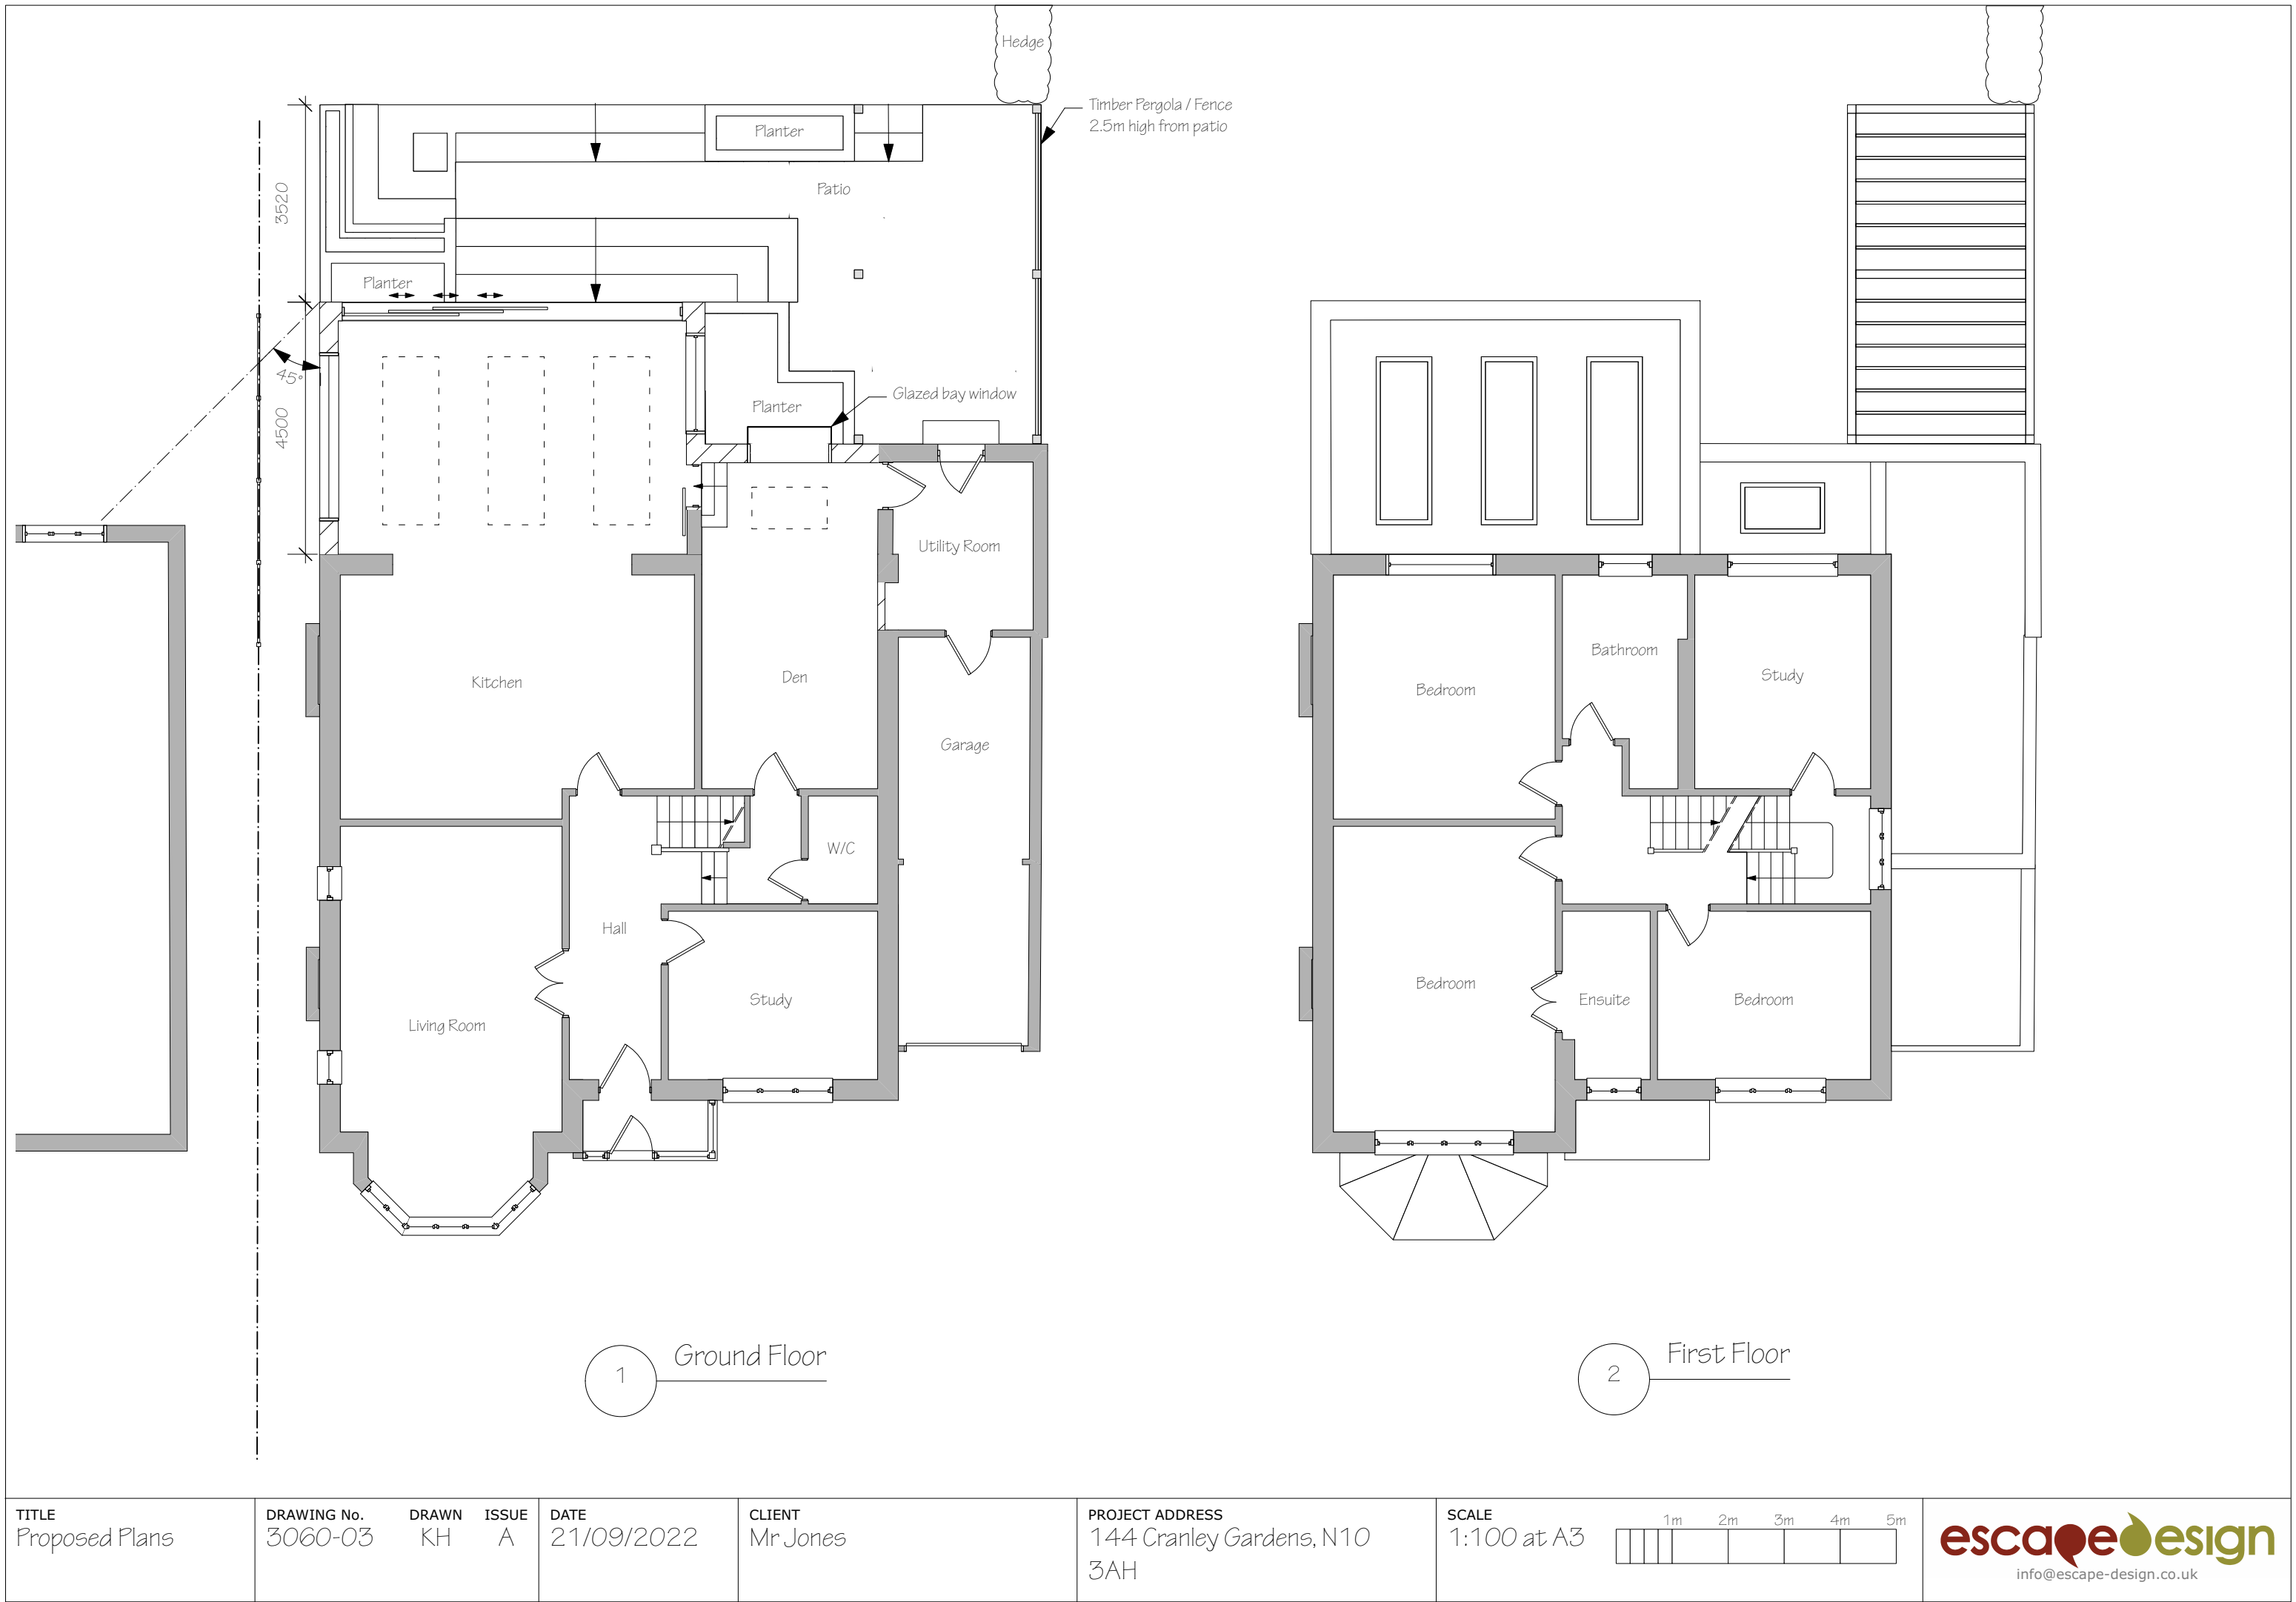

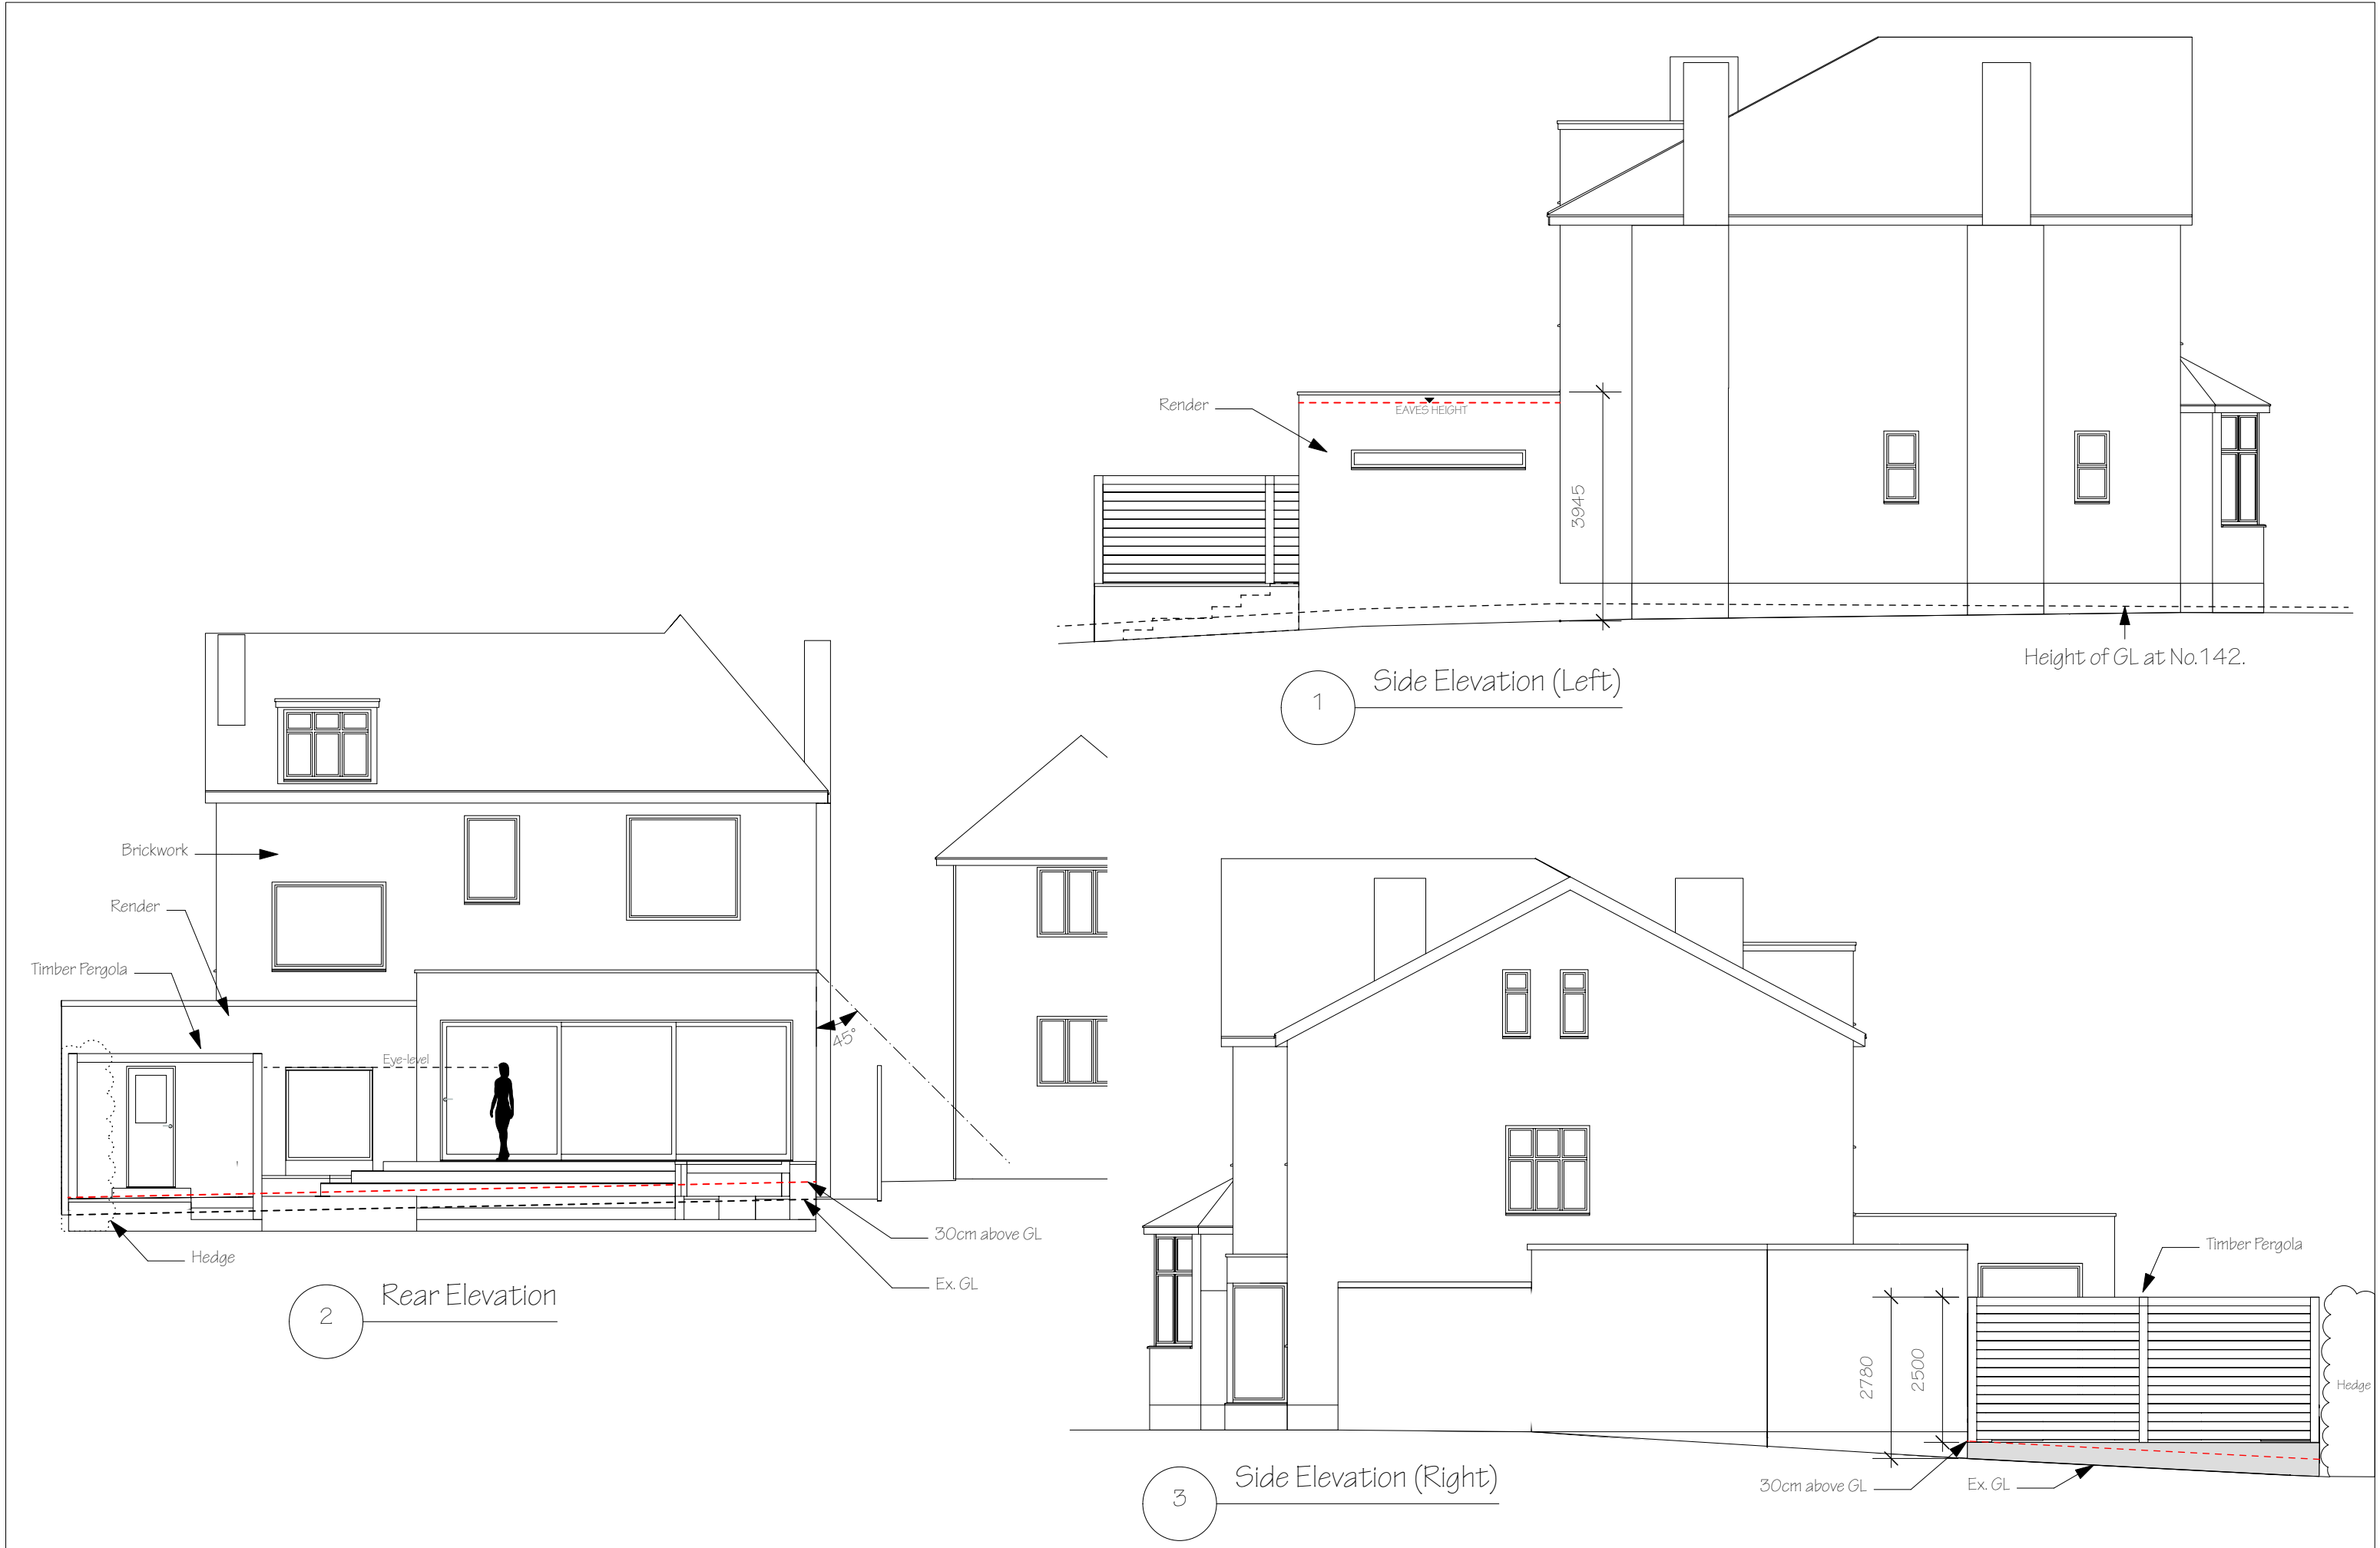

TITLE Proposed Elevations	DRAWING No. 3060-04	DRAWN KH	ISSUE A	DATE 21/09/2022	CLIENT Mr Jones	PROJECT ADDRESS 144 Cranley Gardens, N10 3AH	SCALE 1:100 at A3 1m 2m 3m 4m 5m	escape design info@escape-design.co.uk
-------------------------------------	-------------------------------	--------------------	-------------------	---------------------------	---------------------------	---	---	--