




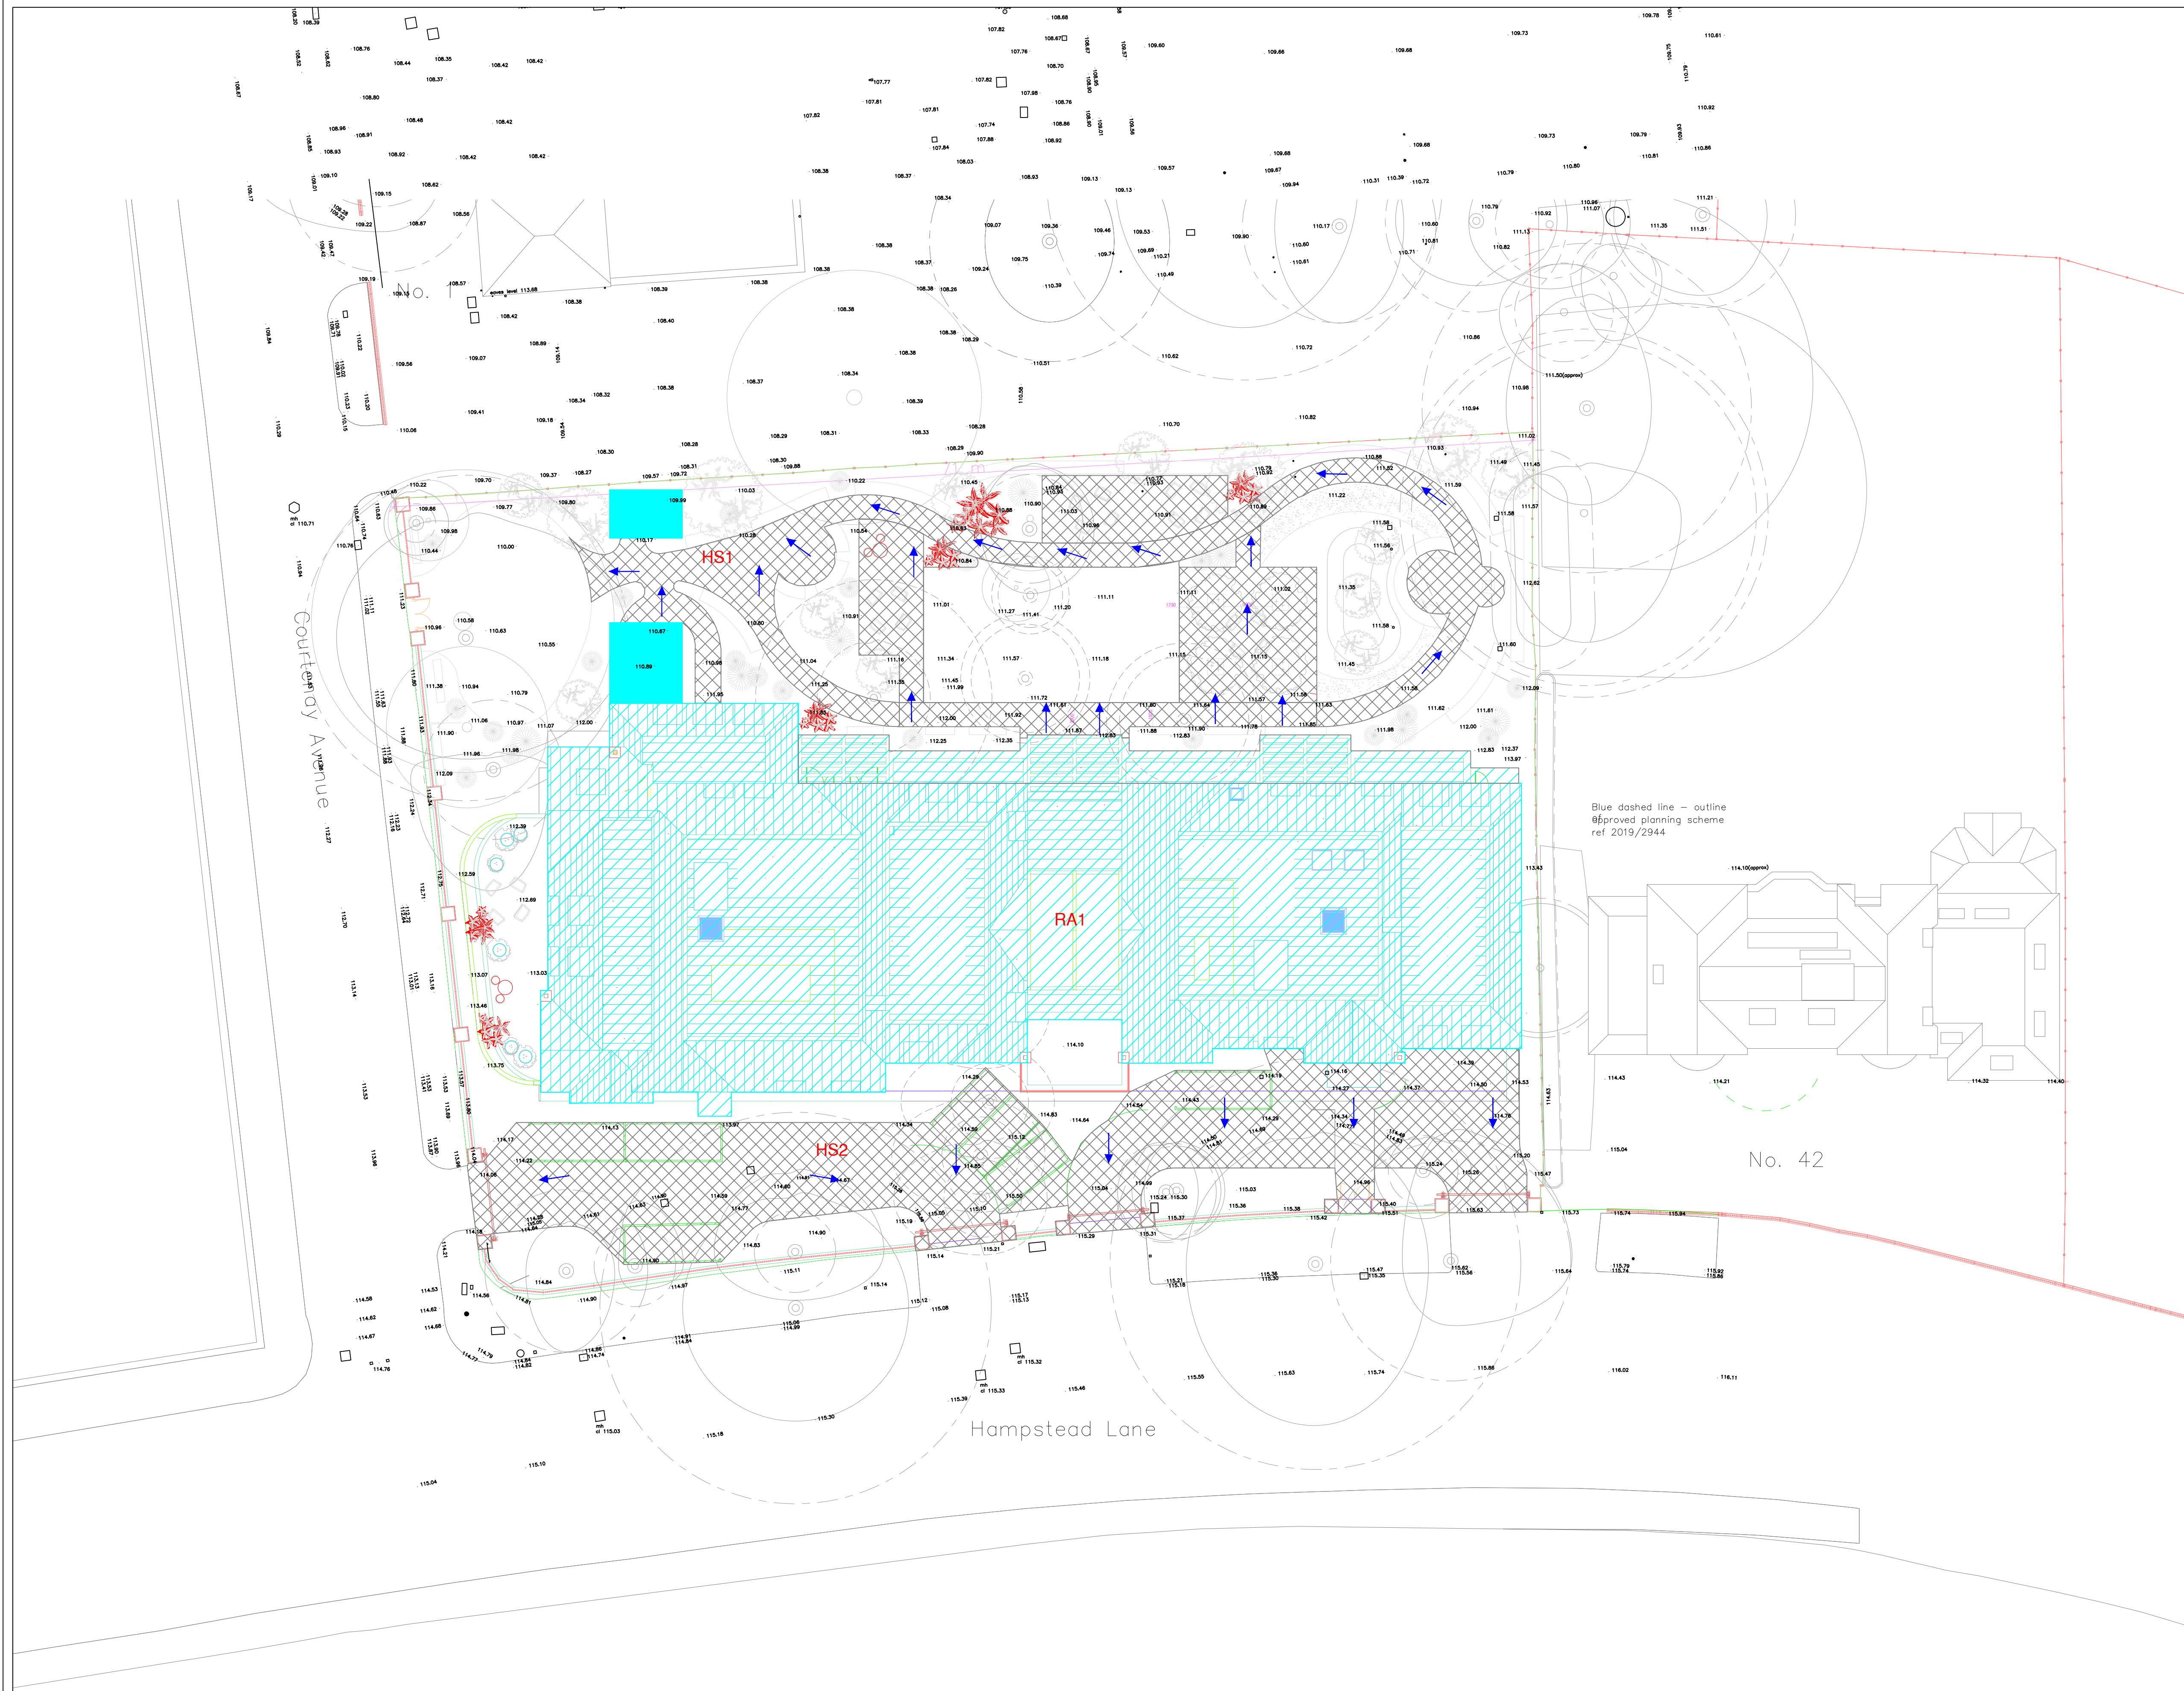

KEY

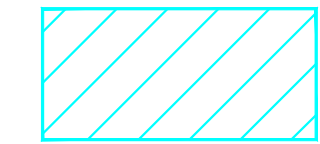

ROOF AREAS

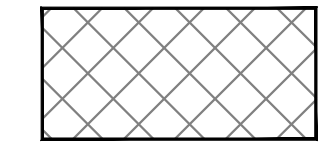

HARDSTANDING AREAS




EXCEEDANCE ROUTE



SITE AREA

PRE-DEV IMPERMEABLE SURFACE	AREA (m ²)
ROOF AREA 1	1234.0
HARDSTANDING 1	387.5
HARDSTANDING 2	470.5

1:200

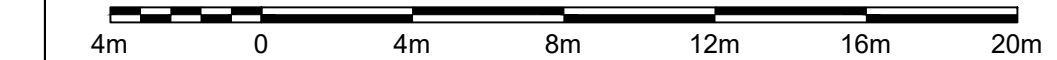

REV	DATE	DRAWN	DESCRIPTION	CHECK	APPR.
A	30/08/22	J.G	For Information	SL	SL

PROJECT:

44-46 HAMPSTEAD LANE, LONDON, N6 4LL

TITLE:

POST-DEVELOPMENT IMPERMEABLE AREA & EXCEEDANCE ROUTE PLAN

CLIENT:

HARRISON VARMA PROJECTS LTD.



CHECKED BY: S.L		DATE: 30/08/22	APPROVED BY: S.L	DATE: 30/08/22
DRN BY: J.G	SCALE: 1:200	DRAWING NUMBER: C2823-02		REV: A
DATE: 30/08/22	SIZE: A1			