

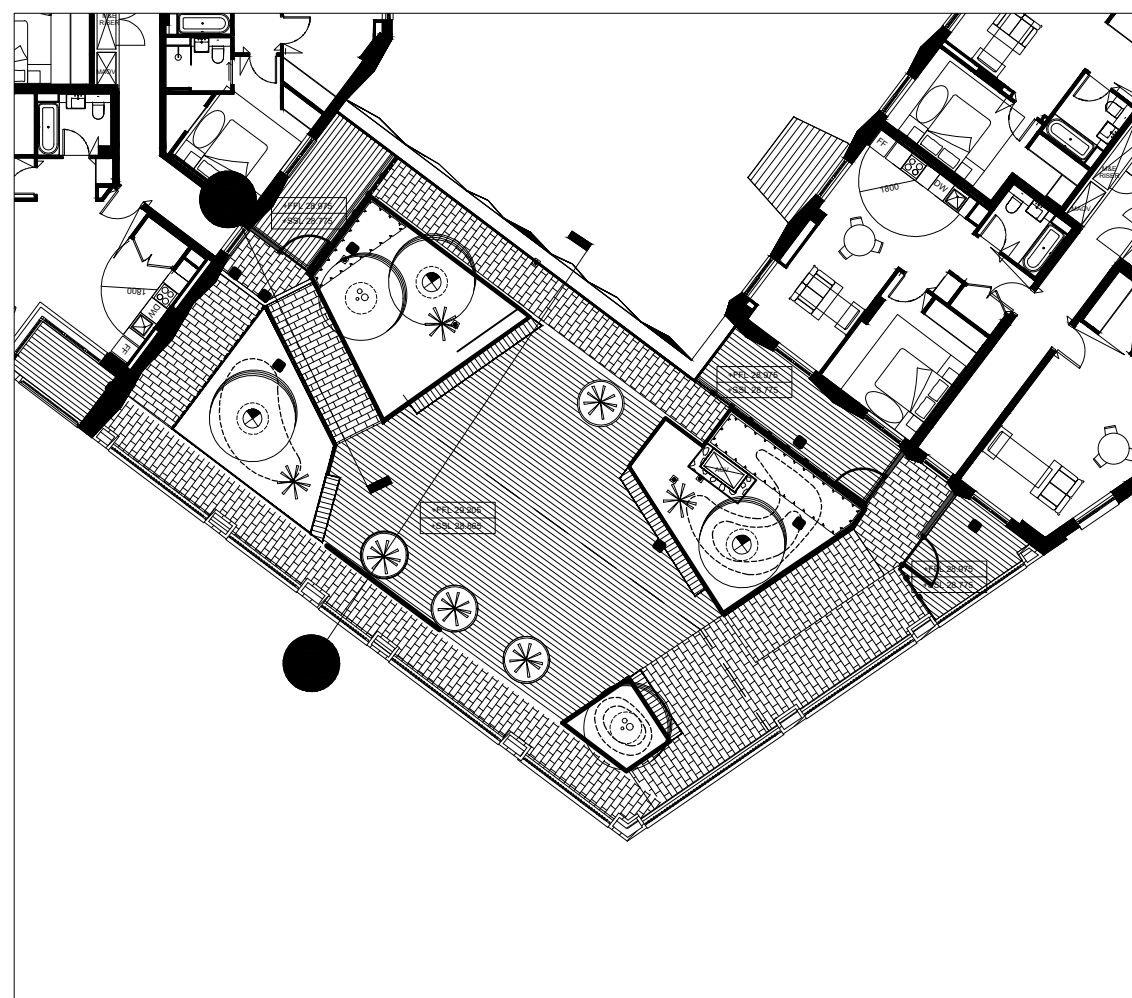


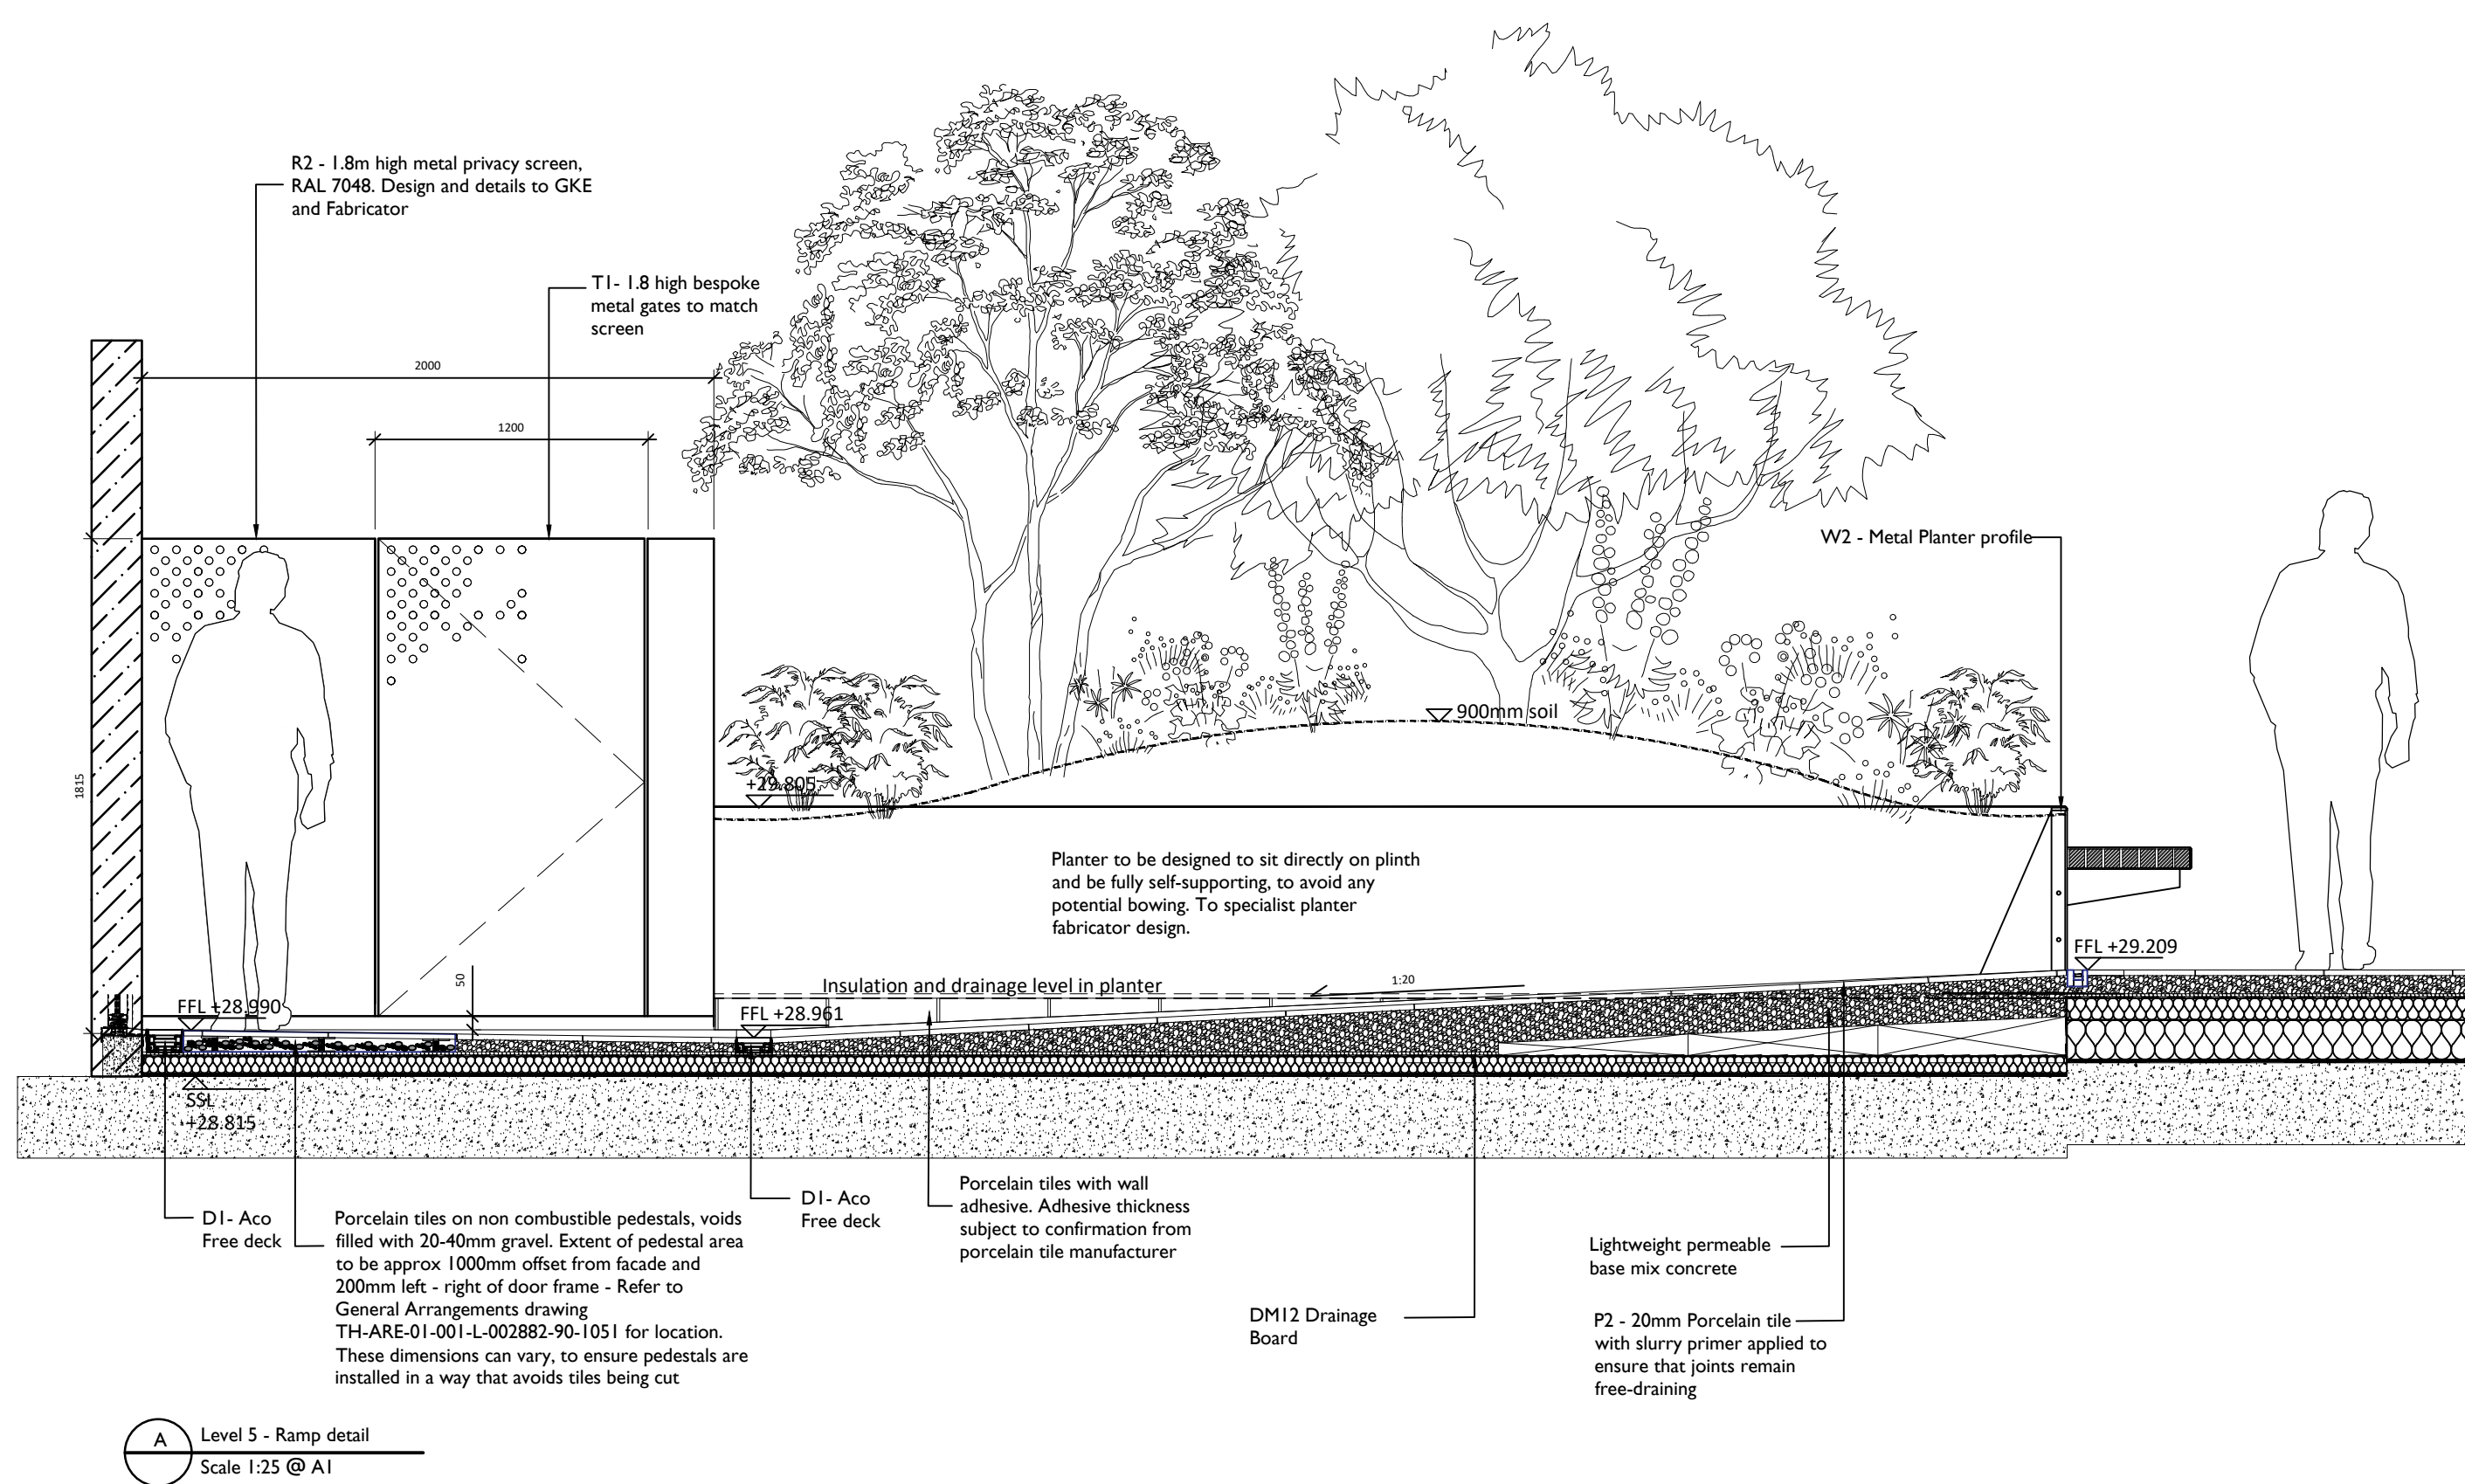

Section Location Plan - NTS
Level 05 - Amenity Terrace

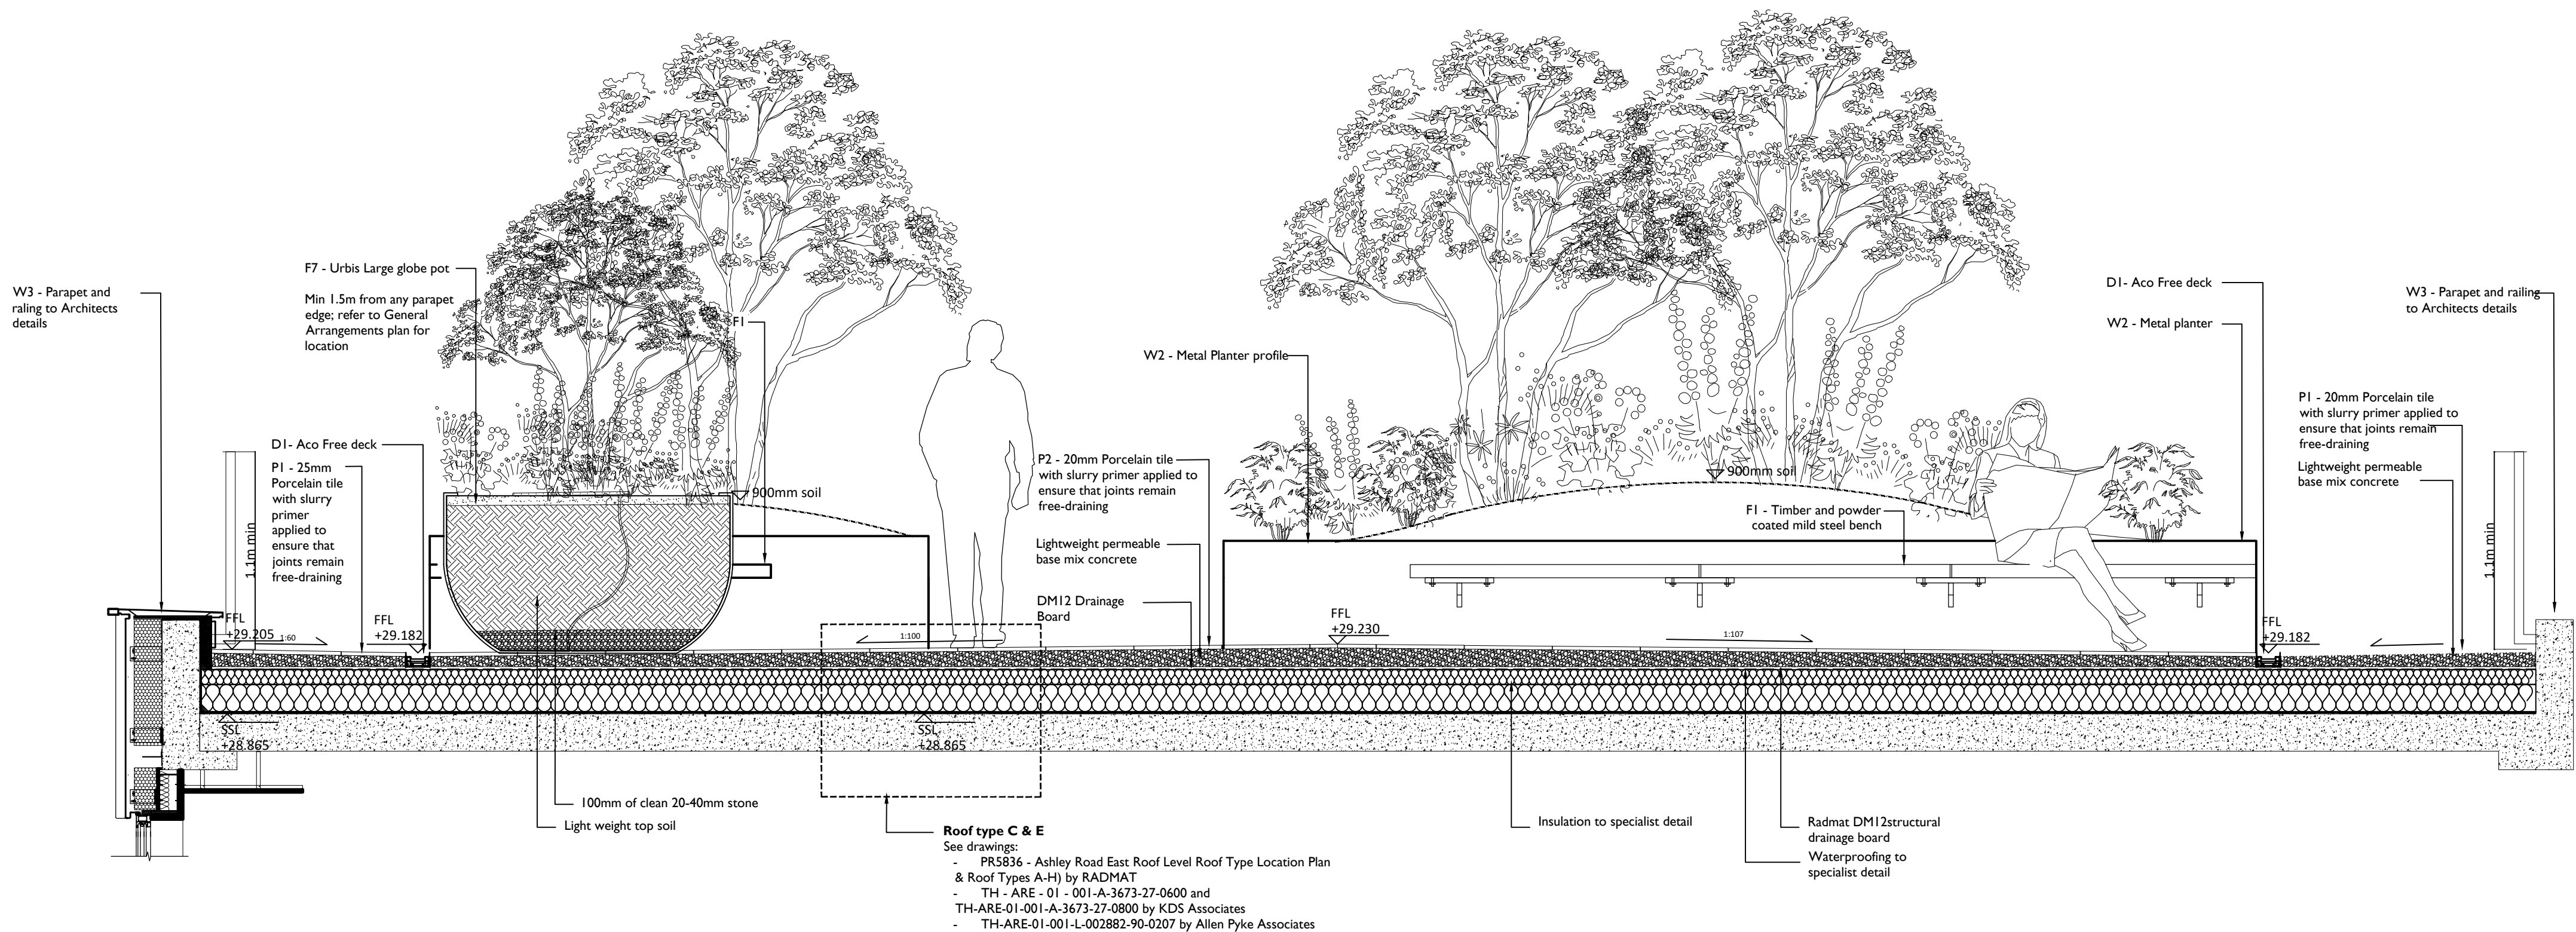

APAL FILE REFERENCE
2882-S-05

Notes

This drawing is subject to copyright.
Do not scale from this drawing.

Based on drawing by KDS Associates
Drawing number TH-ARE-01-001-A-3673-20-0105

For the Legend refer to drawing:
TH-ARE-01-001-L-002882-90-0701
For the layout plan refer to drawing:
TH-ARE-01-001-L-002882-90-1051

Drawings and levels are design intent only and subject to further co-ordination with architect, structural and civil engineers, M&E.

Waterproofing and insulation are to be detailed by specialist.

Details of the AOV are to be reviewed during Stage 5 and agreed with the client team.

Drawings and levels are design intent only and subject to further co-ordination with architect, structural and civil engineers, M&E.

Waterproofing and insulation are to be detailed by specialist.

Plinth dimensions to be coordinated by planter fabricator design engineer, to ensure stability of planter base.

Planter fabricator to ensure stability of planter base in relation drainage board and insulation.

C1	Planters, permeable sub-base updated Issued for Construction	11/05/22	LM	VF
C	Privacy screen detail amended	14/04/2022	SS	LM
B	Urbis pot dimensions amended	22/03/22	SS	VF
A	New section co-ordinated with architects levels and Radmat's latest information	20/01/2021	WD	VF
Rev	Description	Date	Drawn	Checked

Drawing Status

CONSTRUCTION

69A Lensfield Road,
Cambridge, CB2 1EN
T 01223 358055
www.allenpyke.co.uk
CAMBRIDGE • KINGSTON UPON THAMES
A registered provider of the Landscape Institute

Client	Galliford Try	Scale	1:25@A1
Project	Ashley Road East	By/Chk	WD
Drawing Title	Level 05 details of ramps and levels	Date	08/01/2021
Drawing Number	TH-ARE-01-001-L-002882-90-0553	Revision	C1