





Photo of existing Rear Garden




6.1 Rear Garden - Existing Plan

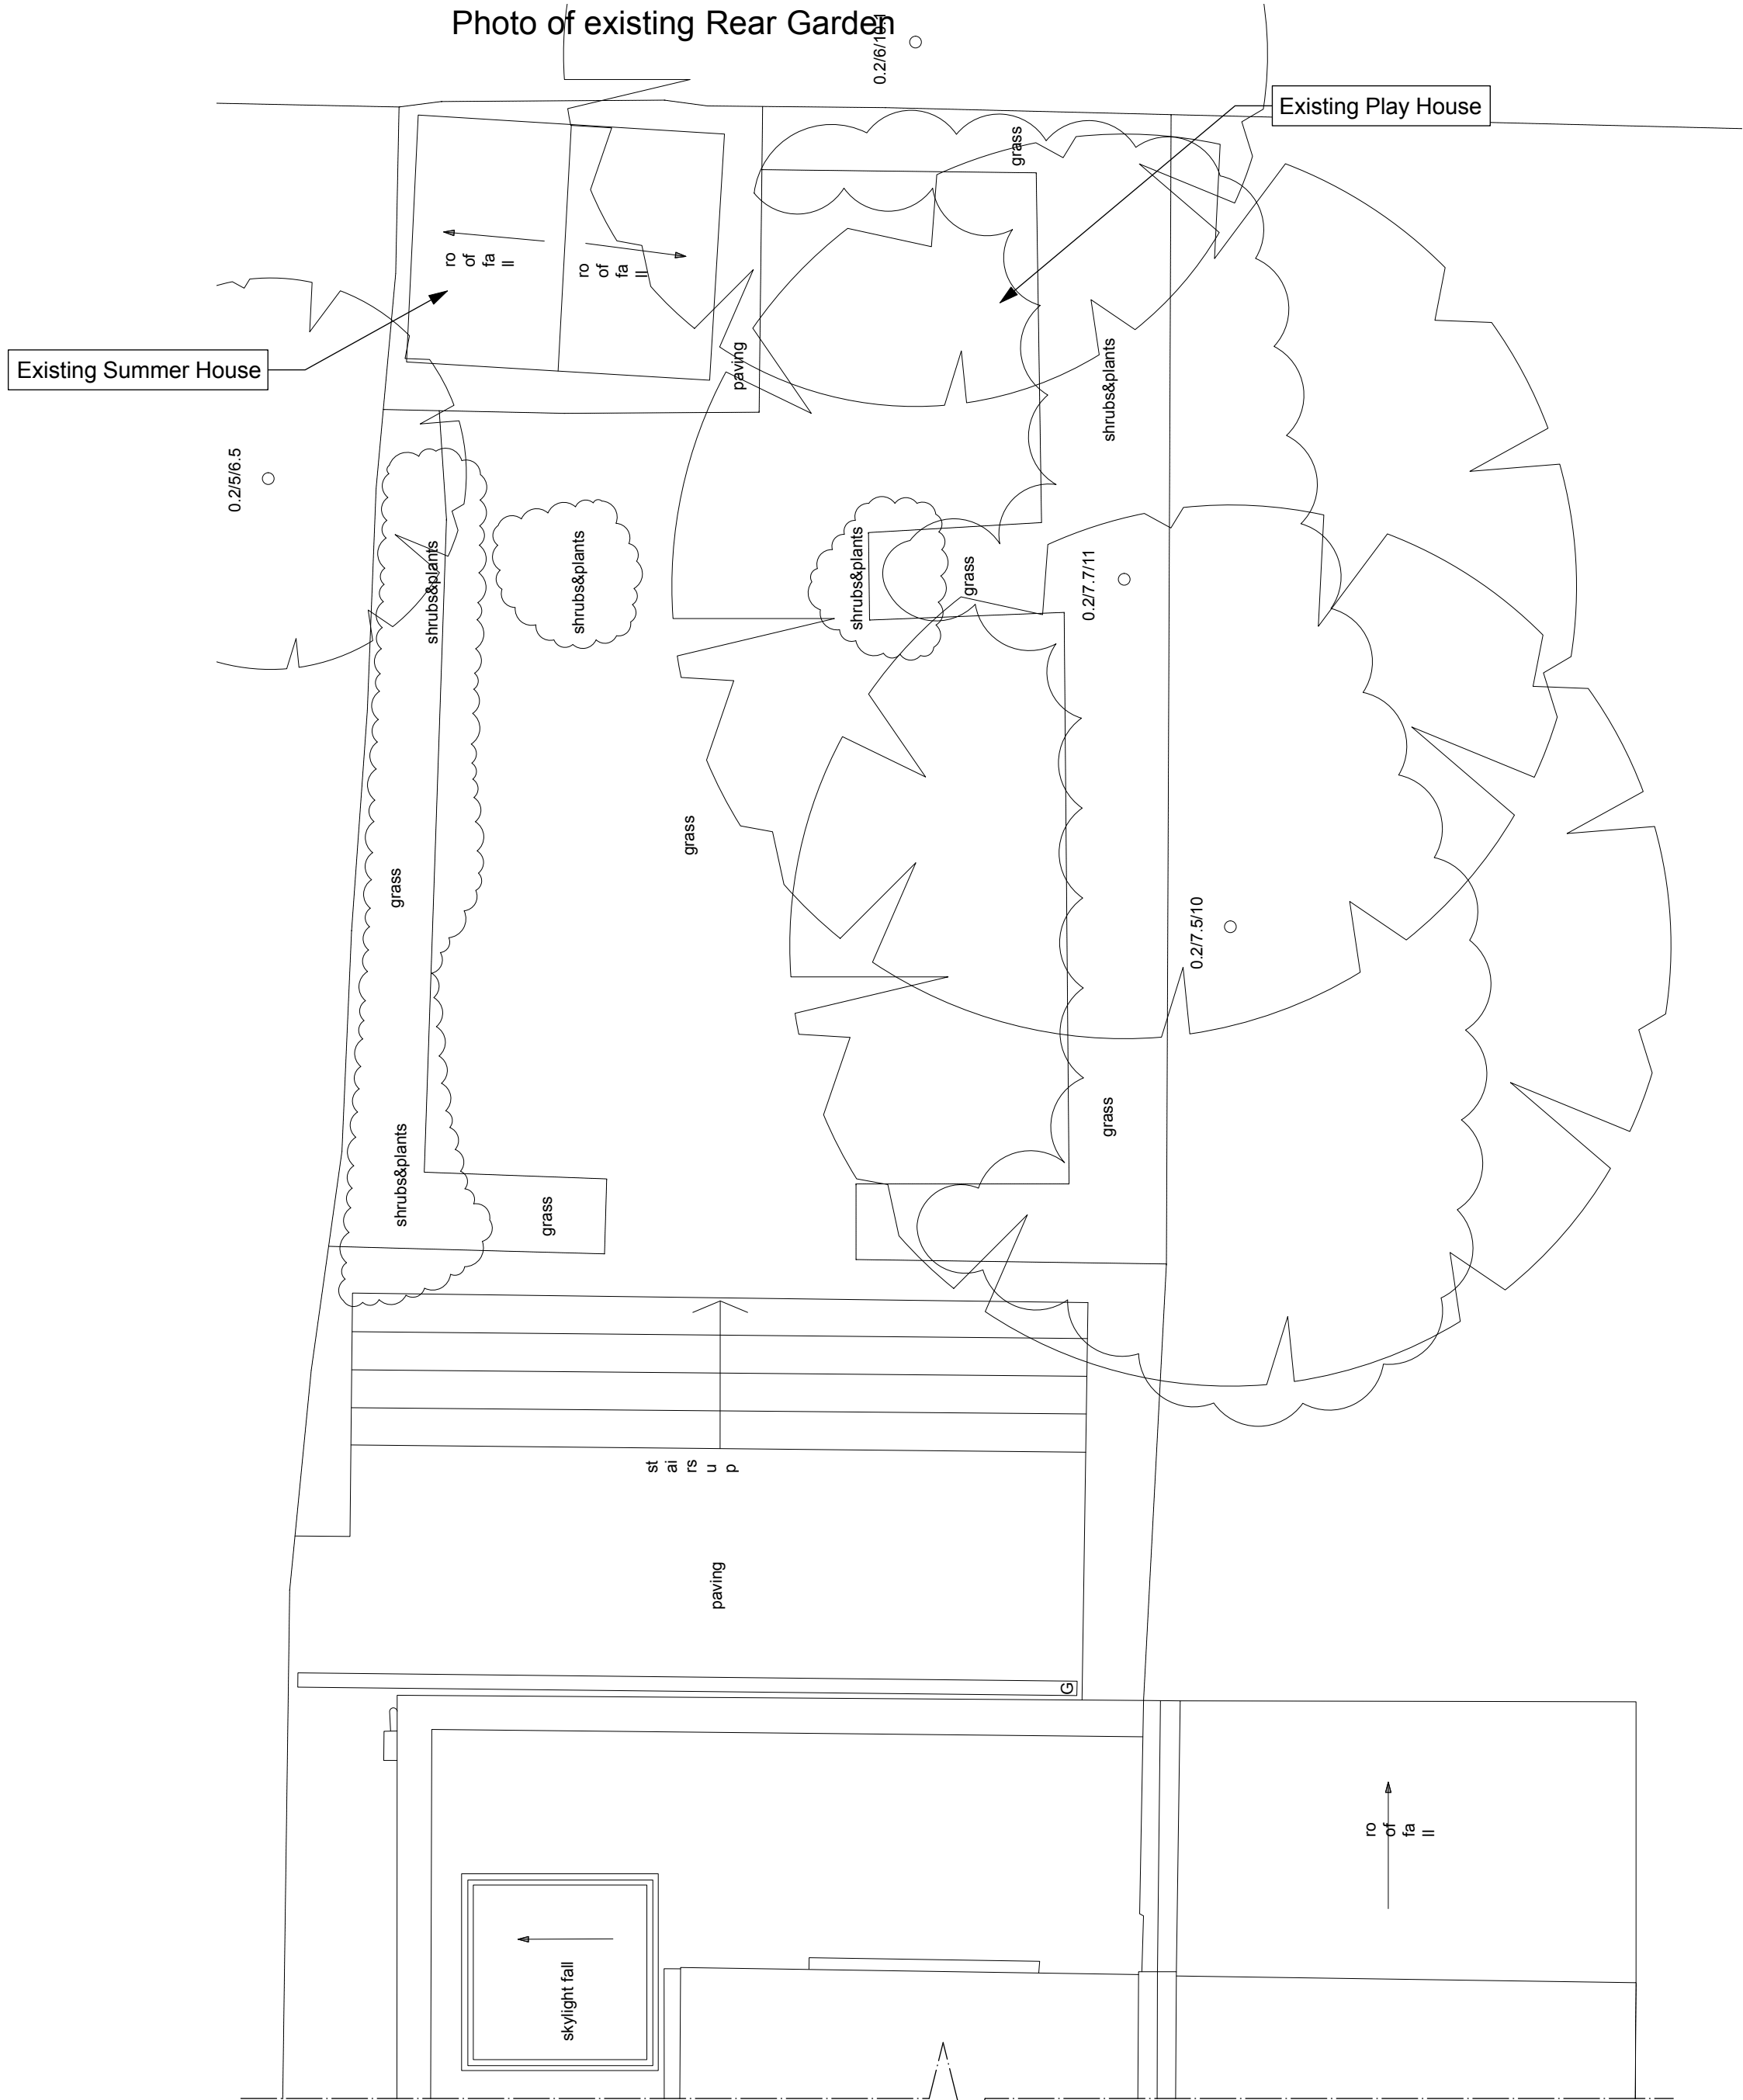

Front View of Garden Room

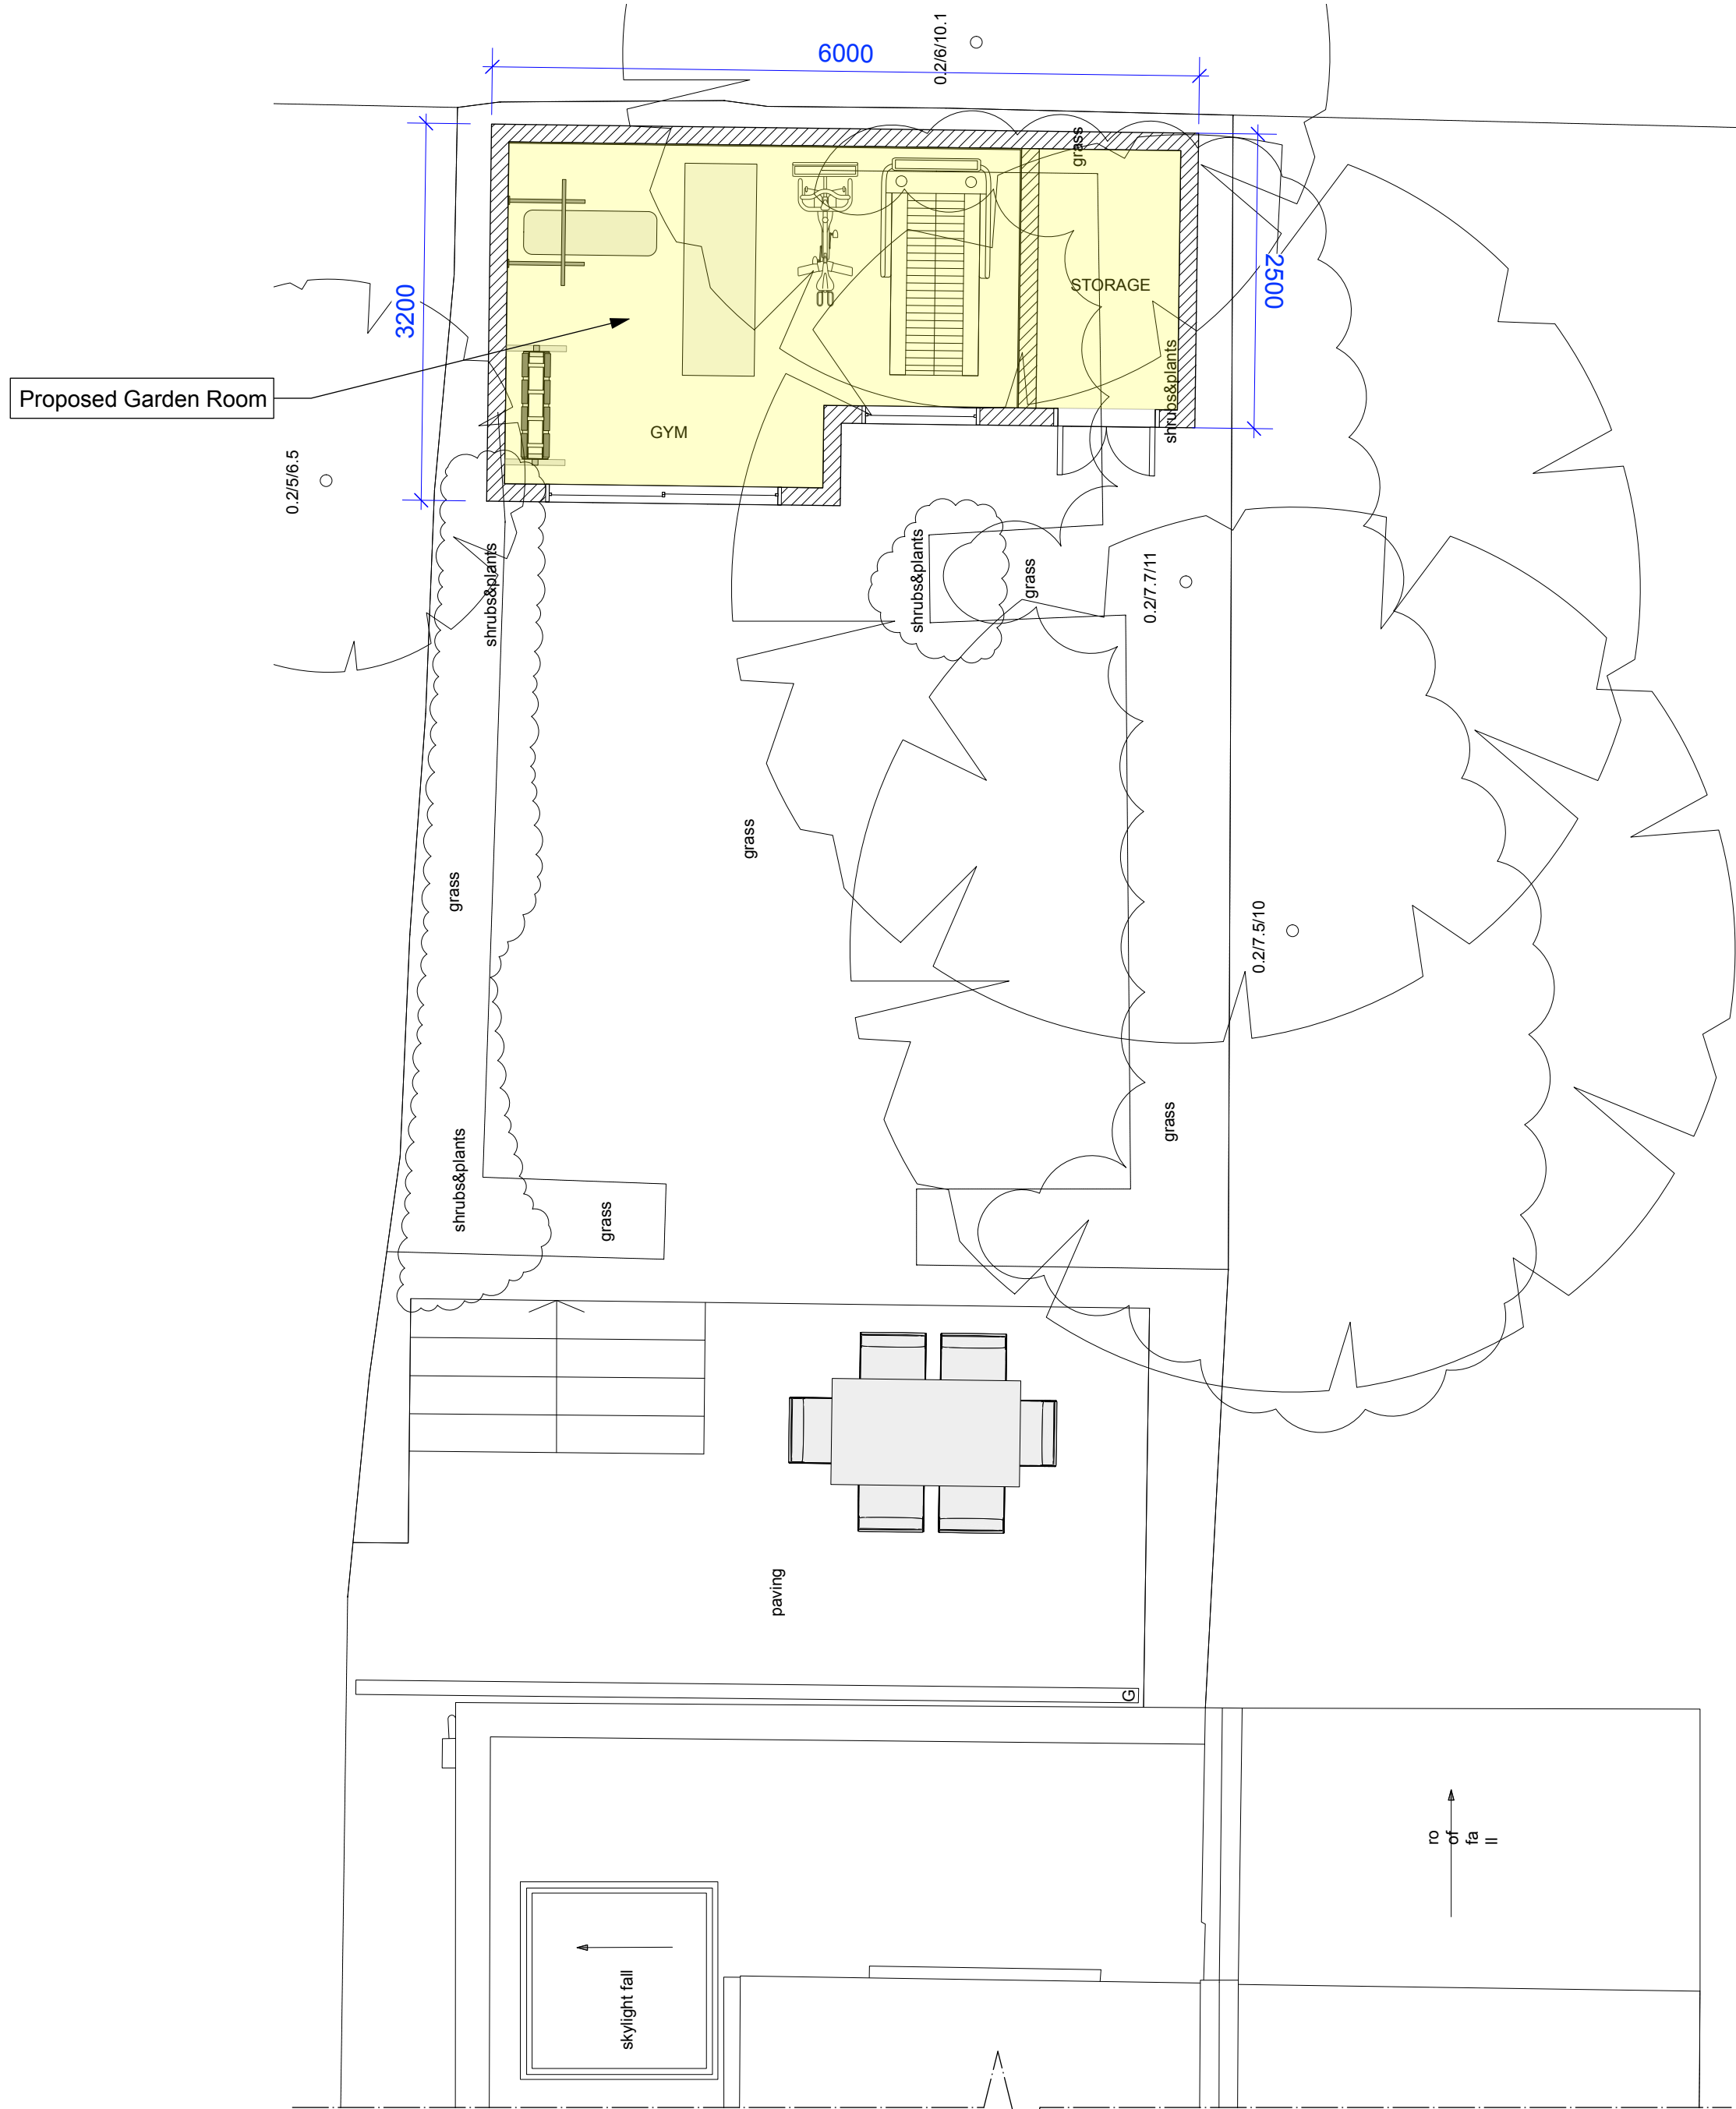

6.2 Rear Garden - Proposed Plan

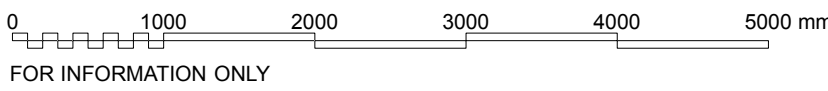

Proposed "Garden Room" Building
Proposed Building Amendments

Notes :
Contractor to check all measures on site
All proposals are subject to relevant Planning Consents
These drawings are derived from the agent's plans as supplied by homeowner
Print in colour

Rev 1.0 - Drawn : AF - Date : 12.07.2022 - Notes :
- Issued for Lawful Development Certificate

Rev ____ - Drawn : ____ - Date : ____ - Notes :

Rev ____ - Drawn : ____ - Date : ____ - Notes :

Issue Reg :
Checked :

Client approved for production
Sign :
Print :
Date :

Project : 12 Causton Road
Drawing : (GA06-PD) Ex. and Proposed Rear Garden
Rev : 1.0
Status : Planning
Scale : 1:50 @ A1

LLI DESIGN
Unit 8, Broadbent Close
London, N6 5JW
+44 (0) 208 348 4800
lidesign.co.uk