
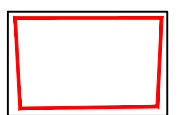
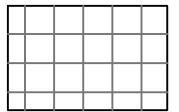
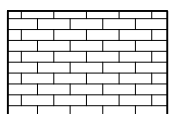
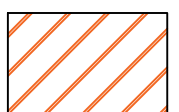
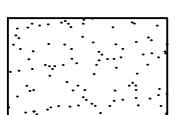
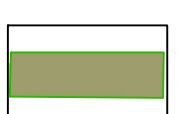
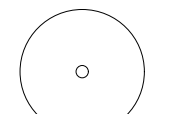


The copyright of this drawing belongs to Swan Paul Partnership Ltd and must not be issued, altered or copied without written consent from the practice.
The drawing may be scaled but in preference use dimensions if shown and in the event of doubt consult Swan Paul Partnership Ltd

KEY

-  Proposed development site
-  450 x 450mm slab paving in stack bond
-  Block paving in stretcherbond pattern
-  Safety play surface
-  Mown grass
-  Mixed species native hedge
-  Low hedge (less than 2m)
-  Proposed amenity planting
-  Proposed trees
-  Existing tree retained

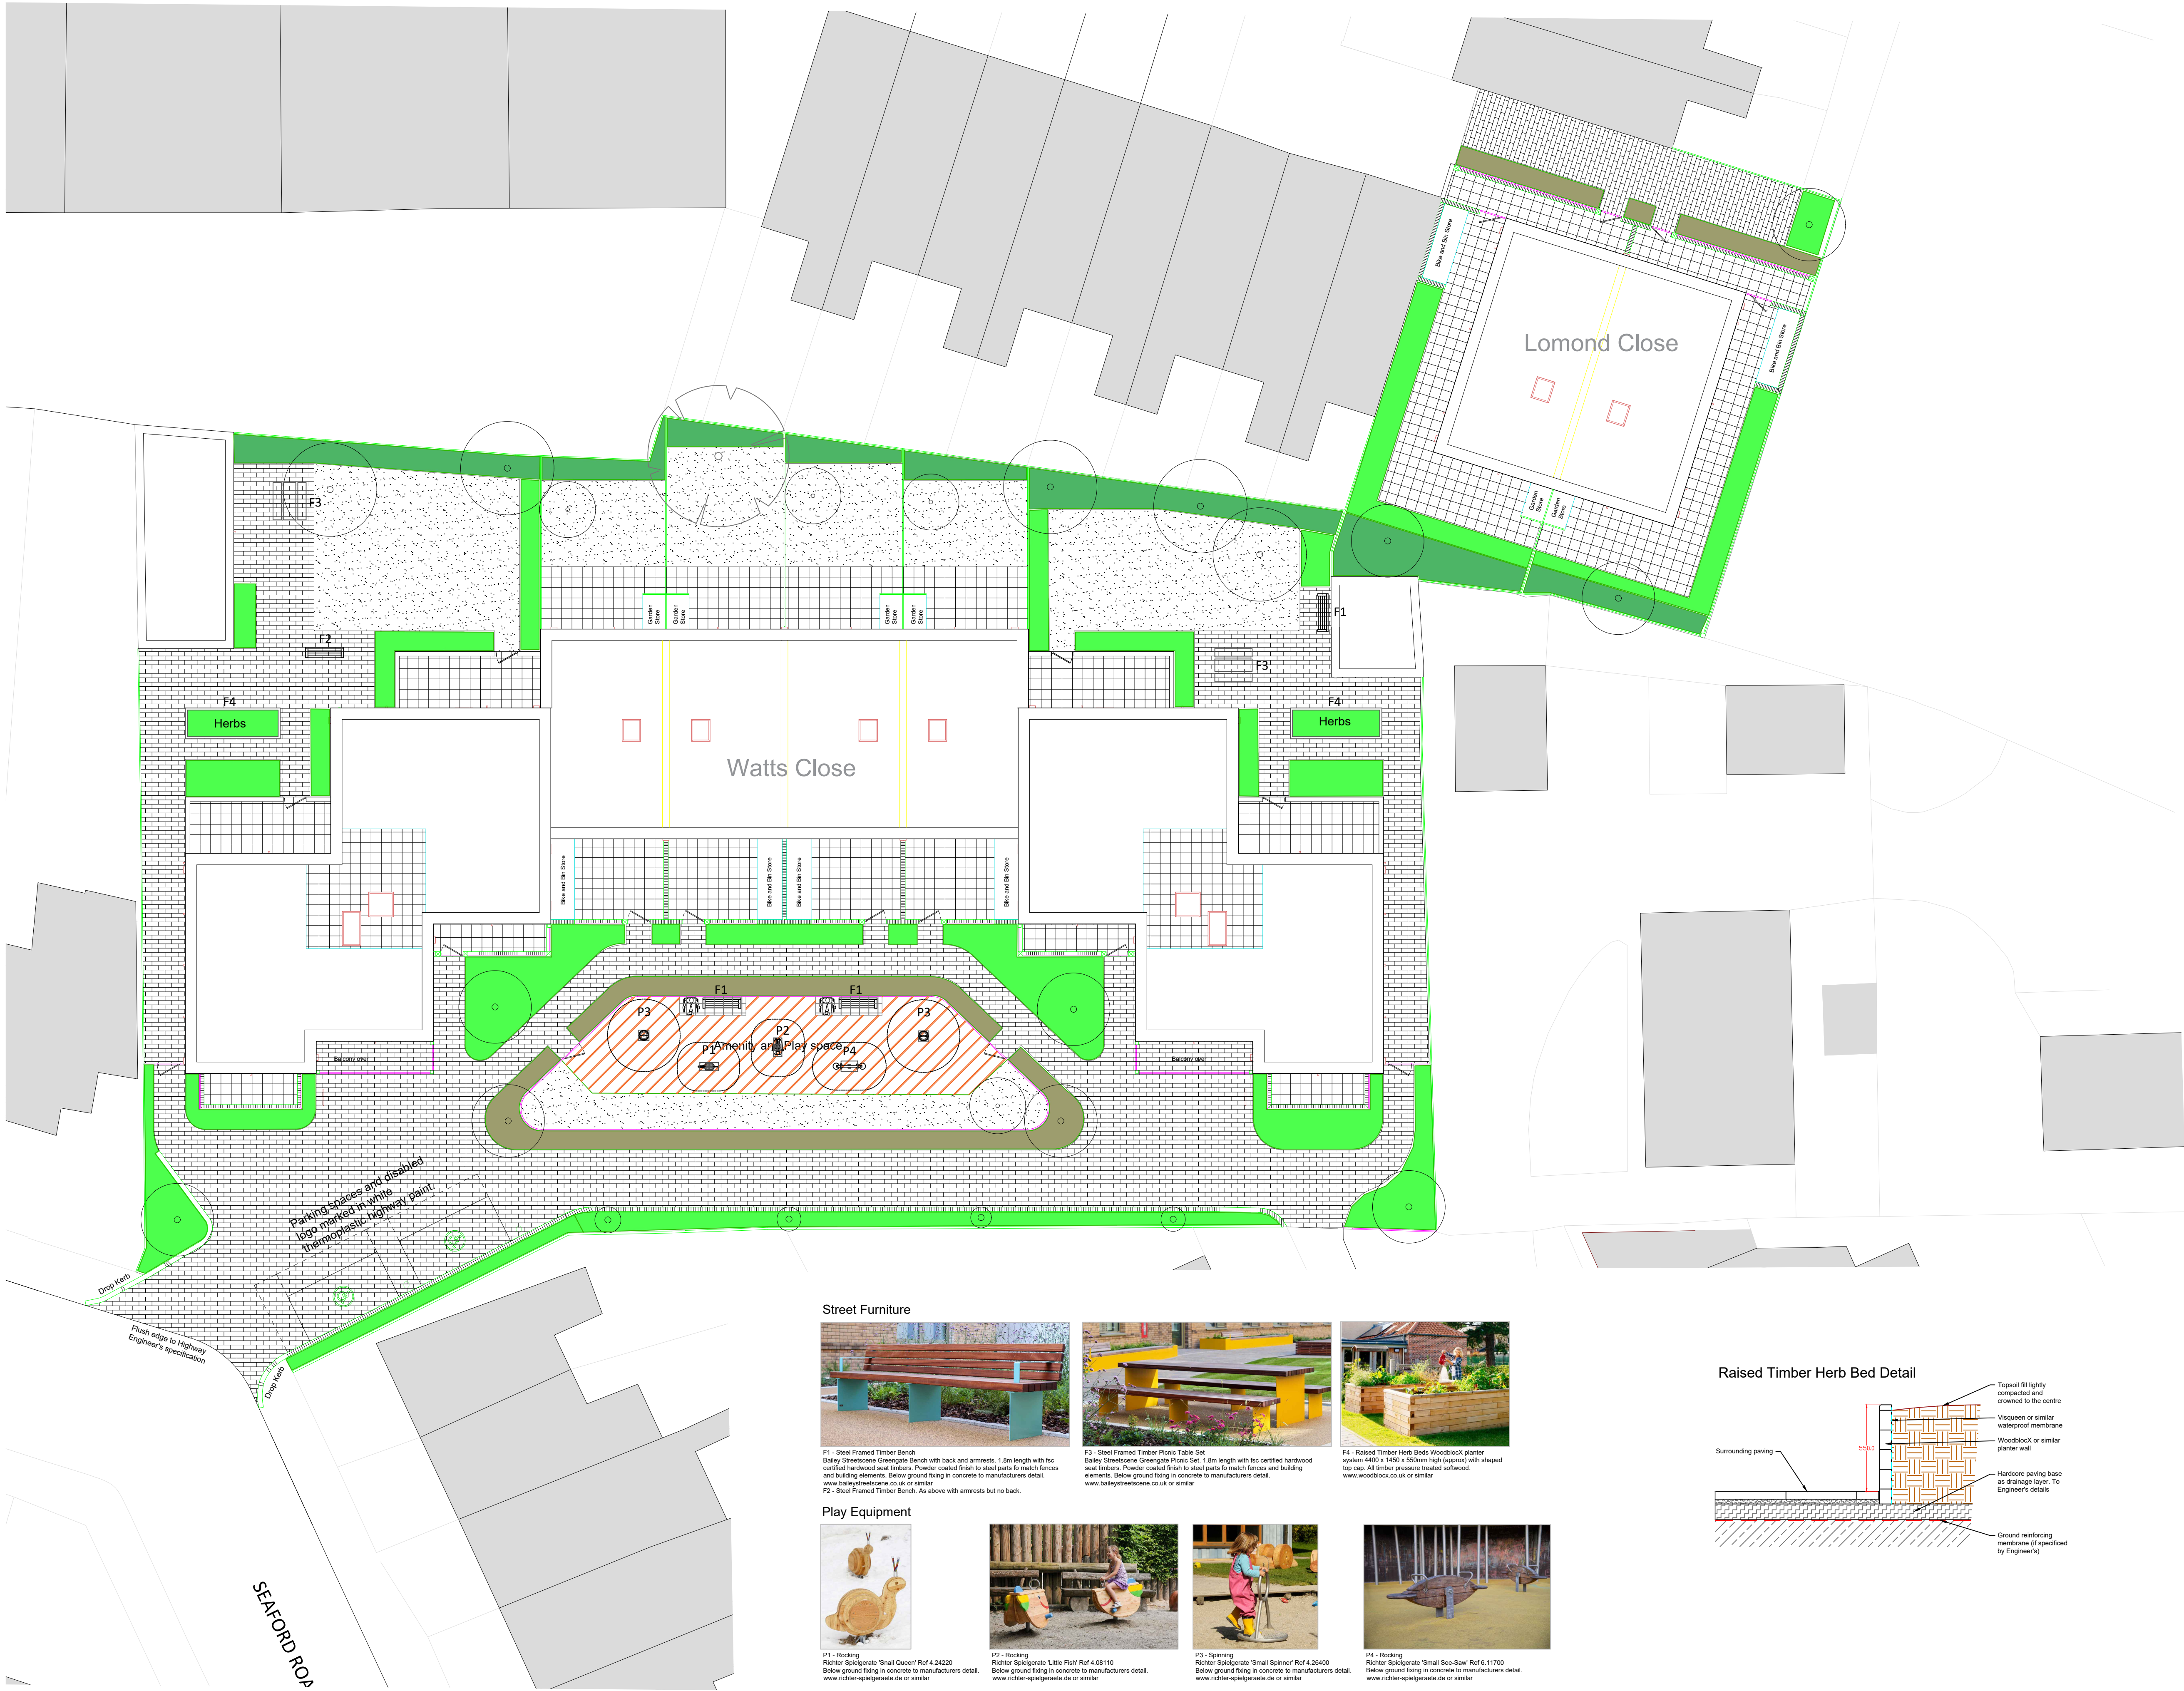

Street Furniture



F1 - Steel Framed Timber Bench
Bailey Streetscene Greengate Bench with back and armrests. 1.8m length with fsc certified hardwood seat timbers. Powder coated finish to steel parts to match fences and building elements. Below ground fixing in concrete to manufacturers detail.
www.baileystreetscene.co.uk or similar
F2 - Steel Framed Timber Bench. As above with armrests but no back.



F3 - Steel Framed Timber Picnic Table Set
Bailey Streetscene Greengate Picnic Set. 1.8m length with fsc certified hardwood seat timbers. Powder coated finish to steel parts to match fences and building elements. Below ground fixing in concrete to manufacturers detail.
www.baileystreetscene.co.uk or similar



F4 - Raised Timber Herb Beds Woodblock planter system 4400 x 1450 x 550mm high (approx) with shaped top cap. All timber pressure treated softwood.
www.woodblock.co.uk or similar

Play Equipment



P1 - Rocking
Richter Spielgerate 'Snail Queen' Ref 4.24220
Below ground fixing in concrete to manufacturers detail.
www.richter-spielgerate.de or similar



P2 - Rocking
Richter Spielgerate 'Little Fish' Ref 4.08110
Below ground fixing in concrete to manufacturers detail.
www.richter-spielgerate.de or similar




P3 - Spinning
Richter Spielgerate 'Small Spinner' Ref 4.26400
Below ground fixing in concrete to manufacturers detail.
www.richter-spielgerate.de or similar



P4 - Rocking
Richter Spielgerate 'Small Sea-Saw' Ref 6.11700
Below ground fixing in concrete to manufacturers detail.
www.richter-spielgerate.de or similar

Raised Timber Herb Bed Detail

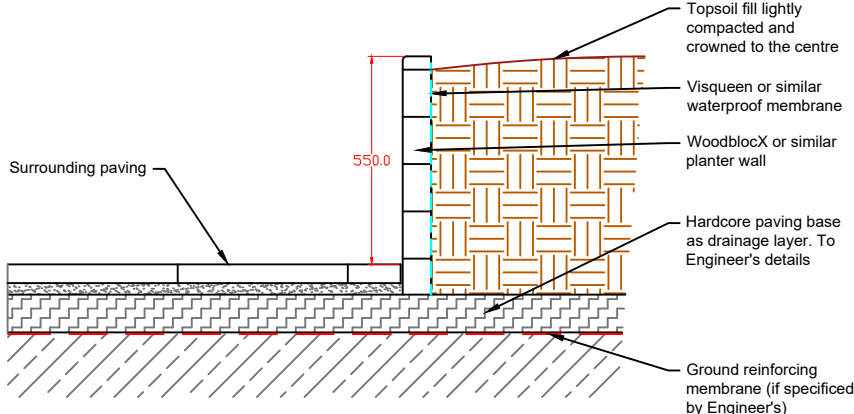

A 21.09.2022 Client comments
Revisions

SWAN PAUL
PARTNERSHIP LTD
CHARTERED LANDSCAPE ARCHITECTS

4 Chartfield House Castle Street Taunton TA1 4AS
tel: (01823) 282971
email: info@swanpaul.co.uk
www.swanpaul.co.uk

CLIENT: Formation Design and Build
PROJECT: Watts Close, Haringey
TITLE: Street Furniture & Play

Scale 1:150@A1 Date 18.09.2022 Drawing 3264.103 Rev A