


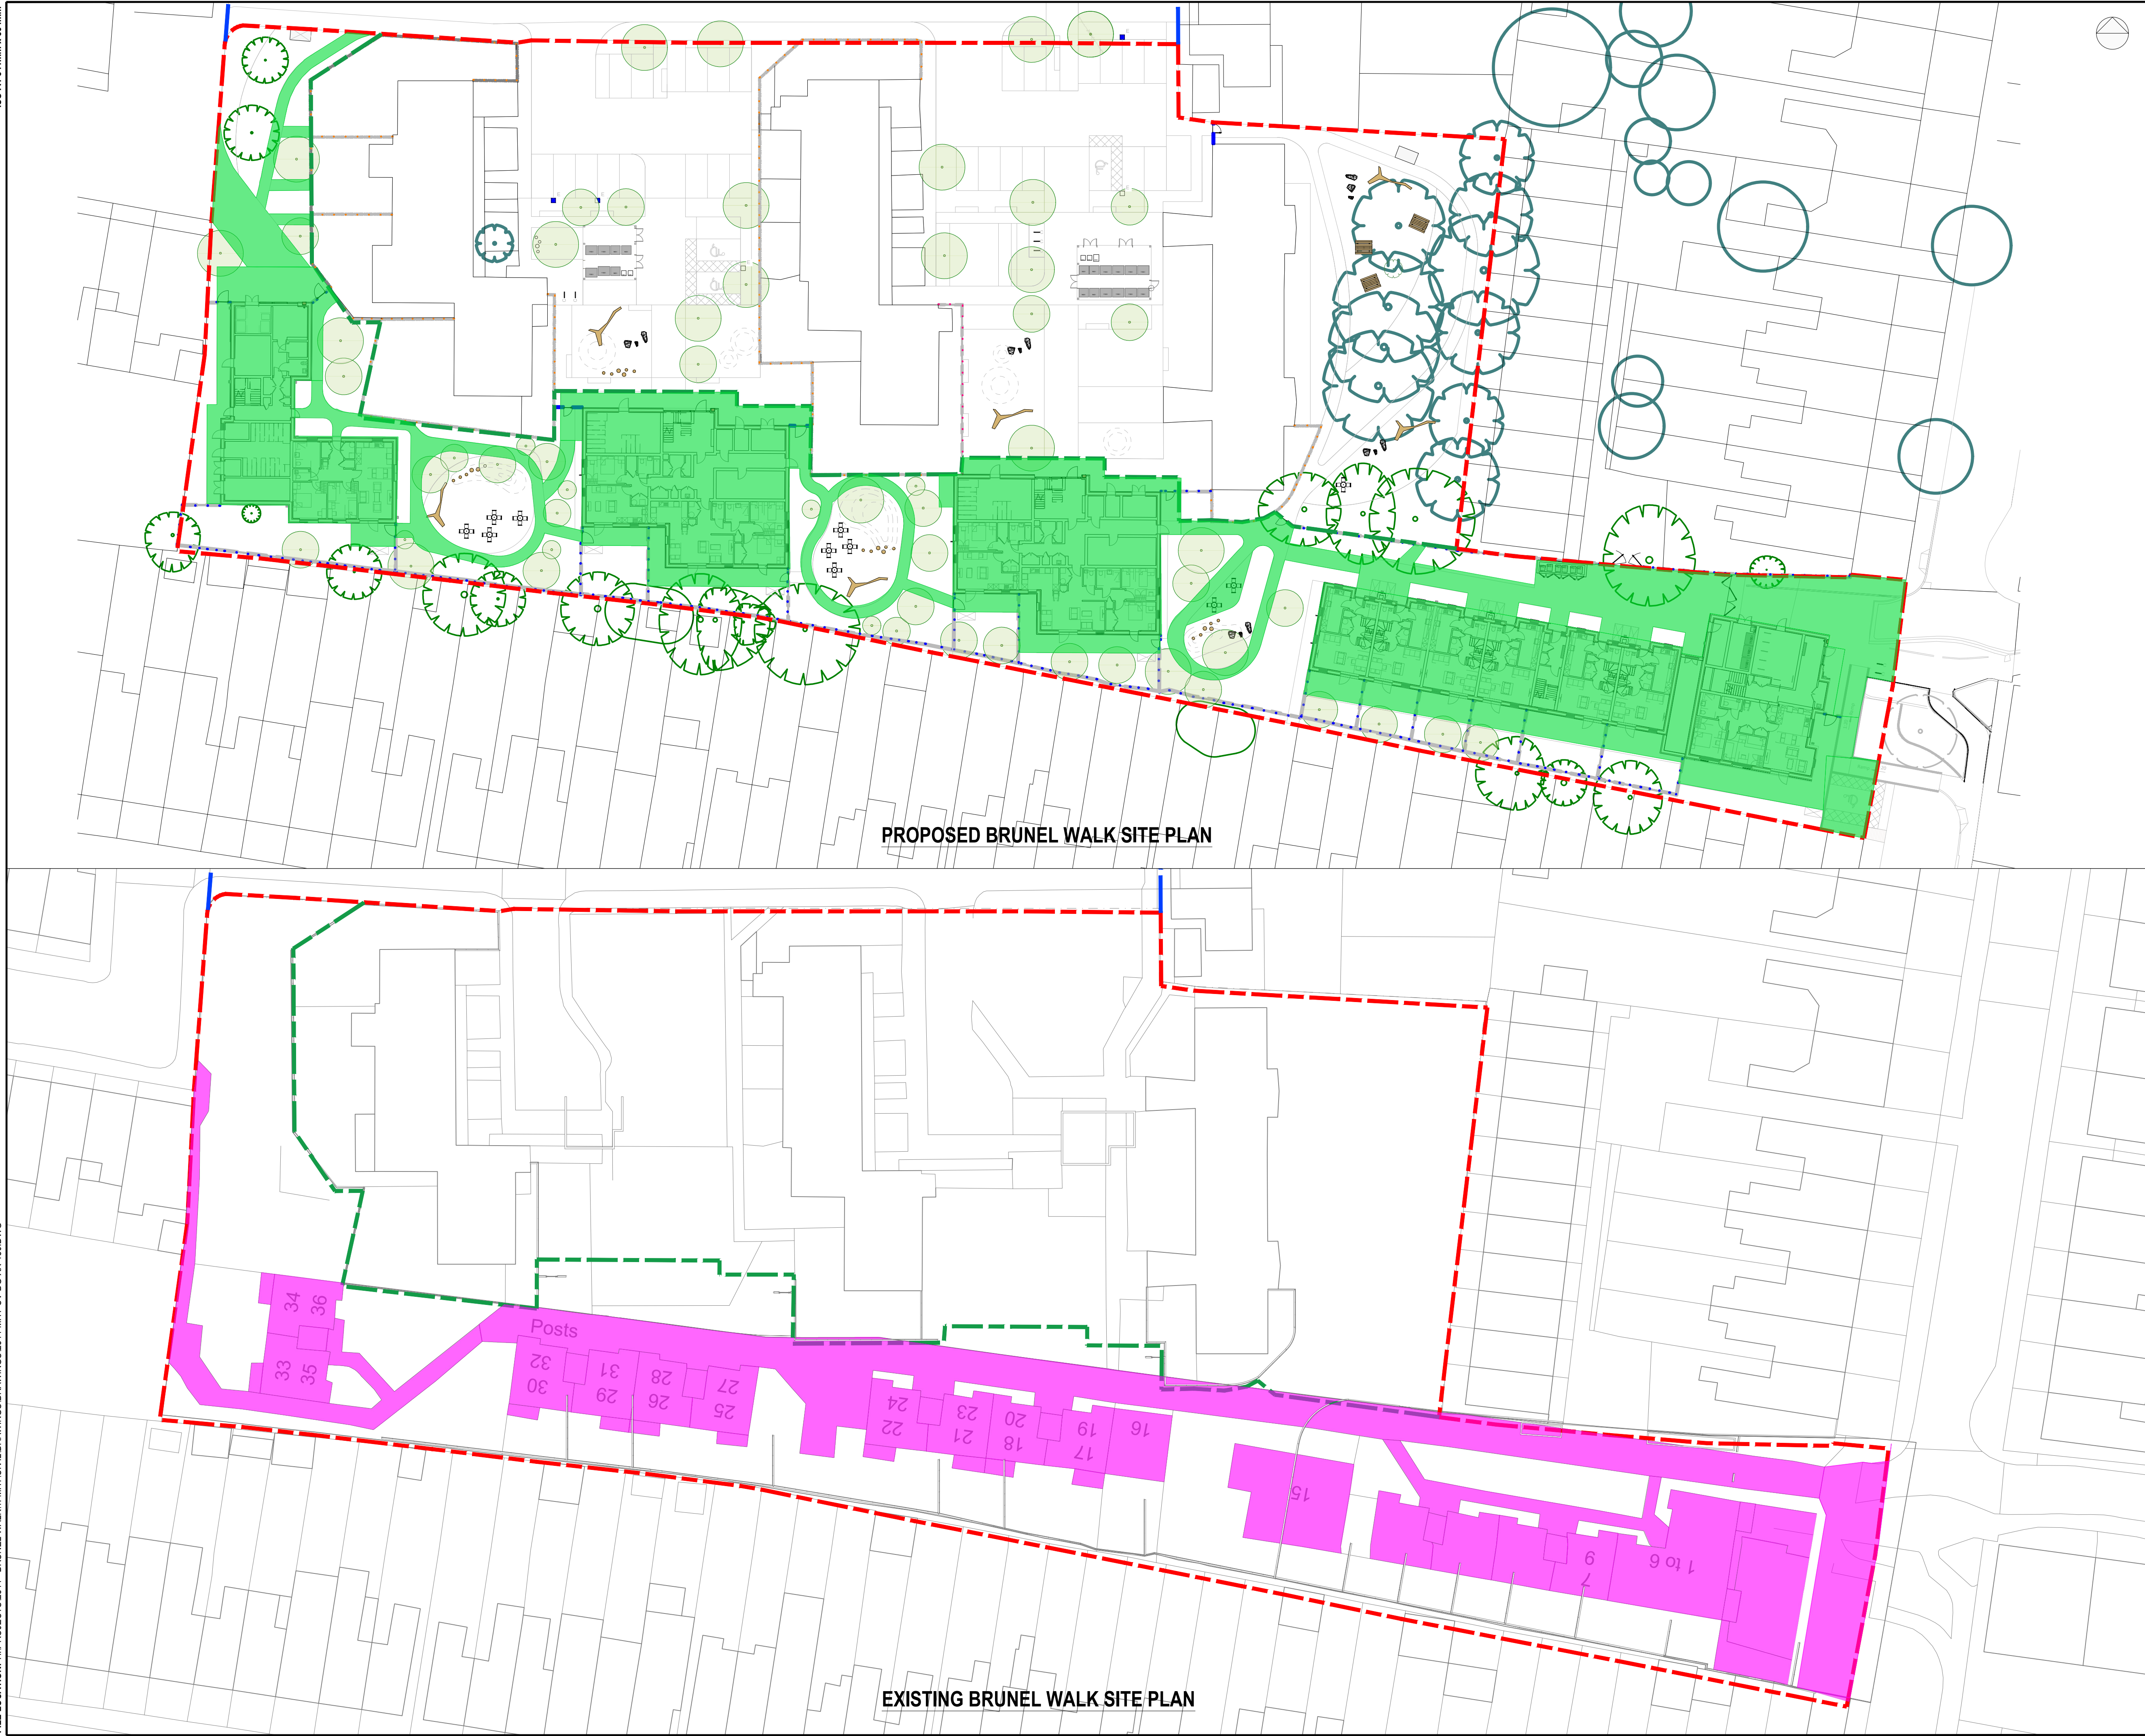

ISSUED FOR
INFORMATION

REV	DESCRIPTION	BY	DATE
P01	ISSUED FOR INFORMATION	LH	13.05.22
P02	UPDATED TO SUIT LATEST LANDSCAPE PLANS	GB	09.09.22

NOTES:

1. DO NOT SCALE FROM THIS DRAWING
2. ALL DIMENSIONS ARE IN METRES UNLESS NOTED OTHERWISE.
3. THIS DRAWING IS FOR INFORMATION ONLY.
4. DRAWINGS ARE TO BE READ IN CONJUNCTION WITH ALL RELEVANT ARCHITECTS, ENGINEERS AND CONSULTANTS DRAWINGS AND SPECIFICATIONS.

KEY:

- | | |
|---|--|
| | APPLICATION BOUNDARY |
| | ADDITIONAL TURNER ESTATE AREA |
| | AREA CONSIDERED IN DRAINAGE STRATEGY - NEW BUILD DEVELOPMENT |
| | PROPOSED IMPERMEABLE AREA |
|  | EXISTING IMPERMEABLE AREA |

NOTE:

NEW BUILD DEVELOPMENT BOUNDARY = 4564m² OR 0.4564ha
EXISTING IMPERMEABLE AREA = 2168m² OR 0.2168ha
PROPOSED IMPERMEABLE AREA = 2990m² OR 0.2990ha

CDM RESIDUAL CIVIL / STRUCTURAL DESIGN RISKS



PROJECT
1-36 BRUNEL WALK
TOTTENHAM
LONDON
N15 5HQ

CLIENT
LONDON BOROUGH OF HARINGEY

TITLE
EXISTING & PROPOSED
CATCHMENT AREAS

DISCIPLINE CIVIL			SCALE N.T.S
DRAWN LH	DESIGNED LH	CHECKED GB	APPROVED
DRAWING No 2844-MHT-CV-BG-XX-150			ISSUE P02