


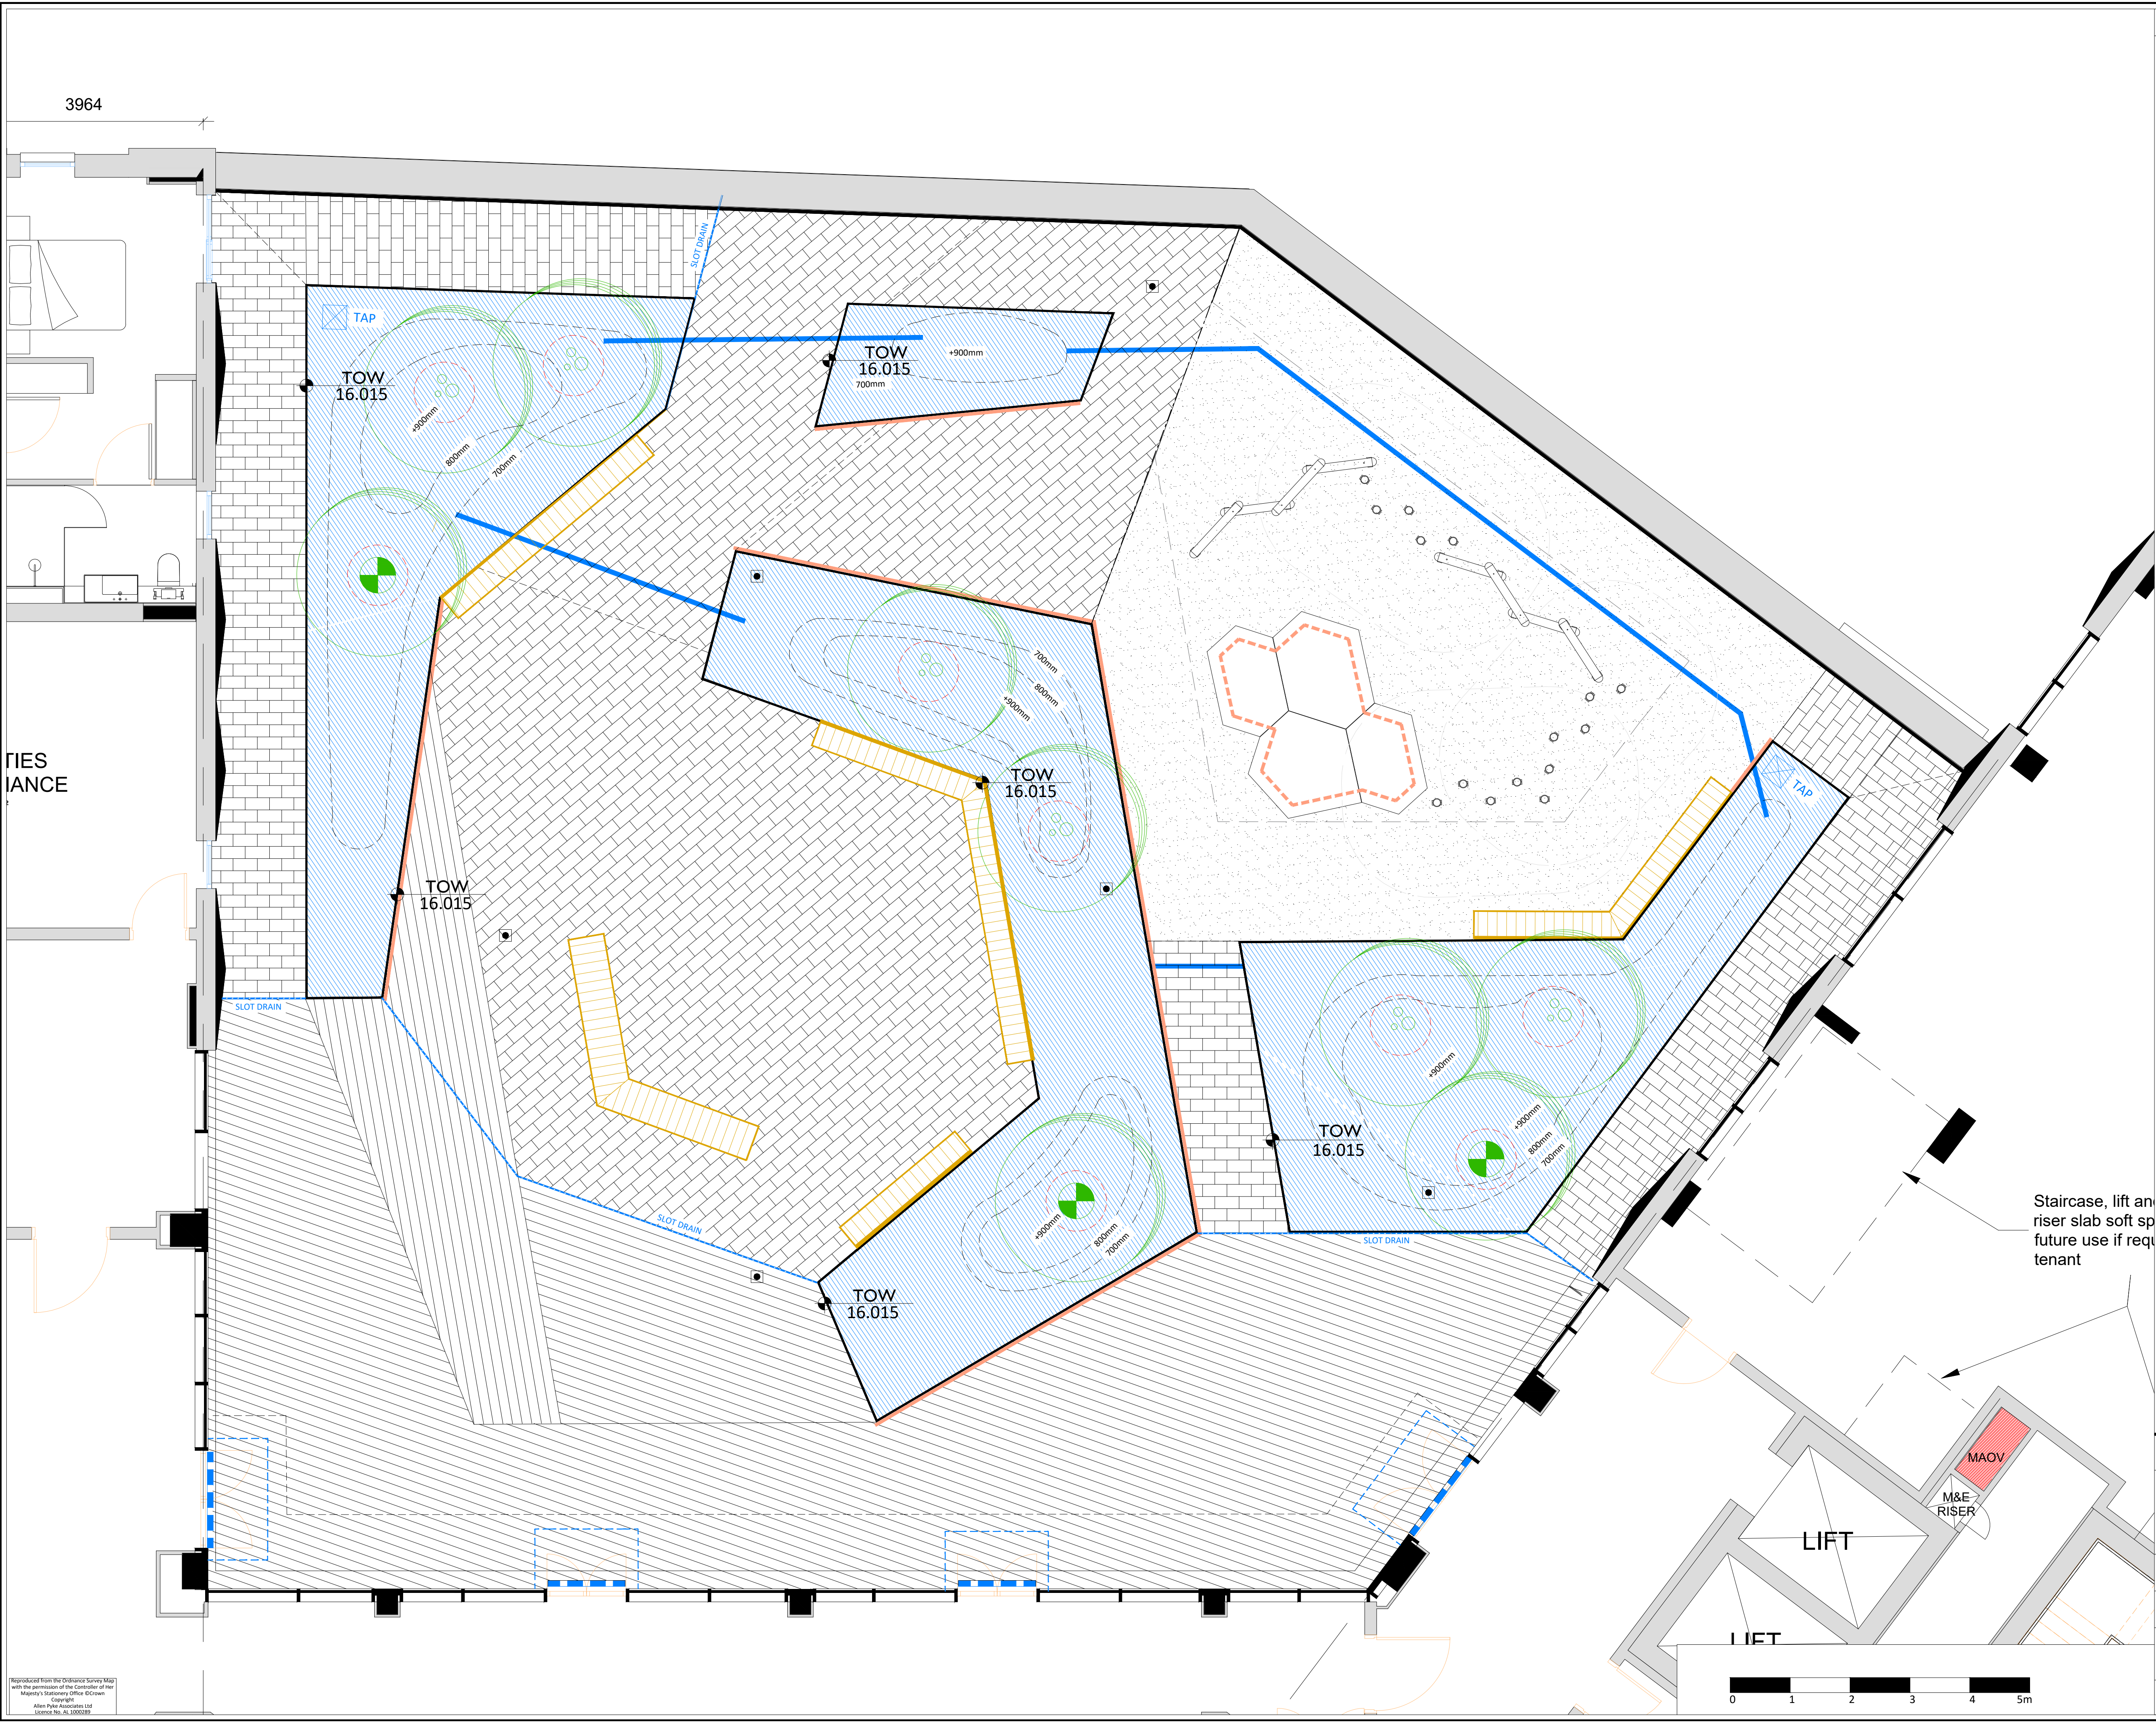

APAL FILE REFERENCE  
TH-ARE-01-001-L-002882-90-1011

Notes

This drawing is subject to copyright.  
Do not scale from this drawing.

Based on drawing by KDS Associates  
Drawing number TH-ARE-01-001-A-3673-20-0101 C7

Based on drawing by Andy Sturgeon  
Drawing number TH-ARE-01-001-L-571-90-P500 LEVEL 1

For the Legend refer to drawing:  
TH-ARE-01-001-L-002882-90-0701

NOTES:

IRRIGATION SYSTEM IS REQUIRED. CLIENT TO ADVISE

- Irrigation line is indicative position only. irrigation specialist to provide full irrigation plans and specification for approval by landscape architect.
- All joints to be sealed and fixed with jubilee clips.
- Water pipes to run underneath paving and through base of planters. service conduit / duct to be coordinated between irrigation specialist and planter fabricator.
- Where tap positions are shown in planters, mount tap on building wall at a suitable height to ensure clearance of tap and irrigation equipment above top of planter. Client to agree tap point in planter.
- Automatic irrigation connected totank room. All to specialist detail.

LEGEND:

- Irrigation zone: Pressure Compensating Drip Emmitter Tubing, centrally controlled. Irrigation specialist to be appointed to fully design system including specification of water tanks, plant control units, and all associated equipment. Rain sensors to be integrated into system.
- Tree planting: tree ring drip emitters to all trees to ensure adequate irrigation to root balls
- Outdoor tap, wall mounted, with programmable auto-timer to irrigation engineer specify.
- Irrigation Ducts

|     |                                                           |          |       |         |
|-----|-----------------------------------------------------------|----------|-------|---------|
| CI  | Updated following layout changes. Issued for Construction | 09/05/22 | LM    | VF      |
| A   | Viewpoint Upload                                          | 07/10/20 | WD    |         |
| Rev | Description                                               | Date     | Drawn | Checked |

Drawing Status

**CONSTRUCTION**

**Allen Pyke** 69A Lensfield Road, Cambridge, CB2 1EN  
T 01223 350855  
www.allenpyke.co.uk  
CAMBRIDGE • KINGSTON UPON THAMES  
A registered practice of the Landscape Institute

|                                                            |                  |
|------------------------------------------------------------|------------------|
| Client<br>Galliford Try                                    | Scale<br>1:50@A1 |
| Project<br>Ashley Road East                                | By/Chk<br>CL/WD  |
| Drawing Title<br>Level 01 Landscape Layout Irrigation Plan | Date<br>30/04/20 |
| Drawing Number<br>TH-ARE-01-001-L-002882-90-1012           | Revision<br>C1   |