
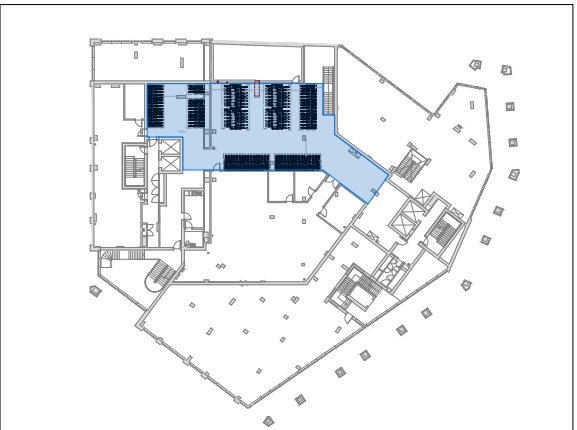


- Double Decker PLUS Gas Assisted
- *Mild Steel
 - *Galvanised
 - *Single Sided
 - *375mm Centres
 - *Surface Mounted
 - *3No. Locking Points (Back Wheel & Frame Locking Loop and Front Wheel)
 - *Top Racks with Gas Assist
 - *Min Height Required: 2,400 - 2,600 (dependant on bike size)

Mezzanine Cycle Store (268):

- 2No. (60 Slot) Bellsure Double Decker Plus DS
3No. (32 Slot) Bellsure Double Decker Plus SS
1No. (30 Slot) Bellsure Double Decker Plus SS
1No. (20 Slot) Bellsure Double Decker Plus SS
1No. (6 Slot) Bellsure Double Decker Plus SS

TOTAL: 272 Bike Spaces
SCHEME TOTAL: 335 Bike Spaces

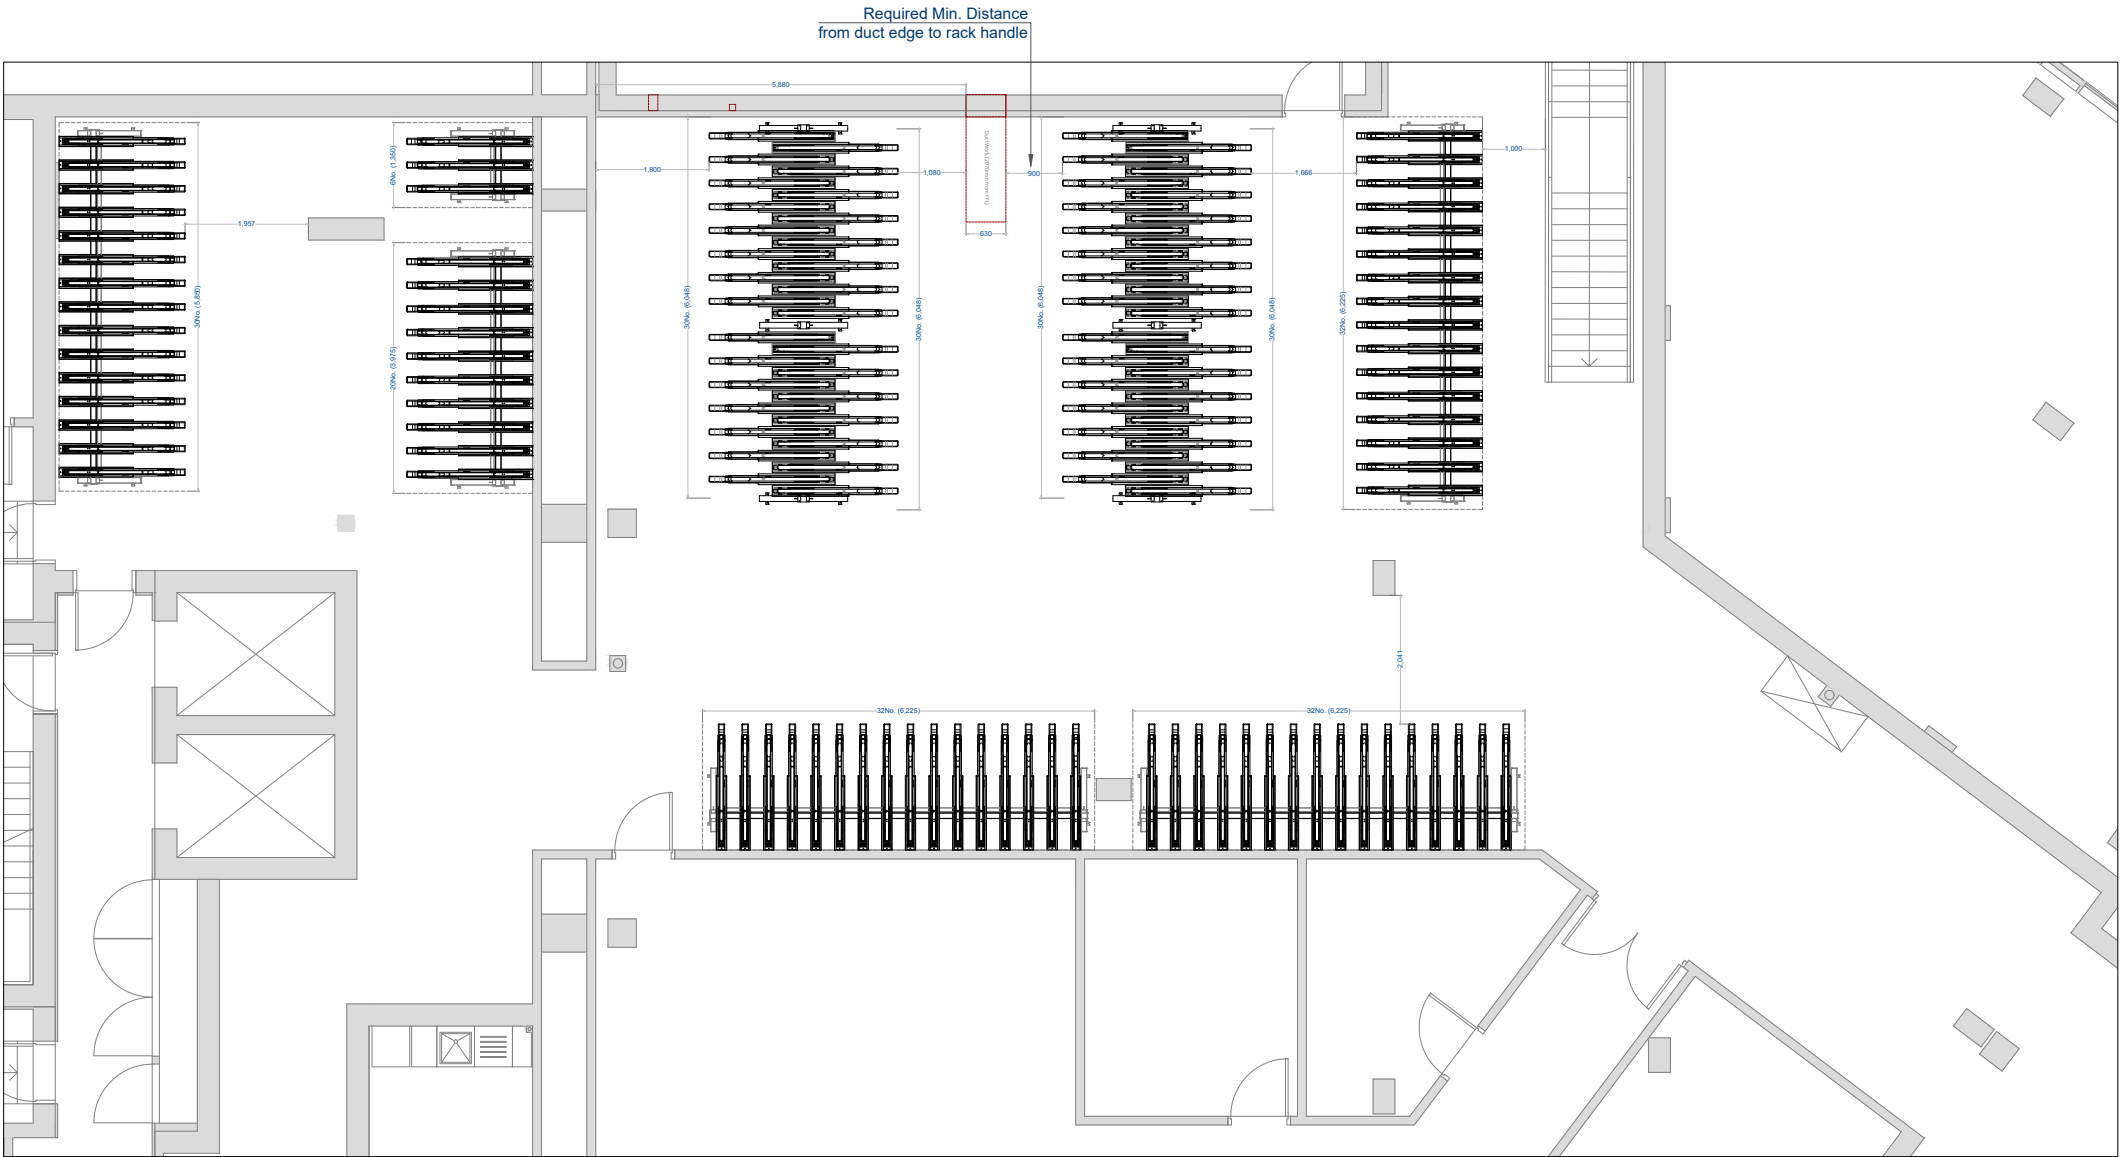

Mezzanine Floor Cycle Store

			 Bellsure Streetsure	Project	Customer	Material	Finish	Designed by	AA	Title							
C01	03-08-2022	Duct Added / Racks Layout Changed		GALLIFORD TRY	ASHLEY ROAD EAST			Checked by	KR				CYCLE STORAGE SOLUTIONS				
C	21-04-2022	Added Bike Spaces		-Do not scale -All dimensions in millimetres -Do not manually alter CAD drawings 													
B	03-02-2022	Mezzanine Layout Changed						Scale	1:120 @ A3	Drawing No.	TH-ARE-01-001-X-WP0540-10-01M1	Rev	C01	Sheet	2		
A	23-07-2021	Preliminary Issue						Date:	23/07/21								
		Date		Revision details													