


Notes:



Proposed Southern Elevation
1 : 150

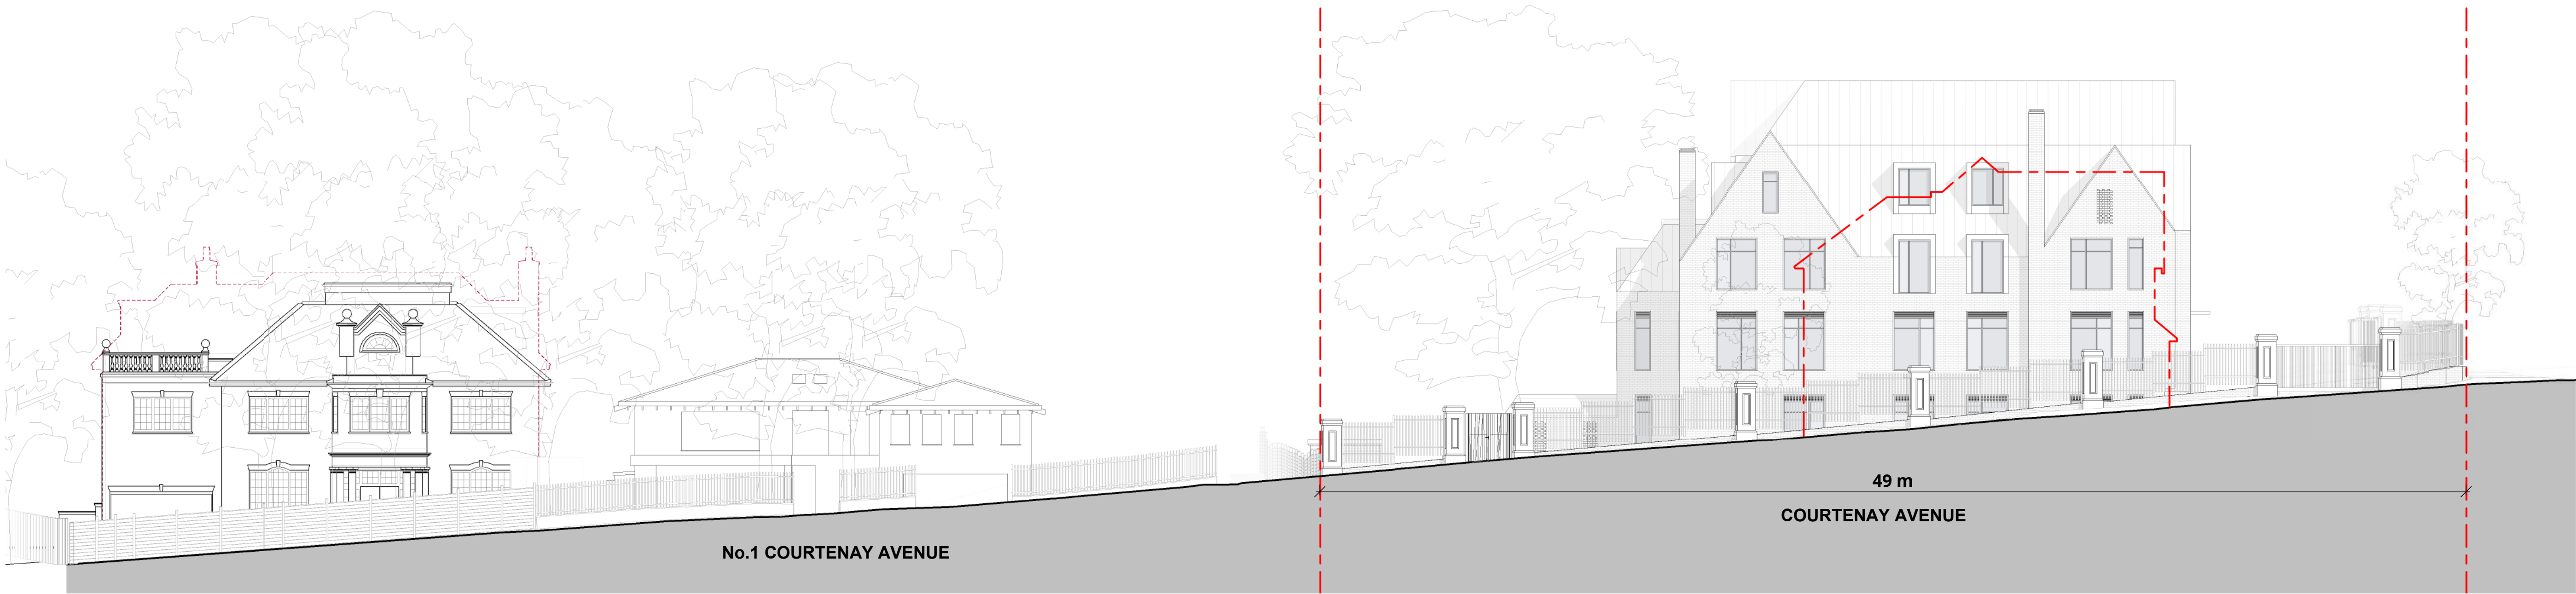

Proposed Western Elevation
1 : 150

F	Planning amendments	03/10/22
E	Courtenay Avenue gate moved	15/07/22
D	Internal and external amendments	08/07/22
C	Wings Reduced	22/04/22
B	Planning Amendments	26/10/21
A	Planning Updates	03/09/21
O	Planning Issue	06/08/21
Rev	Description	Date



16 lambton place
notting hill
london w11 2sh
t 02072293125
f 02072293257
e info@wolffarchitects.co.uk

status:

PLANNING

project:
44-46 Hampstead Lane
London

drawing title:
Proposed Street
Elevations

date:
29/06/21

scale:
1 : 150

dwg no:
1627-PL-212

rev no:
F