



Notes:

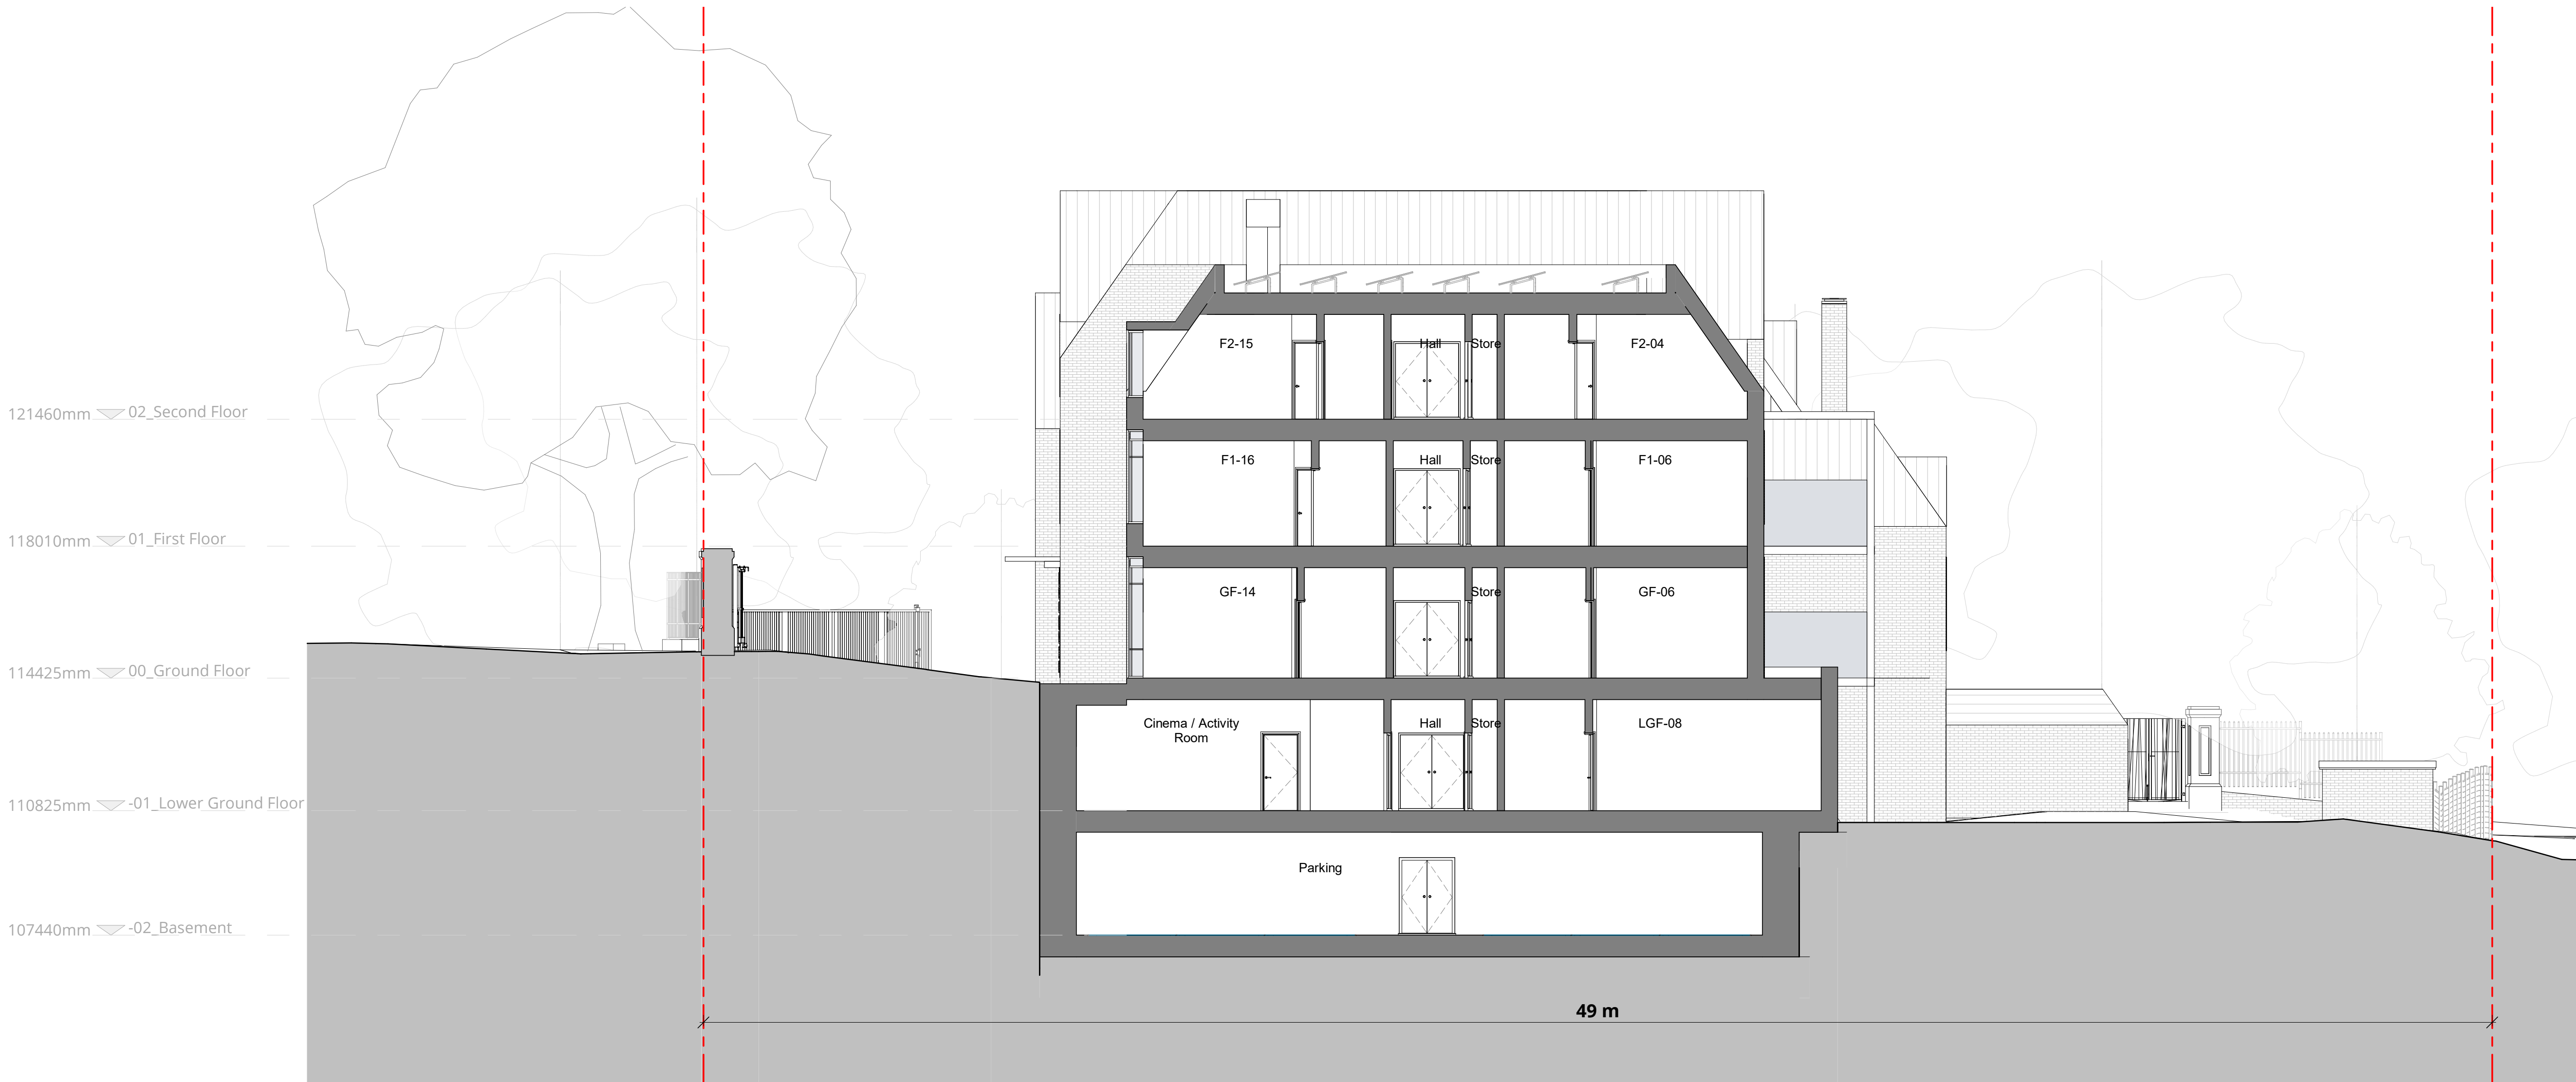

Section A-A
1:100

E	Planning amendments	03/10/22
D	Courtenay Avenue gate moved	15/07/22
C	Internal and external amendments	08/07/22
B	Wings Reduced	22/04/22
A	Planning Updates	23/09/21
O	Planning Issue	06/08/21
Rev	Description	Date

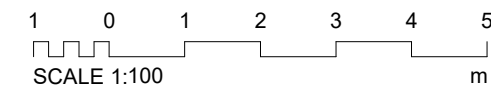

16 lambton place
notting hill
london w11 2sh
t 02072293125
f 02072293257
e info@wolffarchitects.co.uk

status:

PLANNING

project:
44-46 Hampstead Lane
London

drawing title:
Proposed Section A-A

date: 29/06/21 | scale: 1:100

dwg no: 1627-PL-220 | rev no: E