

# Maps by email Plant Information Reply



## IMPORTANT WARNING

Information regarding the location of BT apparatus is given for your assistance and is intended for general guidance only. No guarantee is given of its accuracy. It should not be relied upon in the event of excavations or other works being made near to BT apparatus which may exist at various depths and may deviate from the marked route.



**openreach**

### CLICK BEFORE YOU DIG

FOR PROFESSIONAL FREE ON SITE ASSISTANCE PRIOR TO COMMENCEMENT OF EXCAVATION WORKS INCLUDING LOCATE AND MARKING SERVICE

email [cbyd@openreach.co.uk](mailto:cbyd@openreach.co.uk)

ADVANCE NOTICE REQUIRED  
(Office hours: Monday - Friday 08.00 to 17.00)  
[www.openreach.co.uk/cbyd](http://www.openreach.co.uk/cbyd)

### Accidents happen

If you do damage any Openreach equipment please let us know by calling 0800 023 2023 (opt 1 + opt 1) and we can get it fixed ASAP

Reproduced from the Ordnance Survey map by BT  
by permission of Ordnance Survey on behalf of the  
Controller of Her Majesty's Stationary Office  
(C) Crown Copyright British Telecommunications plc 100028040

## KEY TO BT SYMBOLS

|             | Planned     | Live     | Change Of State   | +          | Hatchings |  |
|-------------|-------------|----------|---|------------|-----------|--|
| PCP         |             |          | Split Coupling   |            | Built     |  |
| Pole        |             |          | Duct Tee   |            | Planned   |  |
| Box         |             |          | Building   |            | Inferred  |  |
| Manhole     |             |          | Kiosk   |            | Duct      |  |
| Cabinet     |             |          | Other proposed plant is shown using dashed lines.<br>BT Symbols not listed above may be disregarded.<br>Existing BT Plant may not be recorded.<br>Information valid at time of preparation. Maps are only valid for 90 days after the date of publication. |            |           |  |
|             | Pending Add | In Place | Pending Remove   | Not In Use |           |  |
| Power Cable |             |          |   |            |           |  |
| Power Duct  |             |          |   | N/A        |           |  |

BT Ref : WTM04122G


Map Reference : (centre) TQ2709287636

Easting/Northing : (centre) 527092,187636

Issued : 16/06/2021 16:12:49

**WARNING: IF PLANNED WORKS FALL INSIDE HATCHED AREA IT IS ESSENTIAL BEFORE PROCEEDING THAT YOU CONTACT THE NATIONAL NOTICE HANDLING CENTRE. PLEASE SEND E-MAIL TO: [nnhc@openreach.co.uk](mailto:nnhc@openreach.co.uk)**

# Maps by email Plant Information Reply

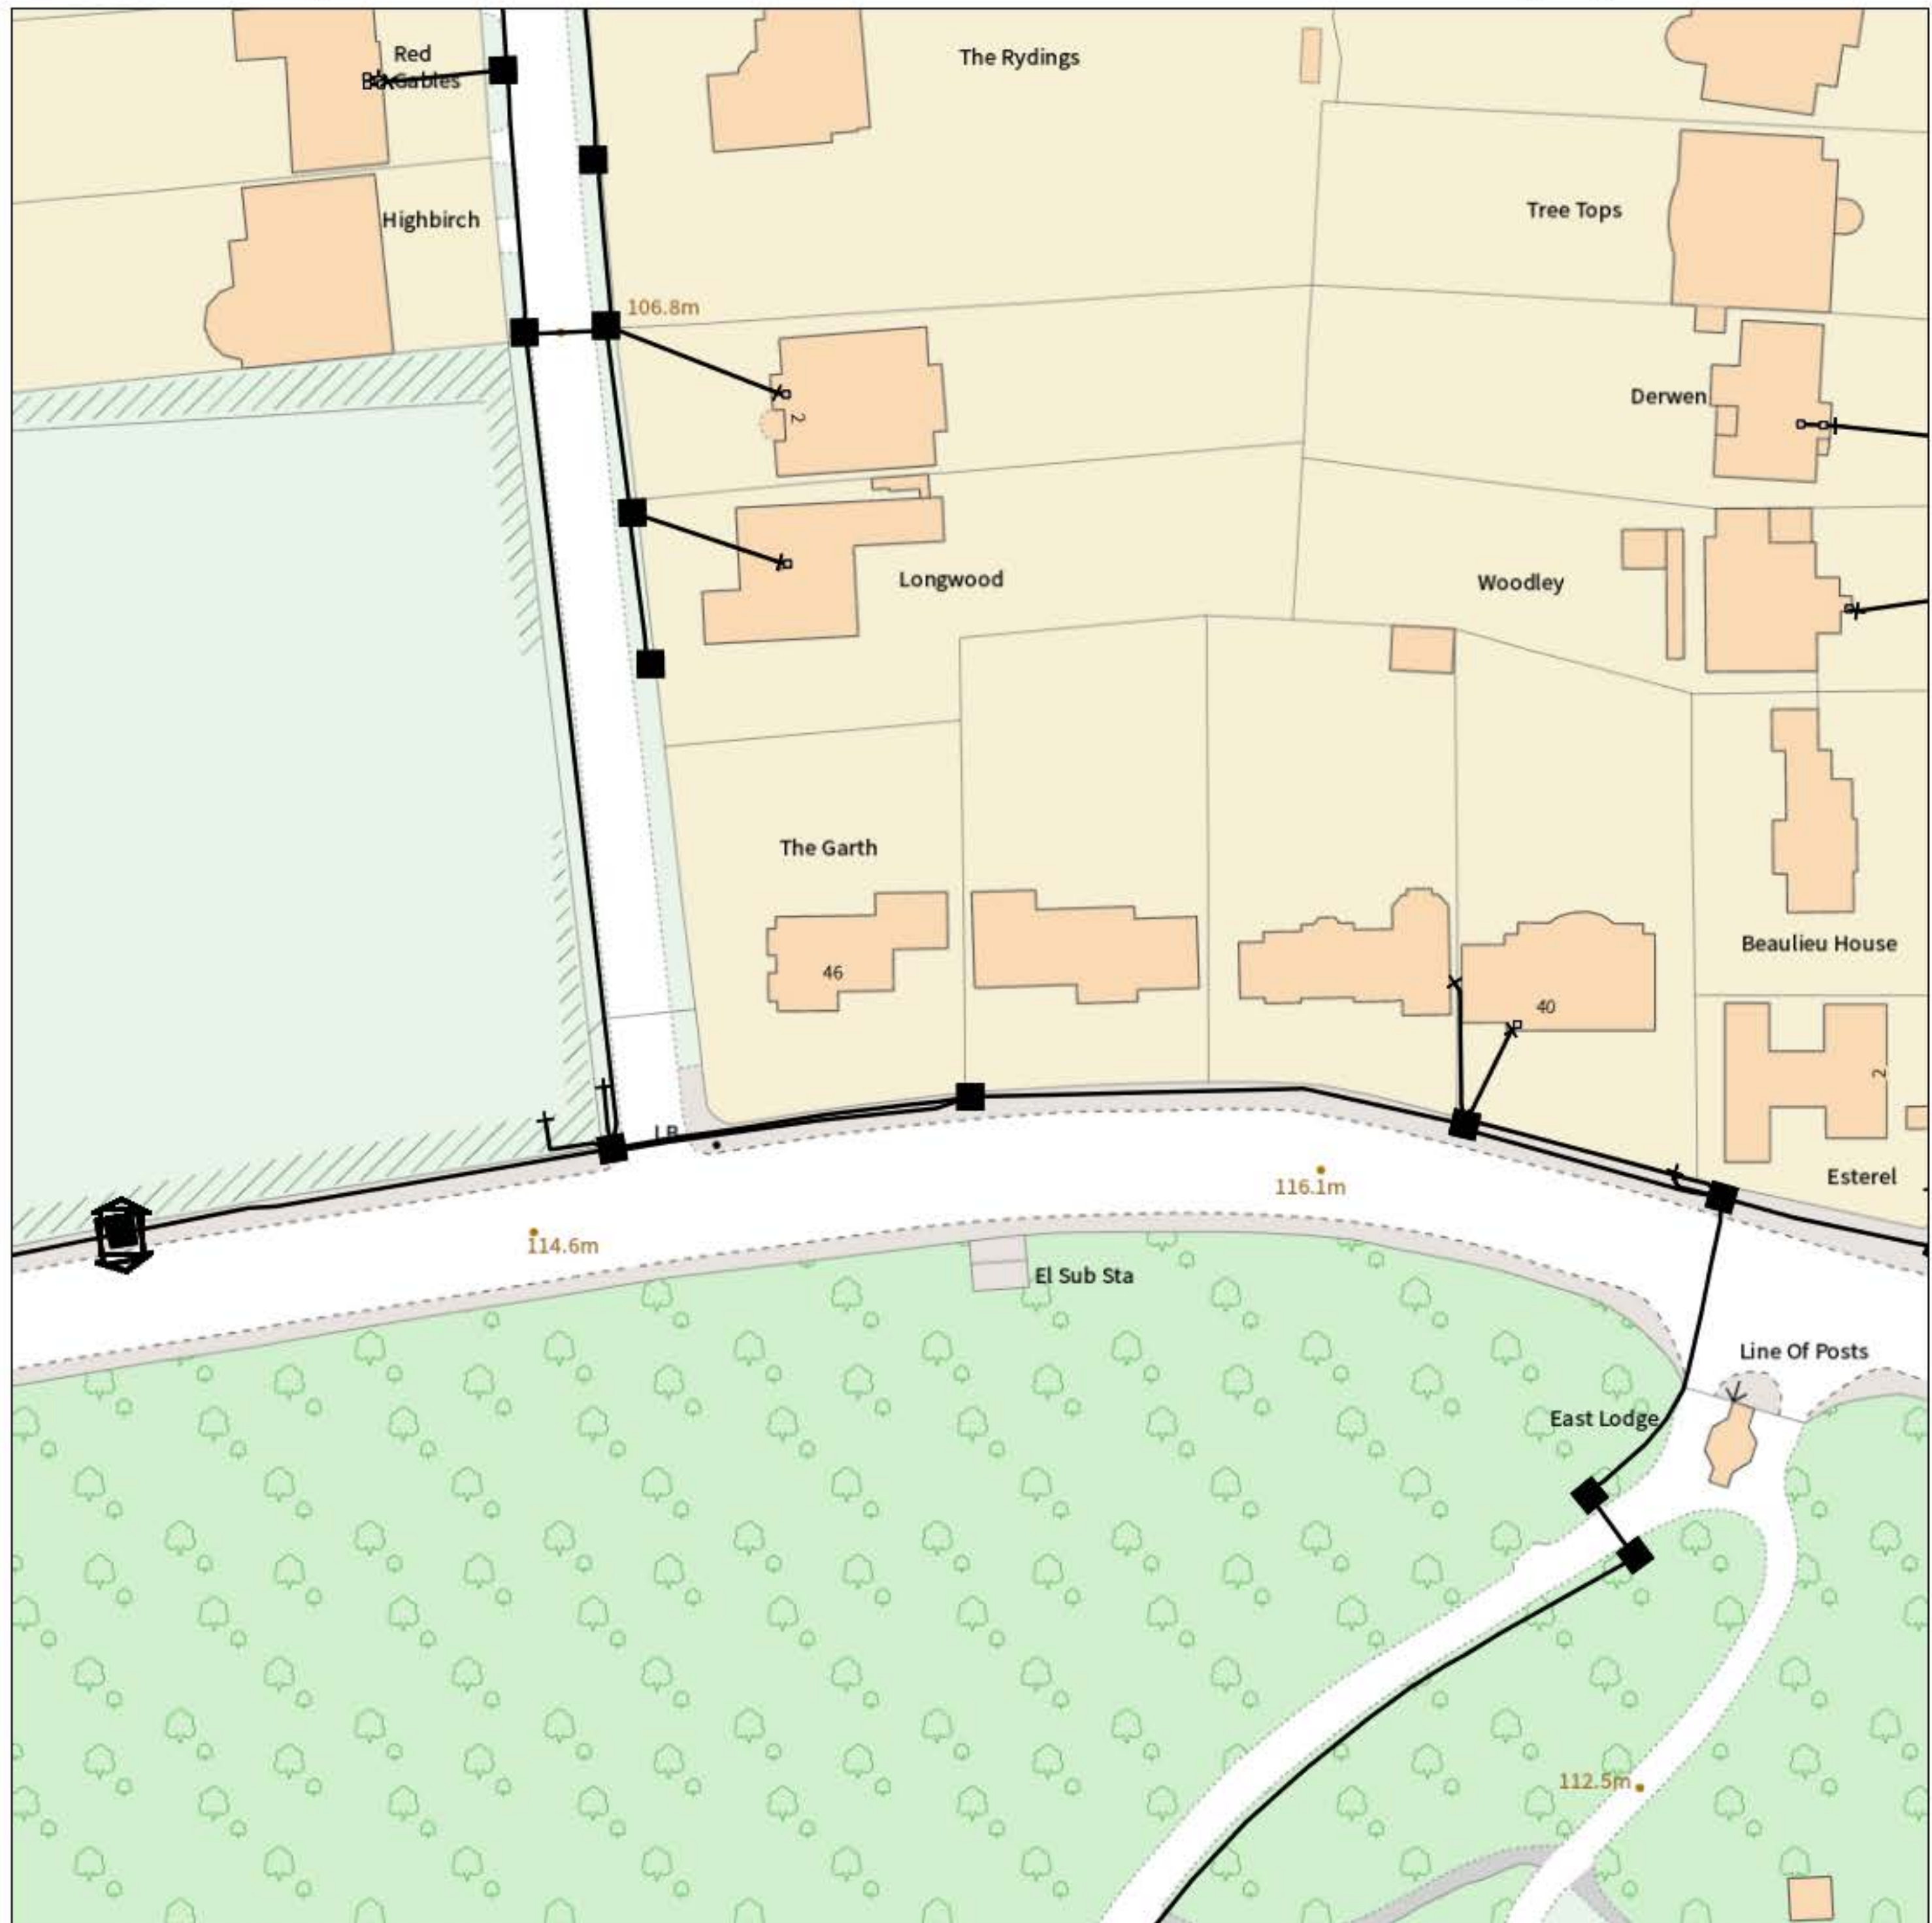

## IMPORTANT WARNING

Information regarding the location of BT apparatus is given for your assistance and is intended for general guidance only. No guarantee is given of its accuracy. It should not be relied upon in the event of excavations or other works being made near to BT apparatus which may exist at various depths and may deviate from the marked route.



**openreach**

### CLICK BEFORE YOU DIG

FOR PROFESSIONAL FREE ON SITE ASSISTANCE PRIOR TO COMMENCEMENT OF EXCAVATION WORKS INCLUDING LOCATE AND MARKING SERVICE

email [cbyd@openreach.co.uk](mailto:cbyd@openreach.co.uk)

ADVANCE NOTICE REQUIRED  
(Office hours: Monday - Friday 08.00 to 17.00)  
[www.openreach.co.uk/cbyd](http://www.openreach.co.uk/cbyd)

### Accidents happen

If you do damage any Openreach equipment please let us know by calling 0800 023 2023 (opt 1 + opt 1) and we can get it fixed ASAP

## KEY TO BT SYMBOLS

| KEY TO BT SYMBOLS |                |             | Change Of State   | + | Hatchings |  |
|-------------------|----------------|-------------|---|---|-----------|--|
|                   | <i>Planned</i> | <i>Live</i> | Split Coupling   | × | Built     |  |
| PCP               |                |             | Duct Tee   | ▲ | Planned   |  |
| Pole              |                |             | Building   |   | Inferred  |  |
| Box               |                |             | Kiosk   |   | Duct      |  |
| Manhole           |                |             | <p>Other proposed plant is shown using dashed lines.<br/>BT Symbols not listed above may be disregarded.<br/>Existing BT Plant may not be recorded.<br/>Information valid at time of preparation. Maps are only valid for 90 days after the date of publication.</p> |   |           |  |
| Cabinet           |                |             |   |   |           |  |

|             | <i>Pending Add</i> | <i>In Place</i> | <i>Pending Remove</i> | <i>Not In Use</i> |
|-------------|--------------------|-----------------|-----------------------|-------------------|
| Power Cable |                    |                 |                       |                   |
| Power Duct  |                    |                 |                       | N/A               |

BT Ref : RBM04121T

Map Reference : (centre) TQ2709287636


Easting/Northing : (centre) 527092,187636

Issued : 16/06/2021 16:12:36

Reproduced from the Ordnance Survey map by BT  
by permission of Ordnance Survey on behalf of the  
Controller of Her Majesty's Stationary Office  
(C) Crown Copyright British Telecommunications plc 100028040

**WARNING: IF PLANNED WORKS FALL INSIDE HATCHED AREA IT IS ESSENTIAL BEFORE PROCEEDING THAT YOU CONTACT THE NATIONAL NOTICE HANDLING CENTRE. PLEASE SEND E-MAIL TO: [nnhc@openreach.co.uk](mailto:nnhc@openreach.co.uk)**

# Maps by email Plant Information Reply

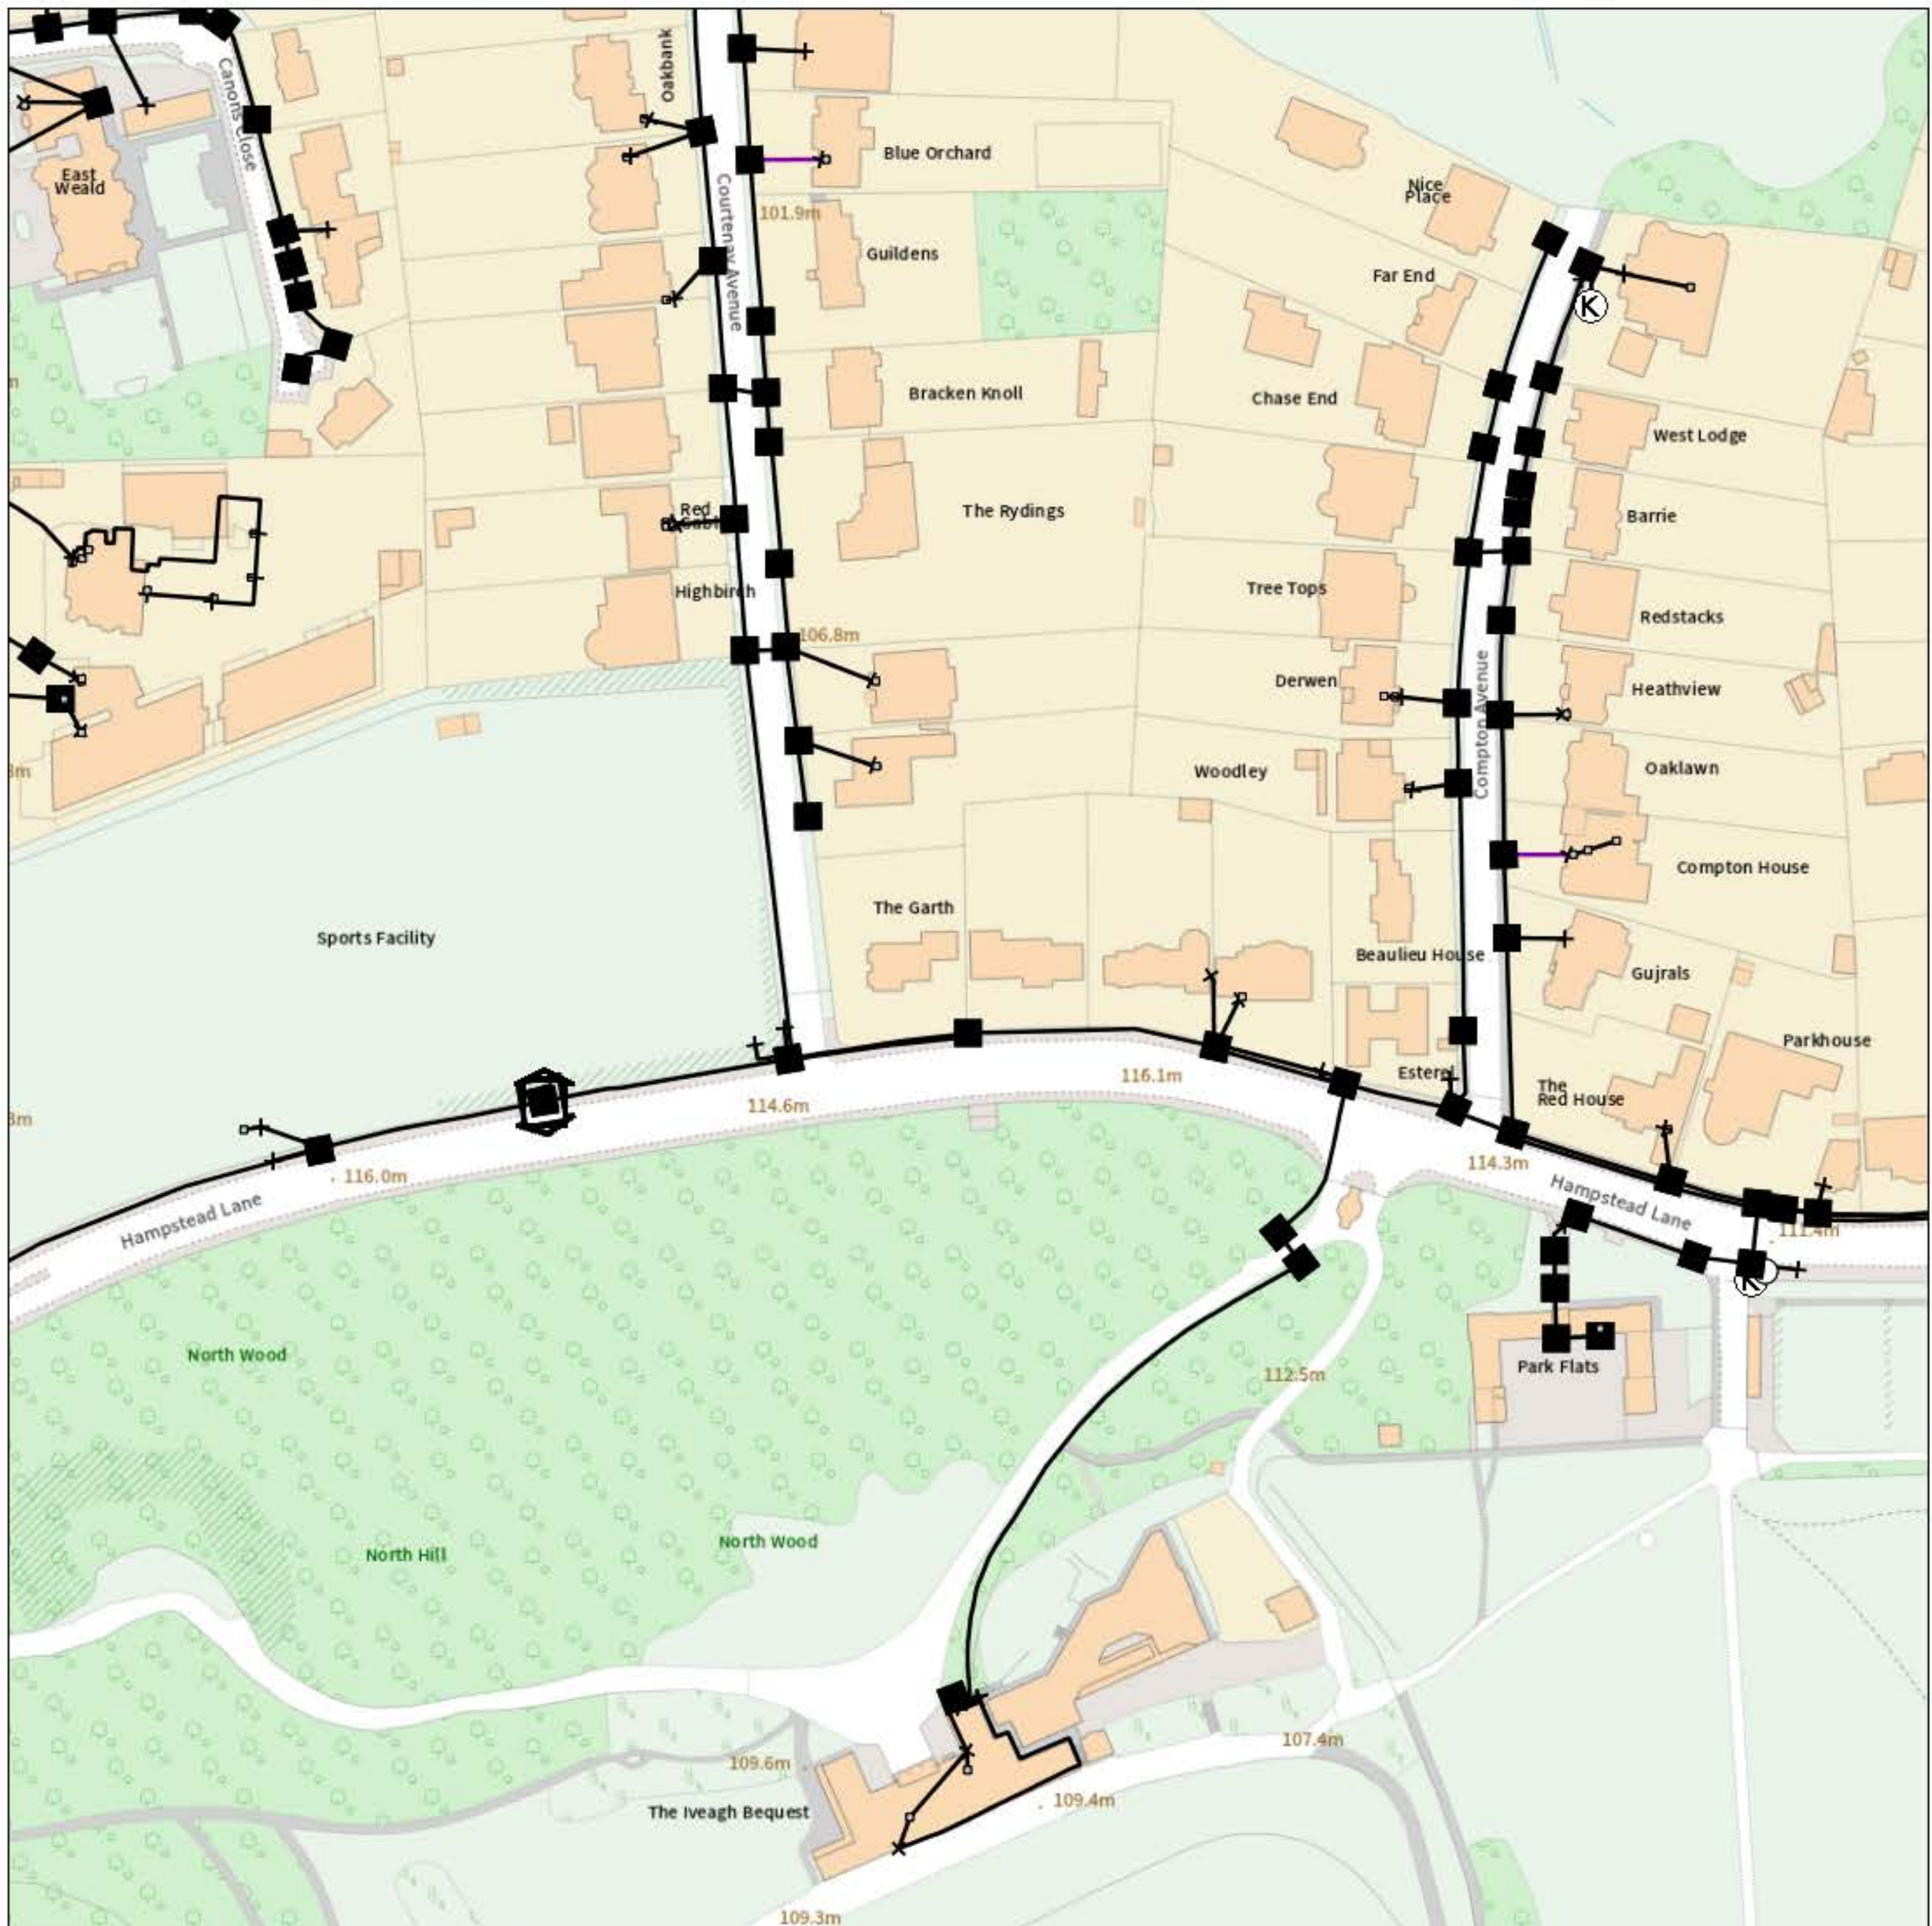

## IMPORTANT WARNING

Information regarding the location of BT apparatus is given for your assistance and is intended for general guidance only. No guarantee is given of its accuracy. It should not be relied upon in the event of excavations or other works being made near to BT apparatus which may exist at various depths and may deviate from the marked route.



**openreach**

### CLICK BEFORE YOU DIG

FOR PROFESSIONAL FREE ON SITE ASSISTANCE PRIOR TO COMMENCEMENT OF EXCAVATION WORKS INCLUDING LOCATE AND MARKING SERVICE

email [cbyd@openreach.co.uk](mailto:cbyd@openreach.co.uk)

ADVANCE NOTICE REQUIRED  
(Office hours: Monday - Friday 08.00 to 17.00)  
[www.openreach.co.uk/cbyd](http://www.openreach.co.uk/cbyd)

### Accidents happen

If you do damage any Openreach equipment please let us know by calling 0800 023 2023 (opt 1 + opt 1) and we can get it fixed ASAP

## KEY TO BT SYMBOLS

|             |                | Change Of State | +   | Hatchings      |            |
|-------------|----------------|-----------------|---|----------------|------------|
|             | <i>Planned</i> | <i>Live</i>     | ×   | Built          |            |
| PCP         |                |                 | ▲   | Planned        |            |
| Pole        |                |                 | ■   | Inferred       |            |
| Box         |                |                 | Ⓚ   | Duct           |            |
| Manhole     |                |                 | Other proposed plant is shown using dashed lines.<br>BT Symbols not listed above may be disregarded.<br>Existing BT Plant may not be recorded.<br>Information valid at time of preparation. Maps are only valid for 90 days after the date of publication. |                |            |
| Cabinet     |                |                 |   |                |            |
|             |                | Pending Add     | In Place   | Pending Remove | Not In Use |
| Power Cable |                |                 |   |                |            |
| Power Duct  |                |                 |   |                | N/A        |

BT Ref : NZQ04127F

Map Reference : (centre) TQ2709287636

Easting/Northing : (centre) 527092,187636

Issued : 16/06/2021 16:12:25

Reproduced from the Ordnance Survey map by BT  
by permission of Ordnance Survey on behalf of the  
Controller of Her Majesty's Stationary Office  
(C) Crown Copyright British Telecommunications plc 100028040

**WARNING: IF PLANNED WORKS FALL INSIDE HATCHED AREA IT IS ESSENTIAL BEFORE PROCEEDING THAT YOU CONTACT THE NATIONAL NOTICE HANDLING CENTRE. PLEASE SEND E-MAIL TO: [nnhc@openreach.co.uk](mailto:nnhc@openreach.co.uk)**