


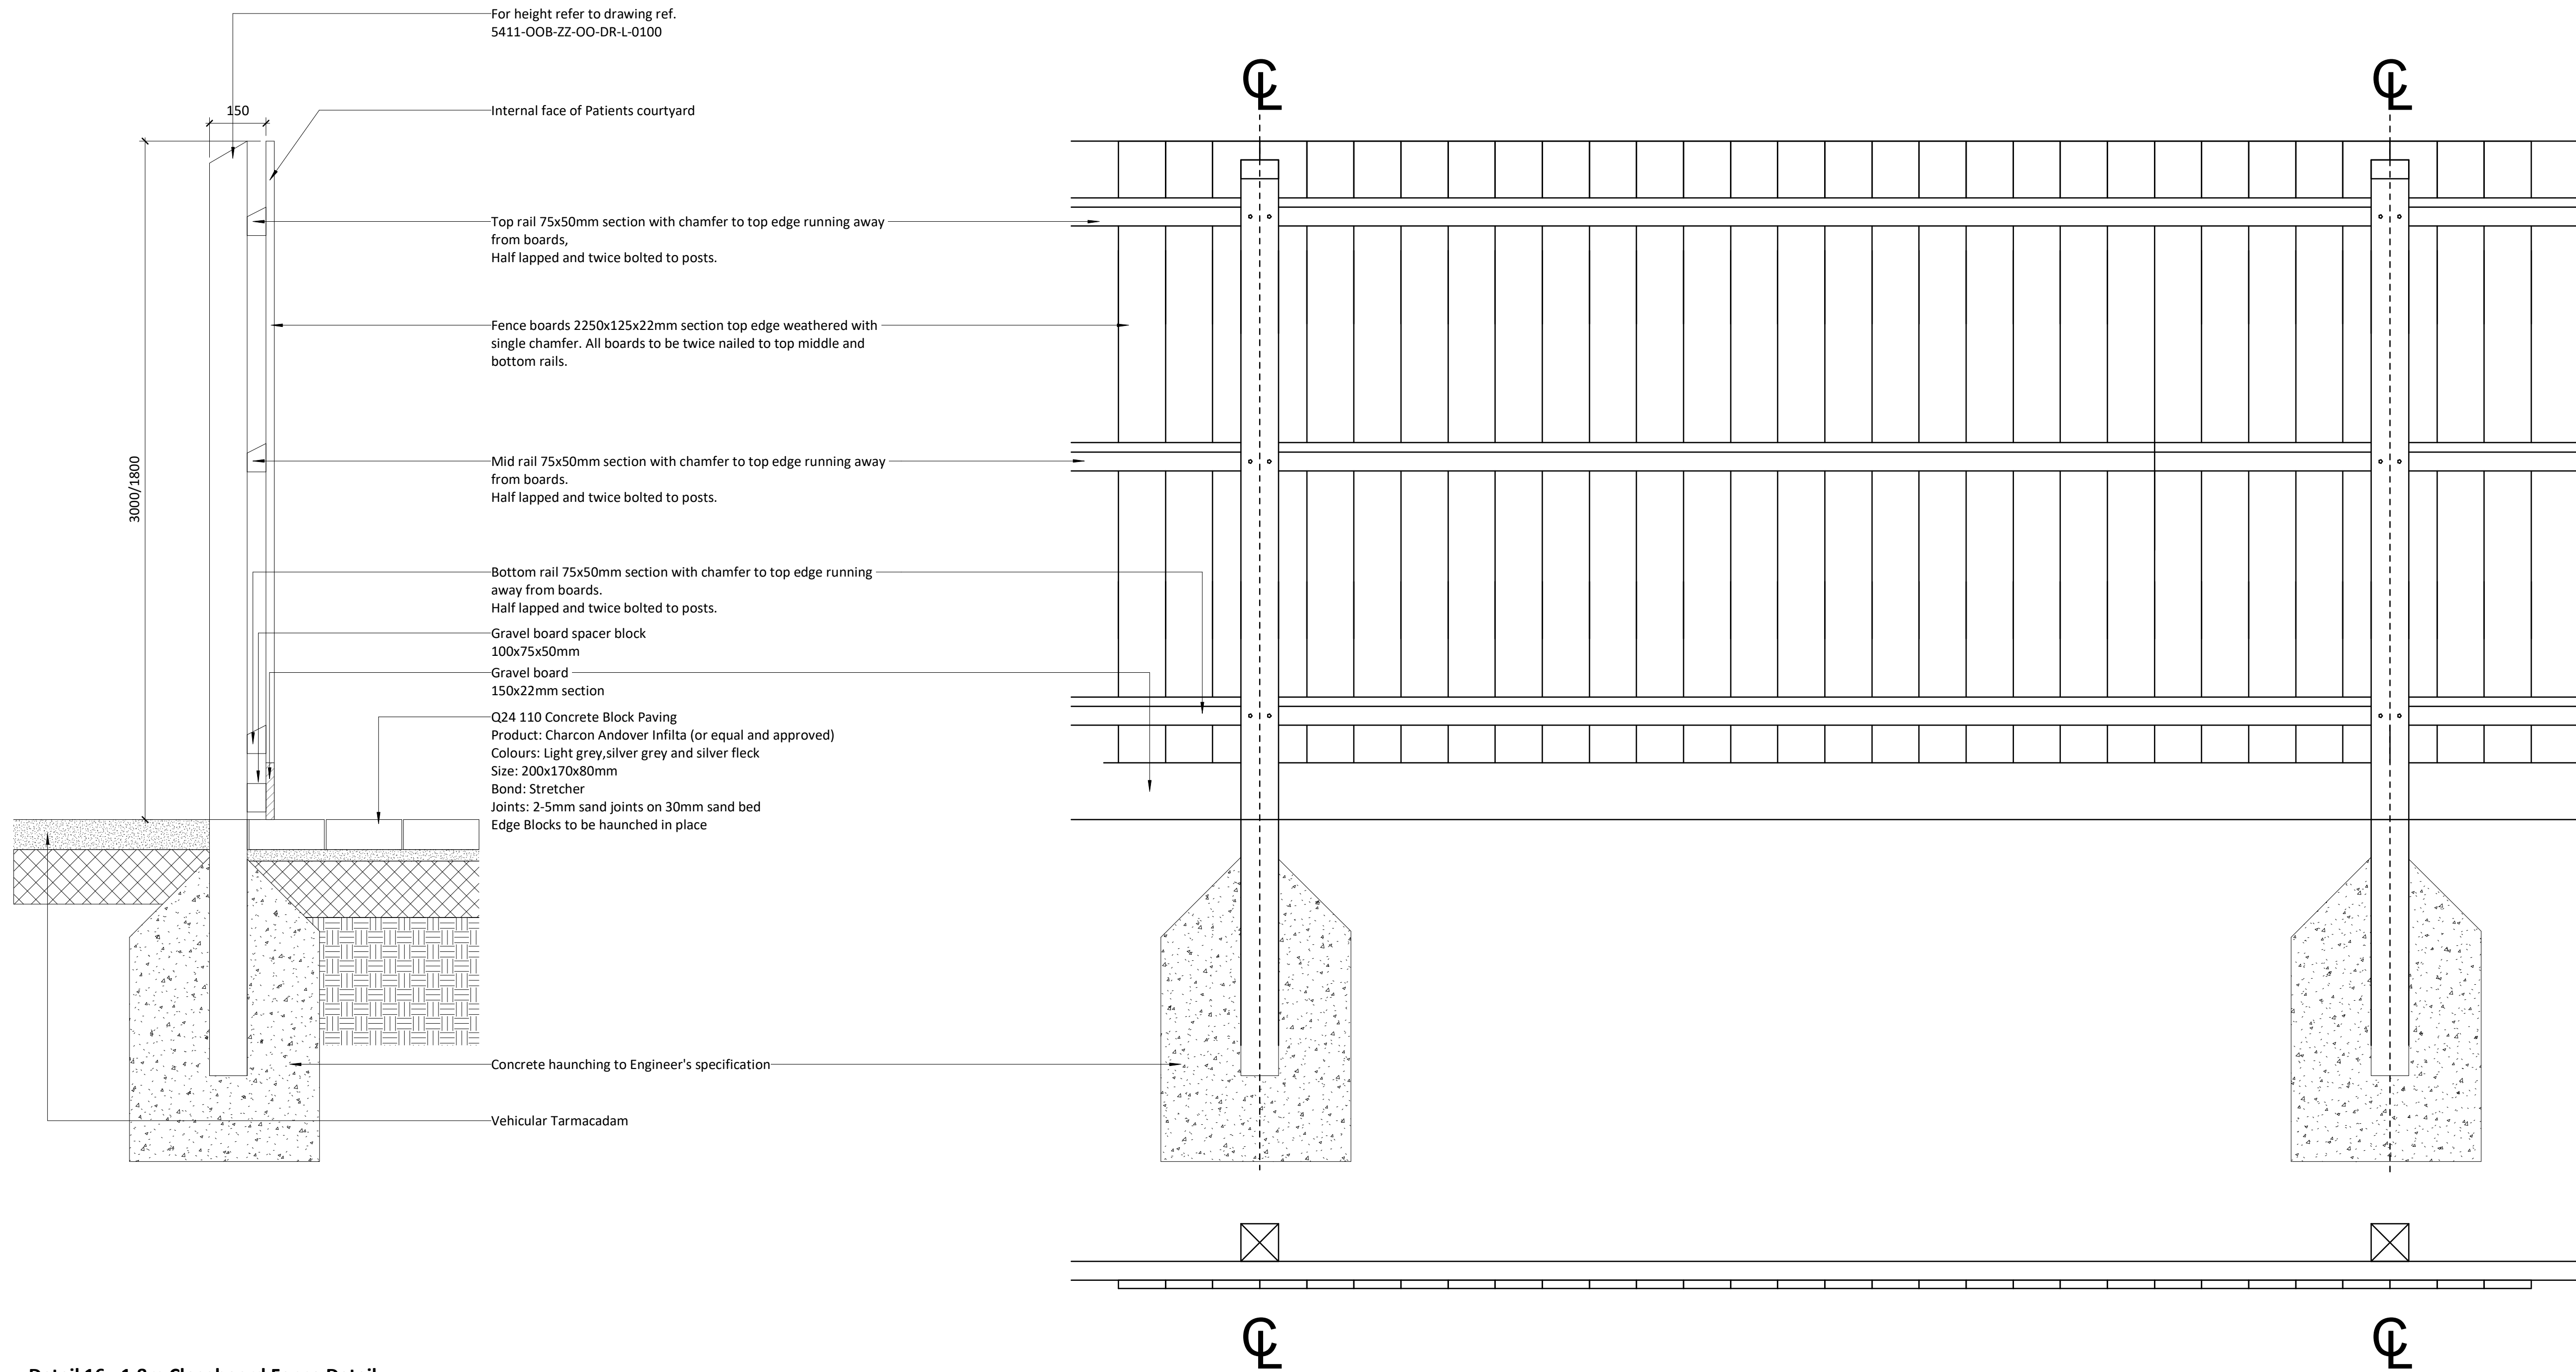

Detail 16 - 1.8m Closeboard Fence Detail
1 : 10