



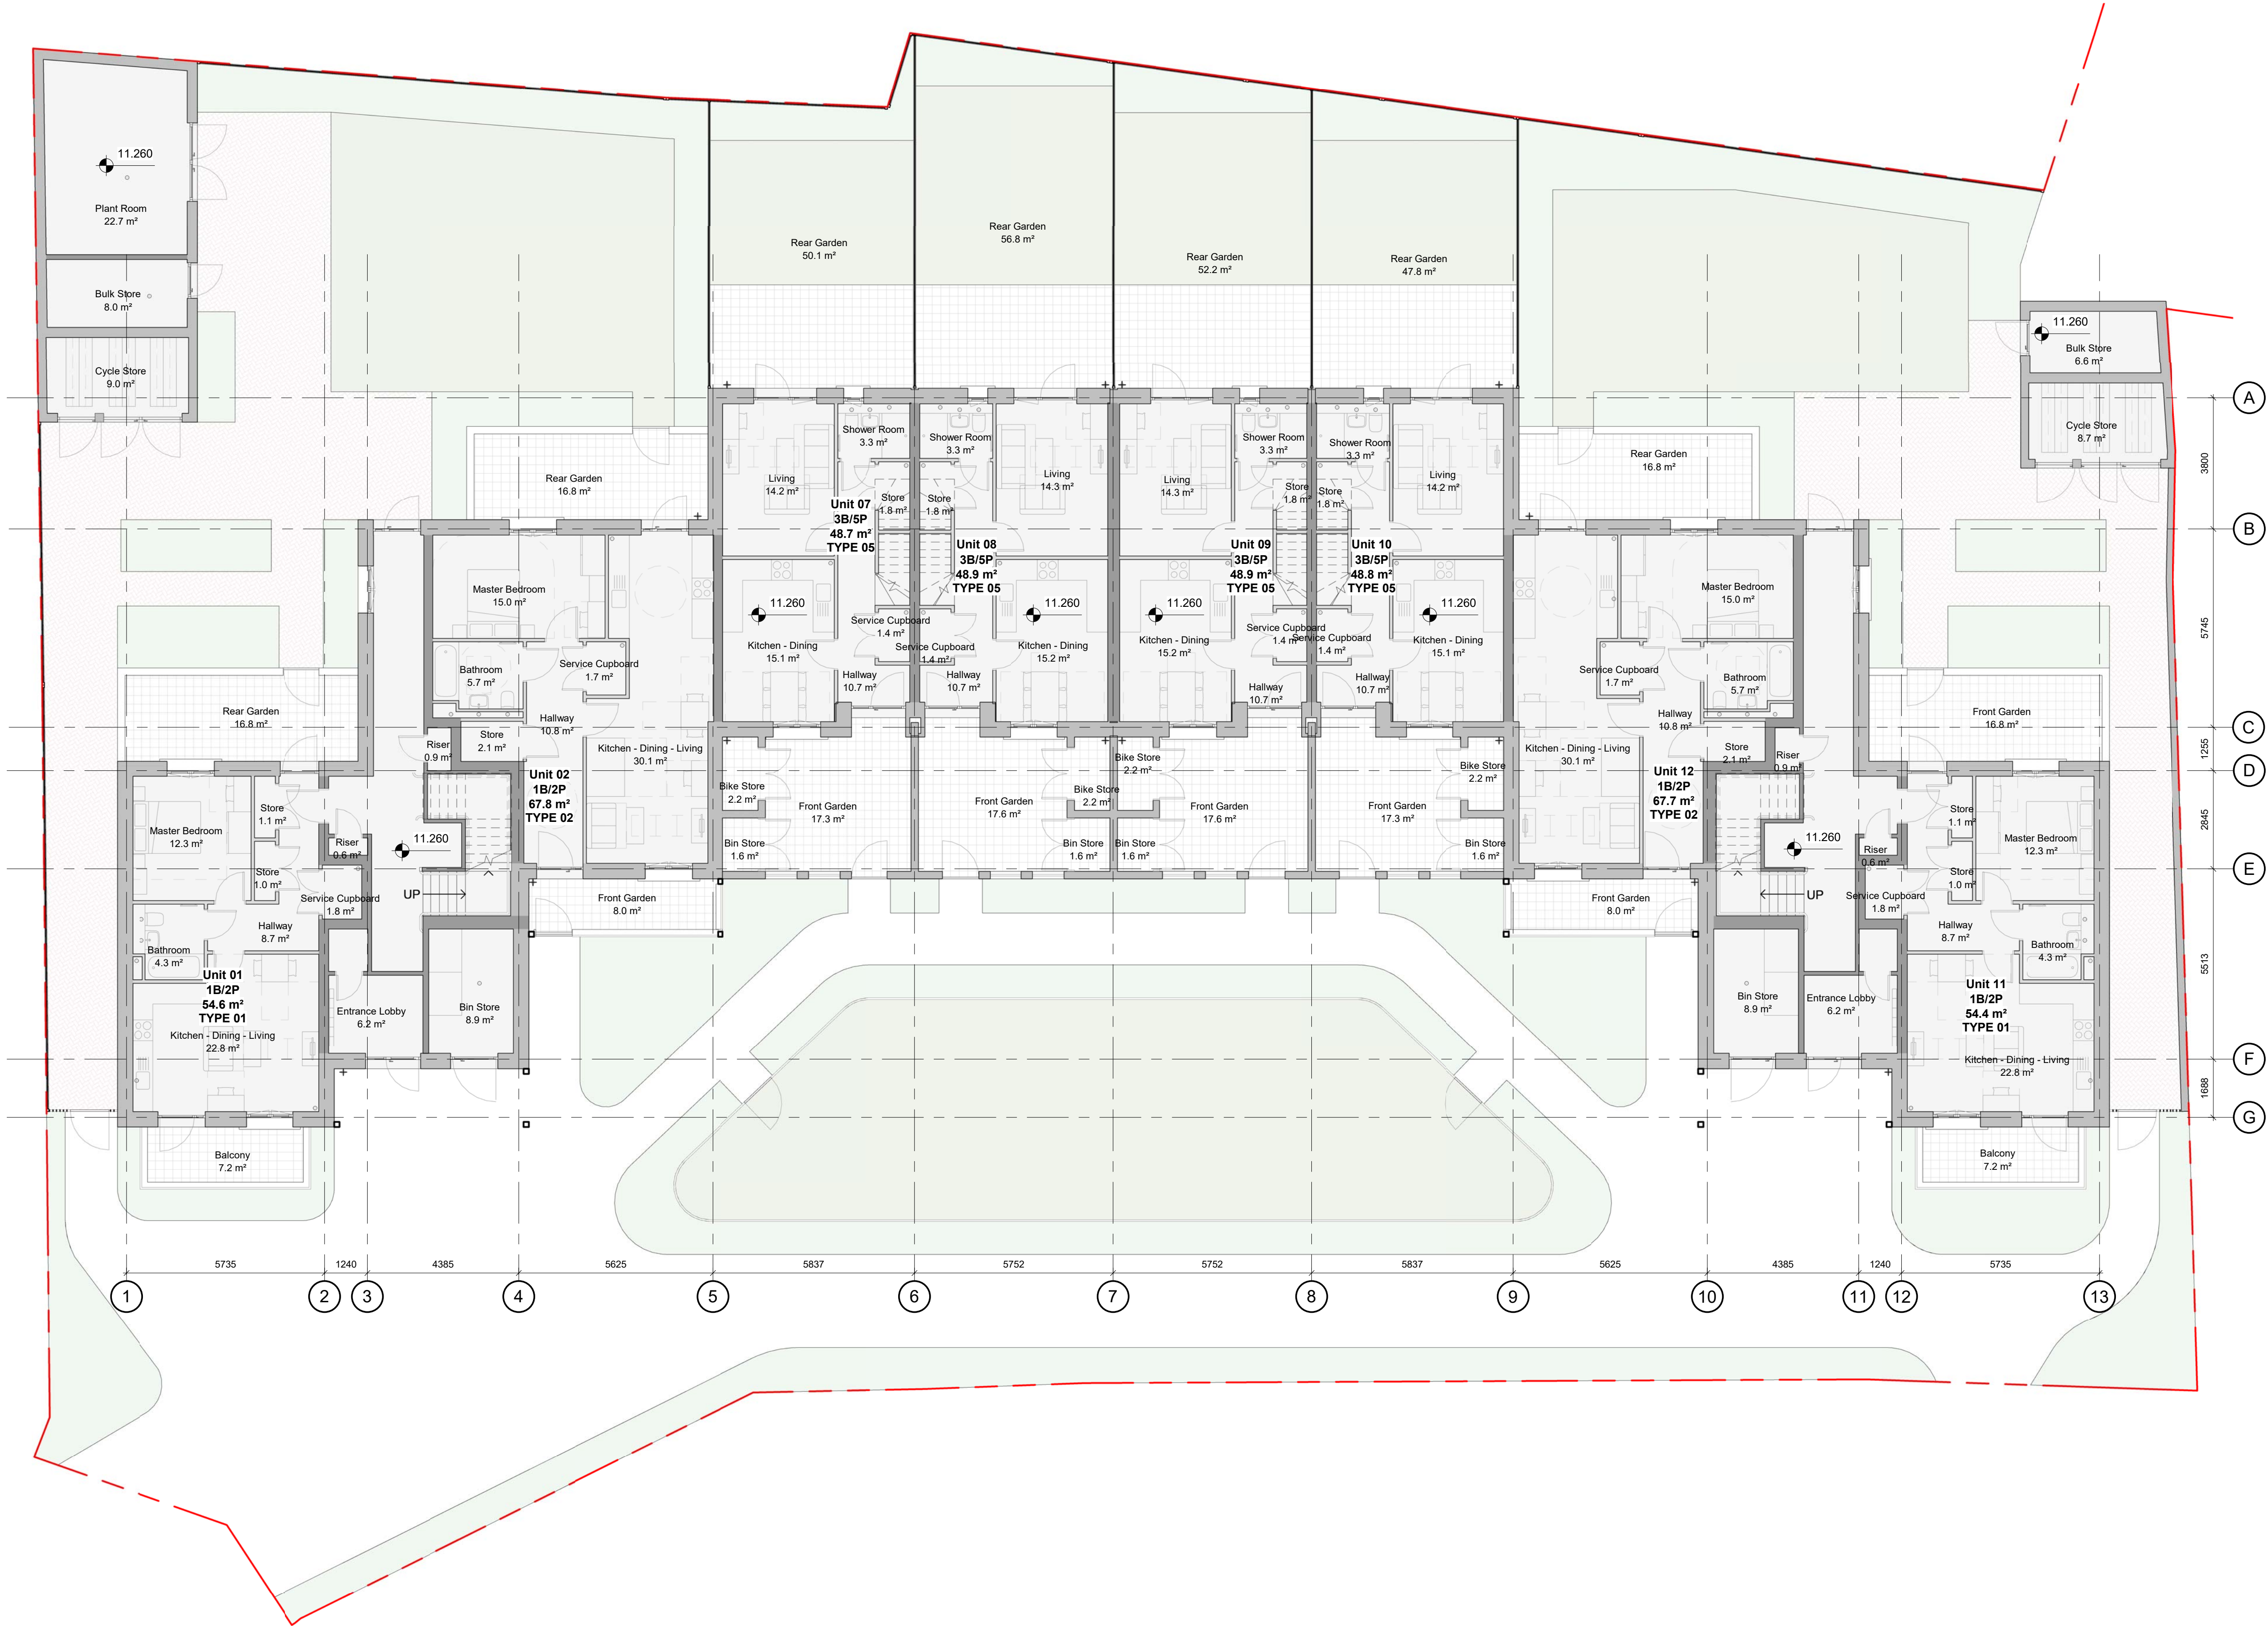

Copyright reserved

All dimensions to be checked on site before work commences.
Figured dimensions to be taken in preference to scaled dimensions.
If in doubt please ask.

KEY PLAN

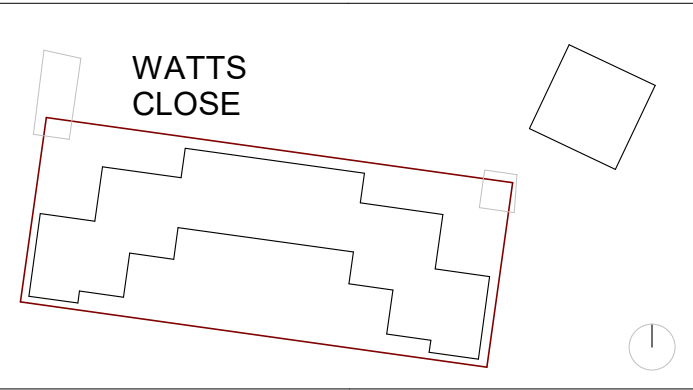

P5	Revised as requested	21/09/22
P4	General update / First issue	15/09/22
P3	General update	13/09/22
P2	General update	07/09/22
P1	First Issue	23/08/22

Revision	Description	Date
----------	-------------	------

STATUS

Preliminary

PROJECT

Watts Close

DRAWING

Watts Close Proposed GF GA Plan

DRAWN BY	CHECKED BY	DATE
RC	CB	August'22
SCALE (@ A1)	PROJECT NUMBER	REV
1 : 100	22015	P5
DRAWING NUMBER	WAT - DAR - WC - 00 - DR - A - 0110	REV
Project Identifier	Originator	Zone
Level	Type	Discipline
Number	Revision	



www.deltaarchitects.co.uk

Delta Architects
1 Batemans Row
London
EC2A 3HH

T 020 7613 5702