


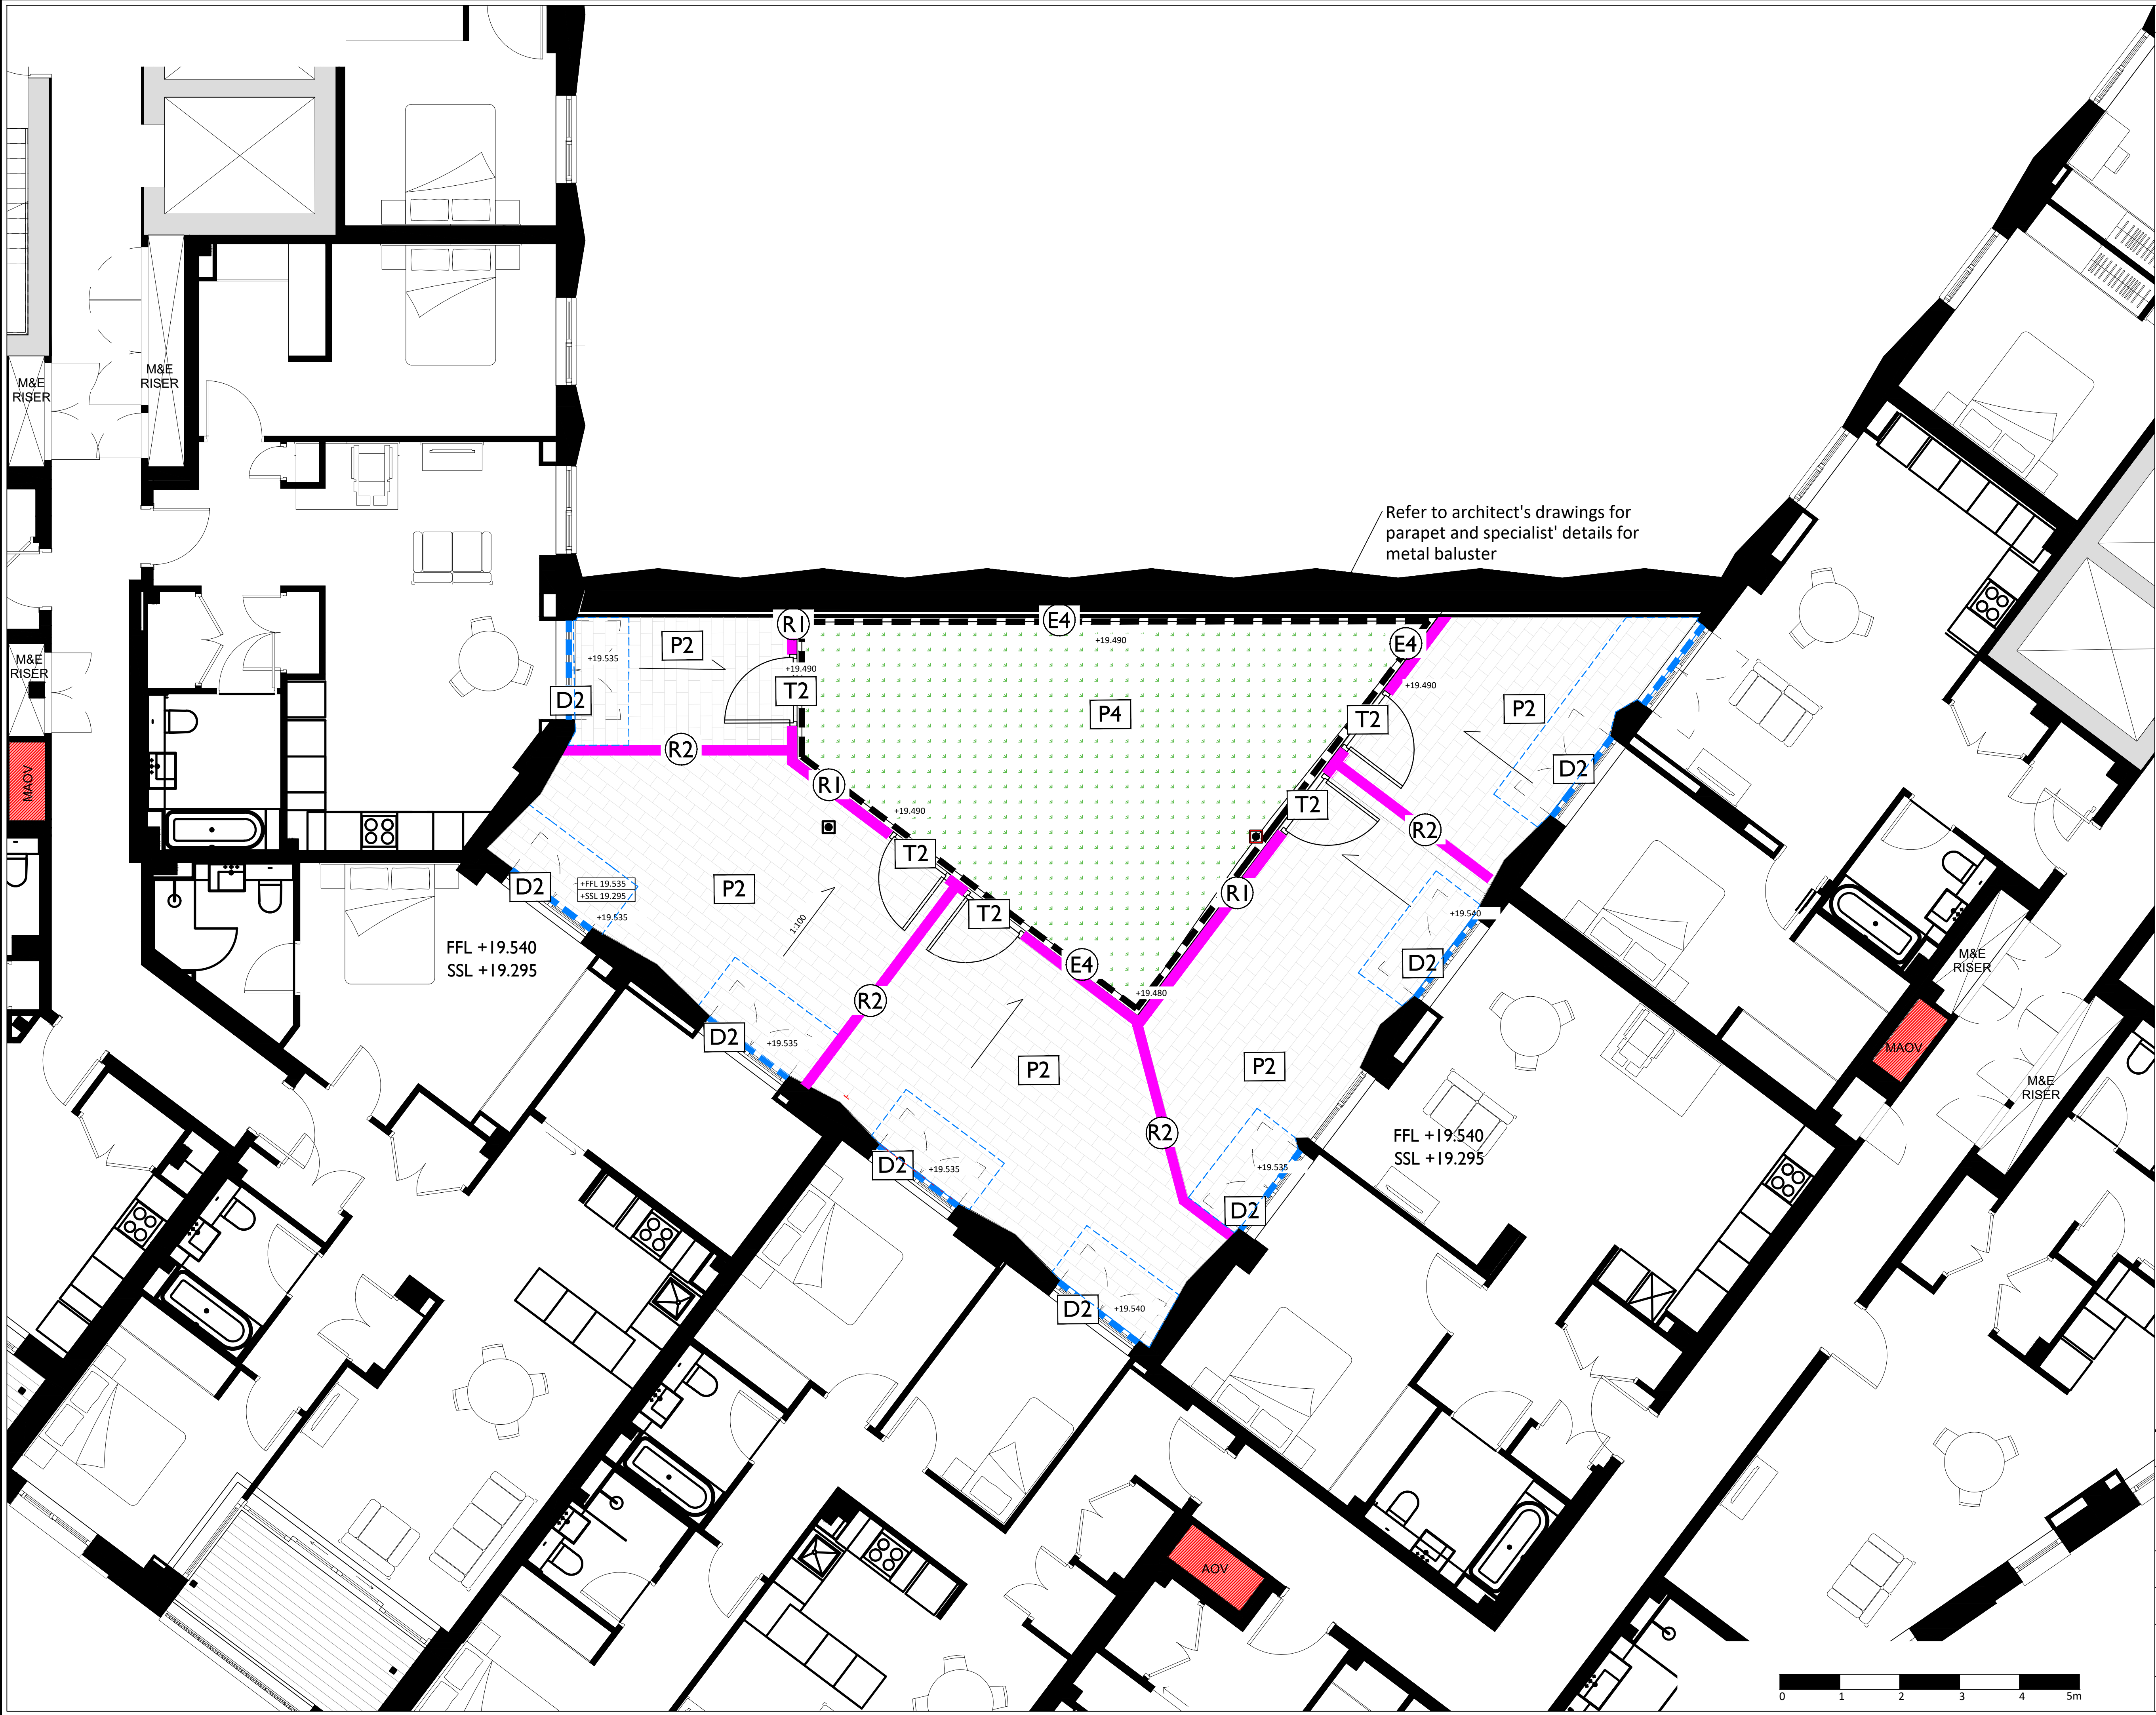

APAL FILE REFERENCE
TH-ARE-01-001-L-002882-90-1021

Notes
This drawing is subject to copyright.
Do not scale from this drawing.

Based on drawing by KDS Associates
Drawing number TH-ARE-01-001-A-3673-27-0800-C1

For the Legend refer to drawing
TH-ARE-01-001-L-002882-90-0701

For sections see drawings:
TH-ARE-01-001-L-002882-90-0522
TH-ARE-01-001-L-002882-90-0203

North

CI	Issued for Construction	10/05/22	LM	VF
E	Edging updated from E3 to E4	26/04/22	LM	VF
D	Privacy screens and gates labels amended	21/04/22	LM	VF
C	Updated to the latest layout	20/04/22	LM	VF
B	Fence type revised	09/03/22	MI	VF
A	Astroturf added and timber fences amended	12/02/20	SS	VWD
Rev	Description	Date	Drawn	Checked

Drawing Status
CONSTRUCTION

Allen Pyke

69A Lensfield Road,
Cambridge, CB2 1EN
T 01223 350855
www.allenpyke.co.uk
CAMBRIDGE • KINGSTON UPON THAMES
A registered practice of the Landscape Institute

Client: Galliford Try	Scale: 1:50@A1
Project: Ashley Road East	By/Chk: SS/WD
Drawing Title: Level 02 Landscape Layout Private Terrace	Date: 09/01/20
Drawing Number: TH-ARE-01-001-L-002882-90-1021	Revision: C1