
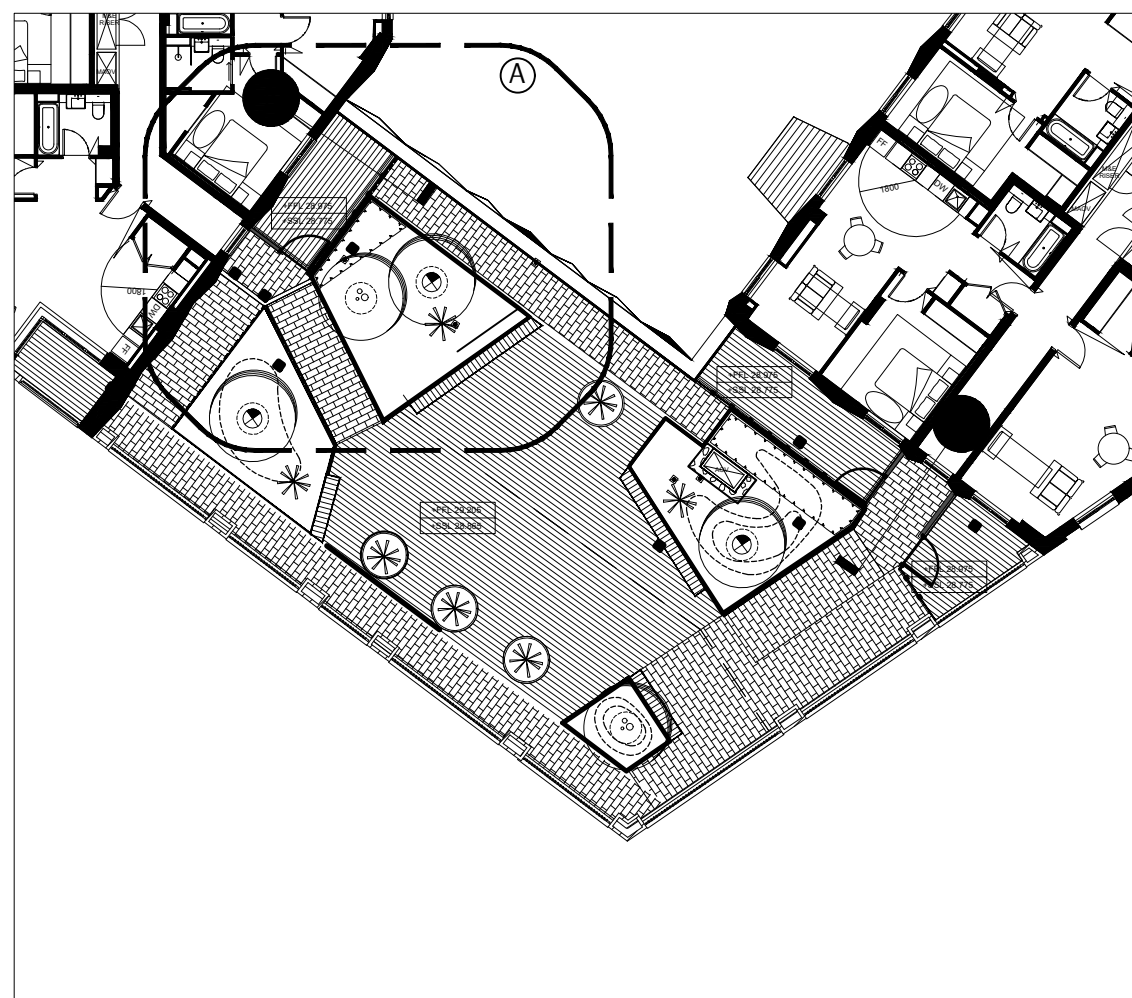


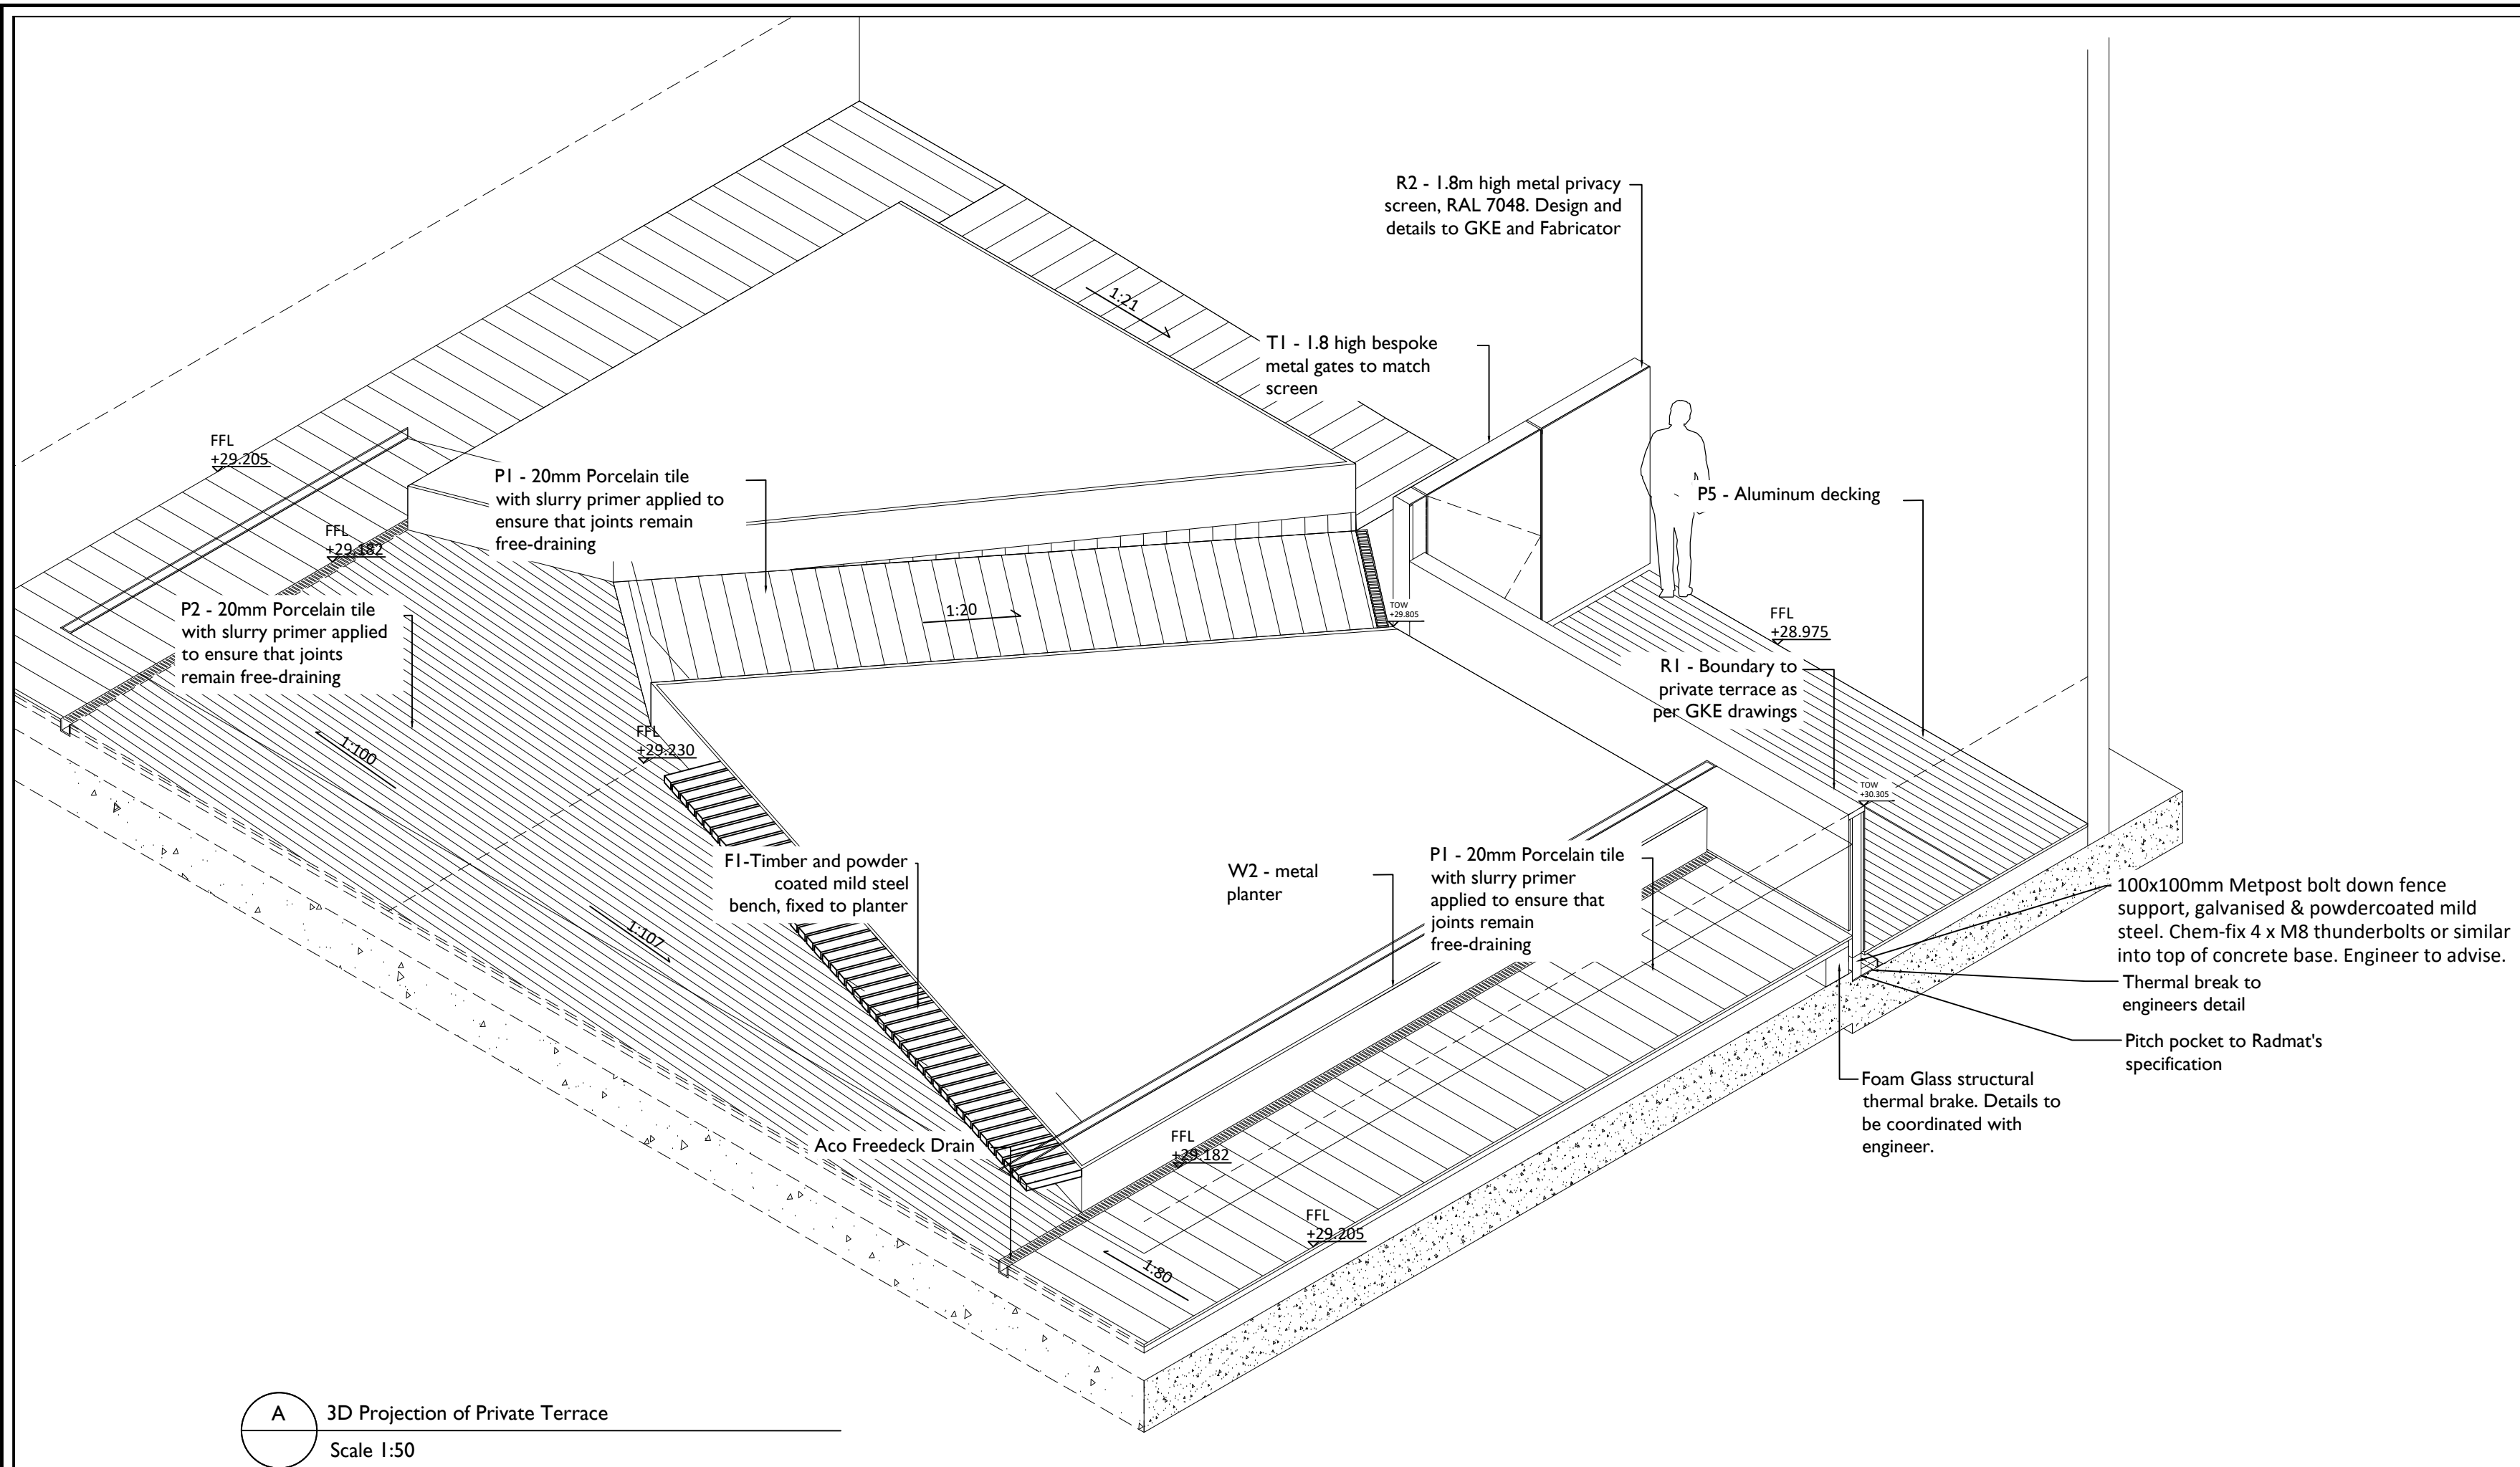

Section Location Plan - NTS
Level 05 - Amenity Terrace

APAL FILE REFERENCE
2882-S-05

Notes

This drawing is subject to copyright.
Do not scale from this drawing.

Based on drawing by KDS Associates
Drawing number TH-ARE-01-001-A-3673-20-0105

For the Legend refer to drawing:
TH-ARE-01-001-L-002882-90-0701



For the layout plan refer to drawing:
TH-ARE-01-001-L-002882-90-1051

Drawings and levels are design intent only and subject to further co-ordination with architect, structural and civil engineers, M&E.

Waterproofing and insulation are to be detailed by specialist.

Plinth dimensions to be coordinated by planter fabricator design engineer, to ensure stability of planter base.

Planter fabricator to ensure stability of planter base in relation drainage board and insulation.

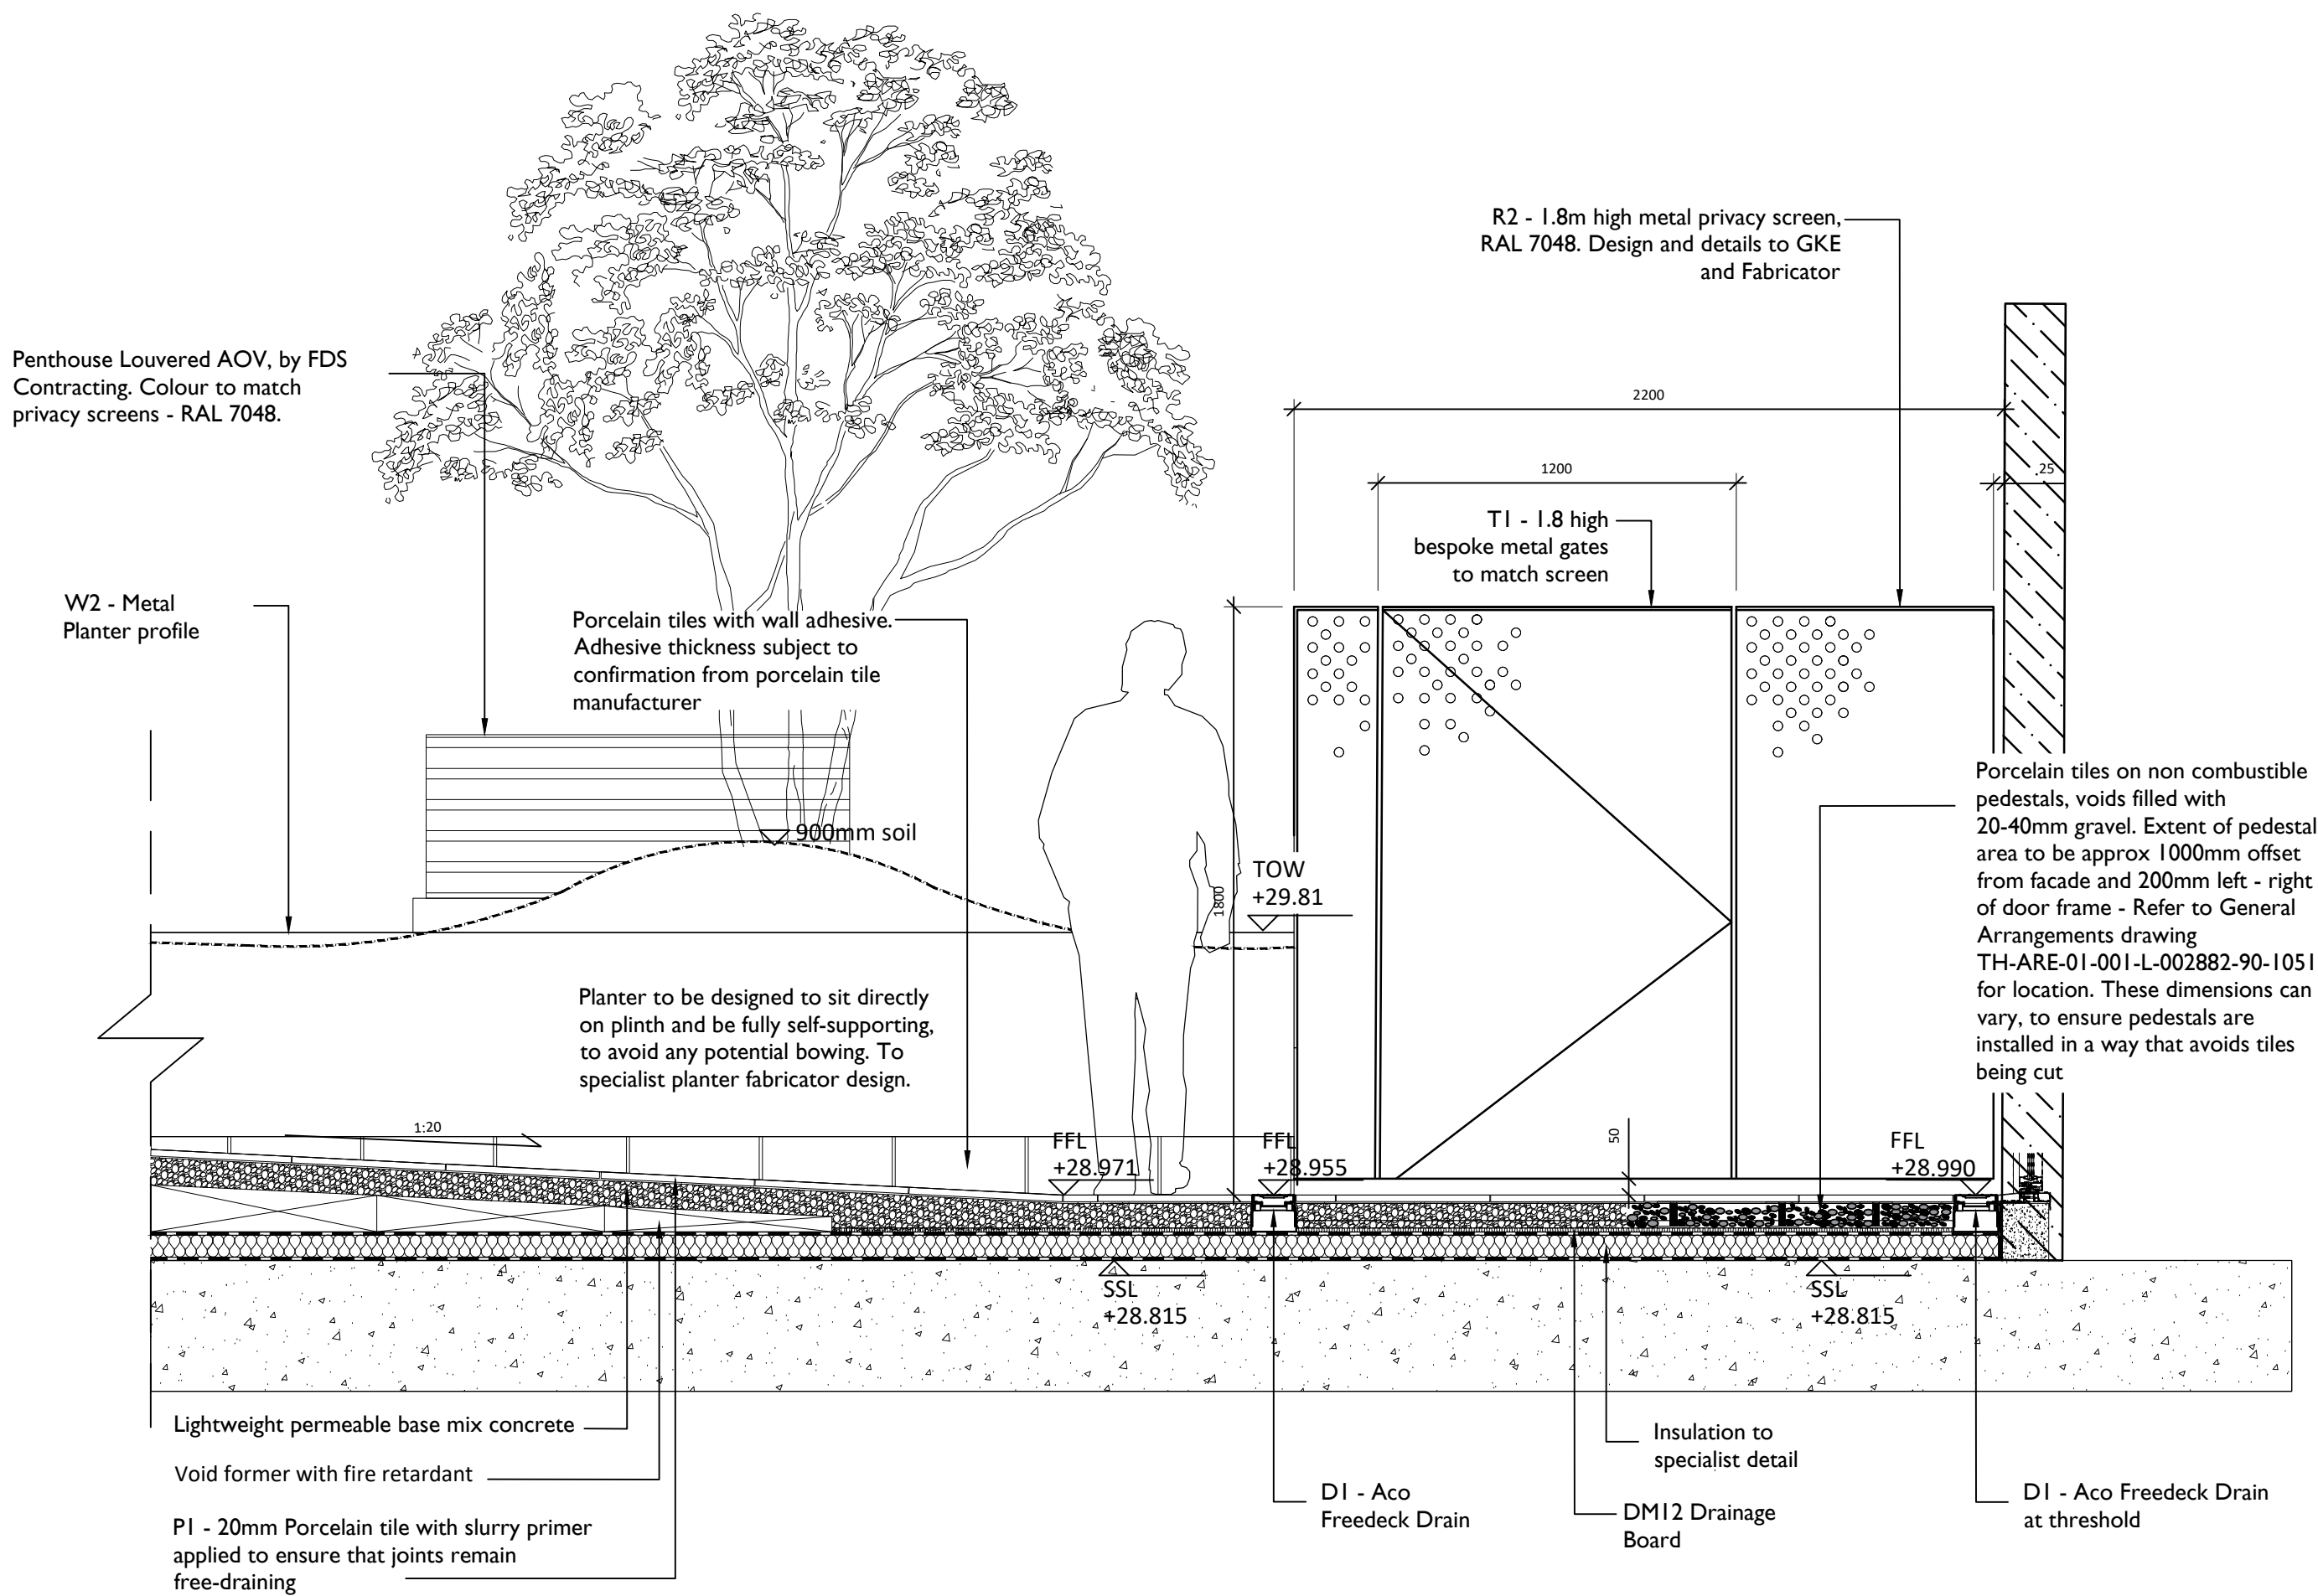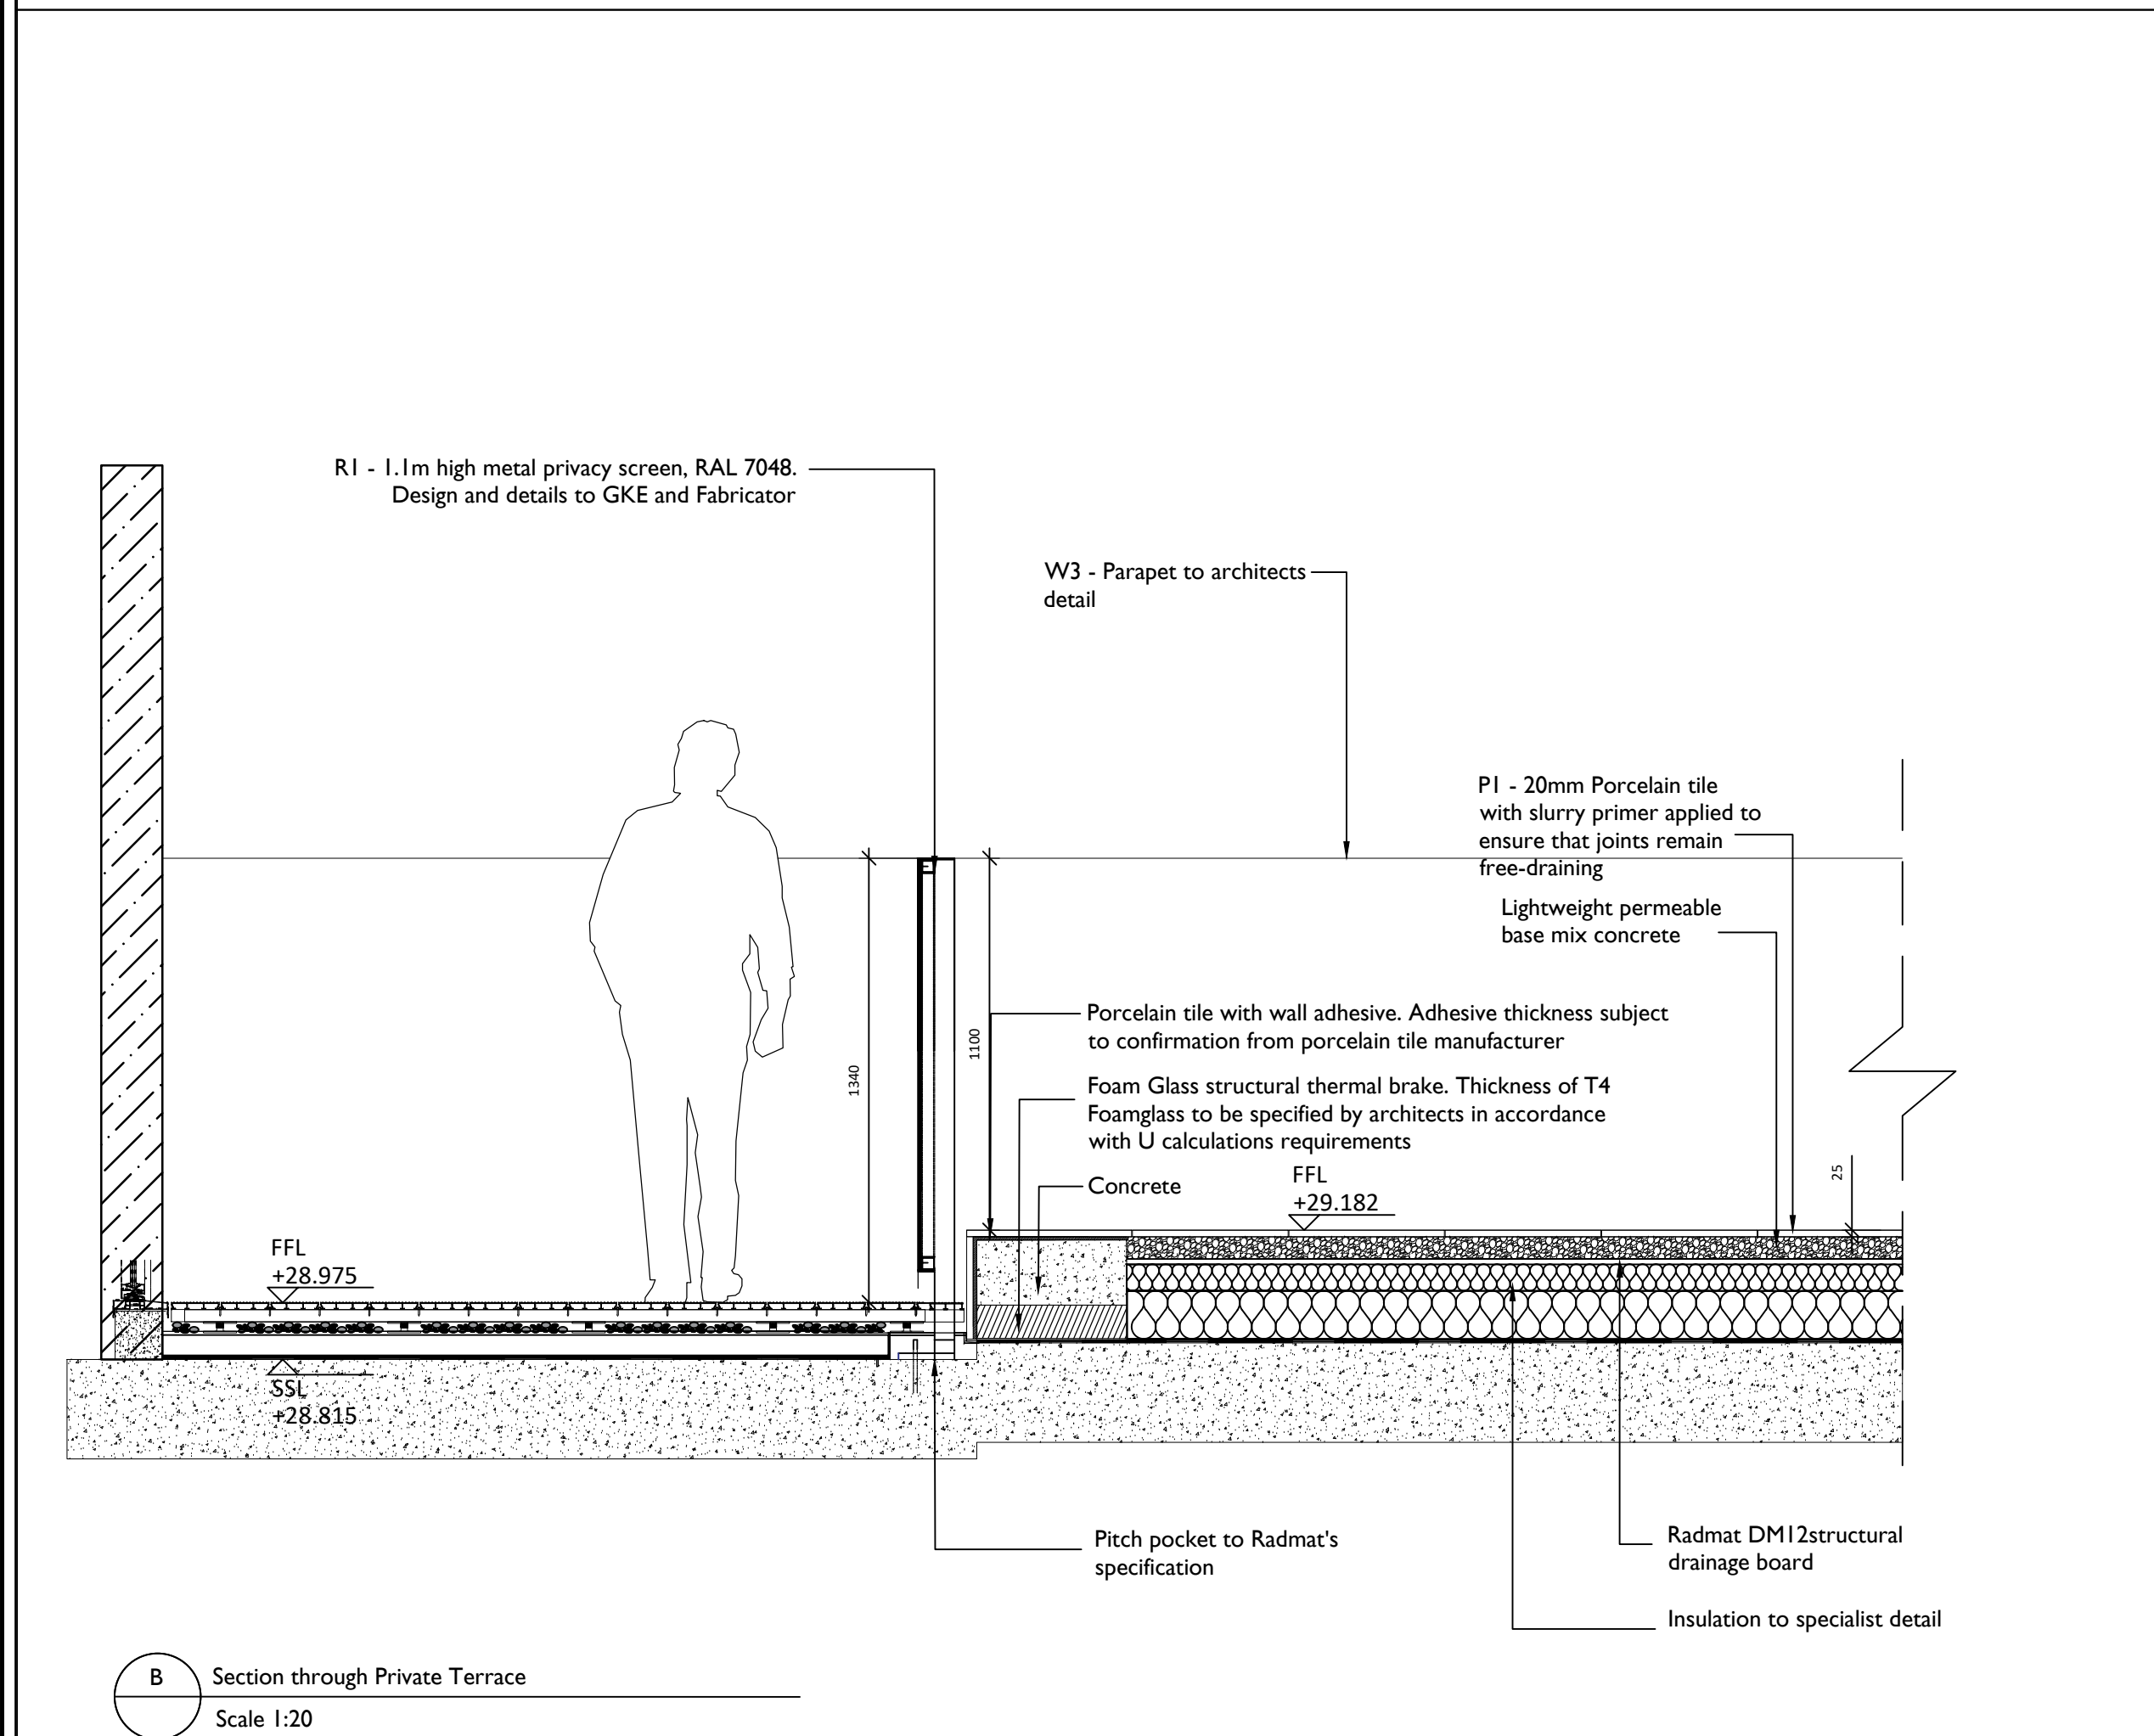

C1	Planters, permeable sub-base updated	11/05/22	LM	VF
D	Privacy screen detail amended	22/04/22	SS	LM
C	Levels updated to architects plans	10/02/22	MI	VF
B	Details updated with final FFL levels from Architect and to Radmat's latest information	20/01/2021	WD	
A	Viewpoint Upload	23/10/20	SS	WD
Rev	Description	Date	Drawn	Checked

Drawing Status		CONSTRUCTION	
Client		Scale	
Galliford Try		1:25@A1	
Project		By/Chk	
Ashley Road East		WD	
Drawing Title		Date	
Level 05 Details 1 of 2		06/05/2020	
Amenity Terrace			
Boundary Details to Private Terraces			
Drawing Number		Revision	
TH-ARE-01-001-L-002882-90-0551		C1	