

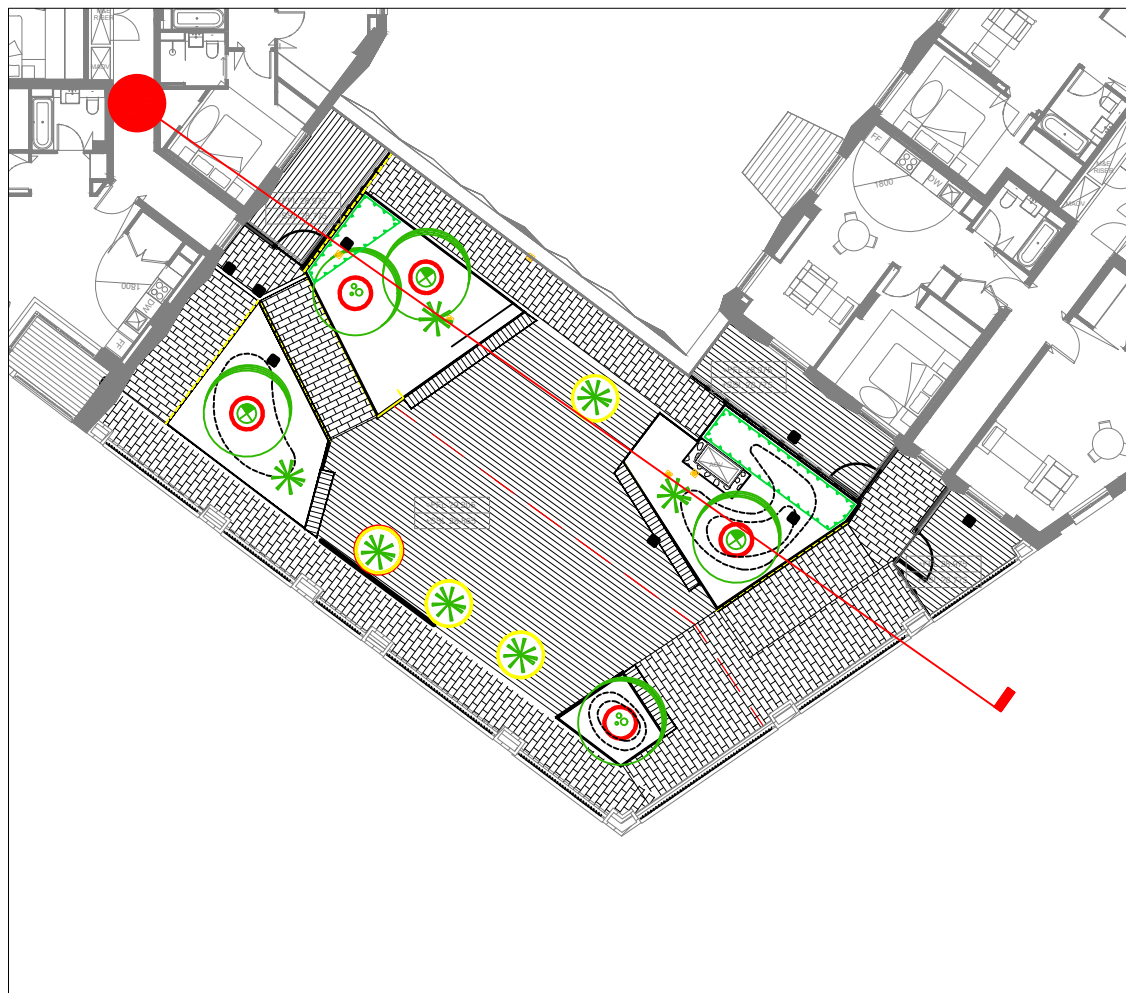


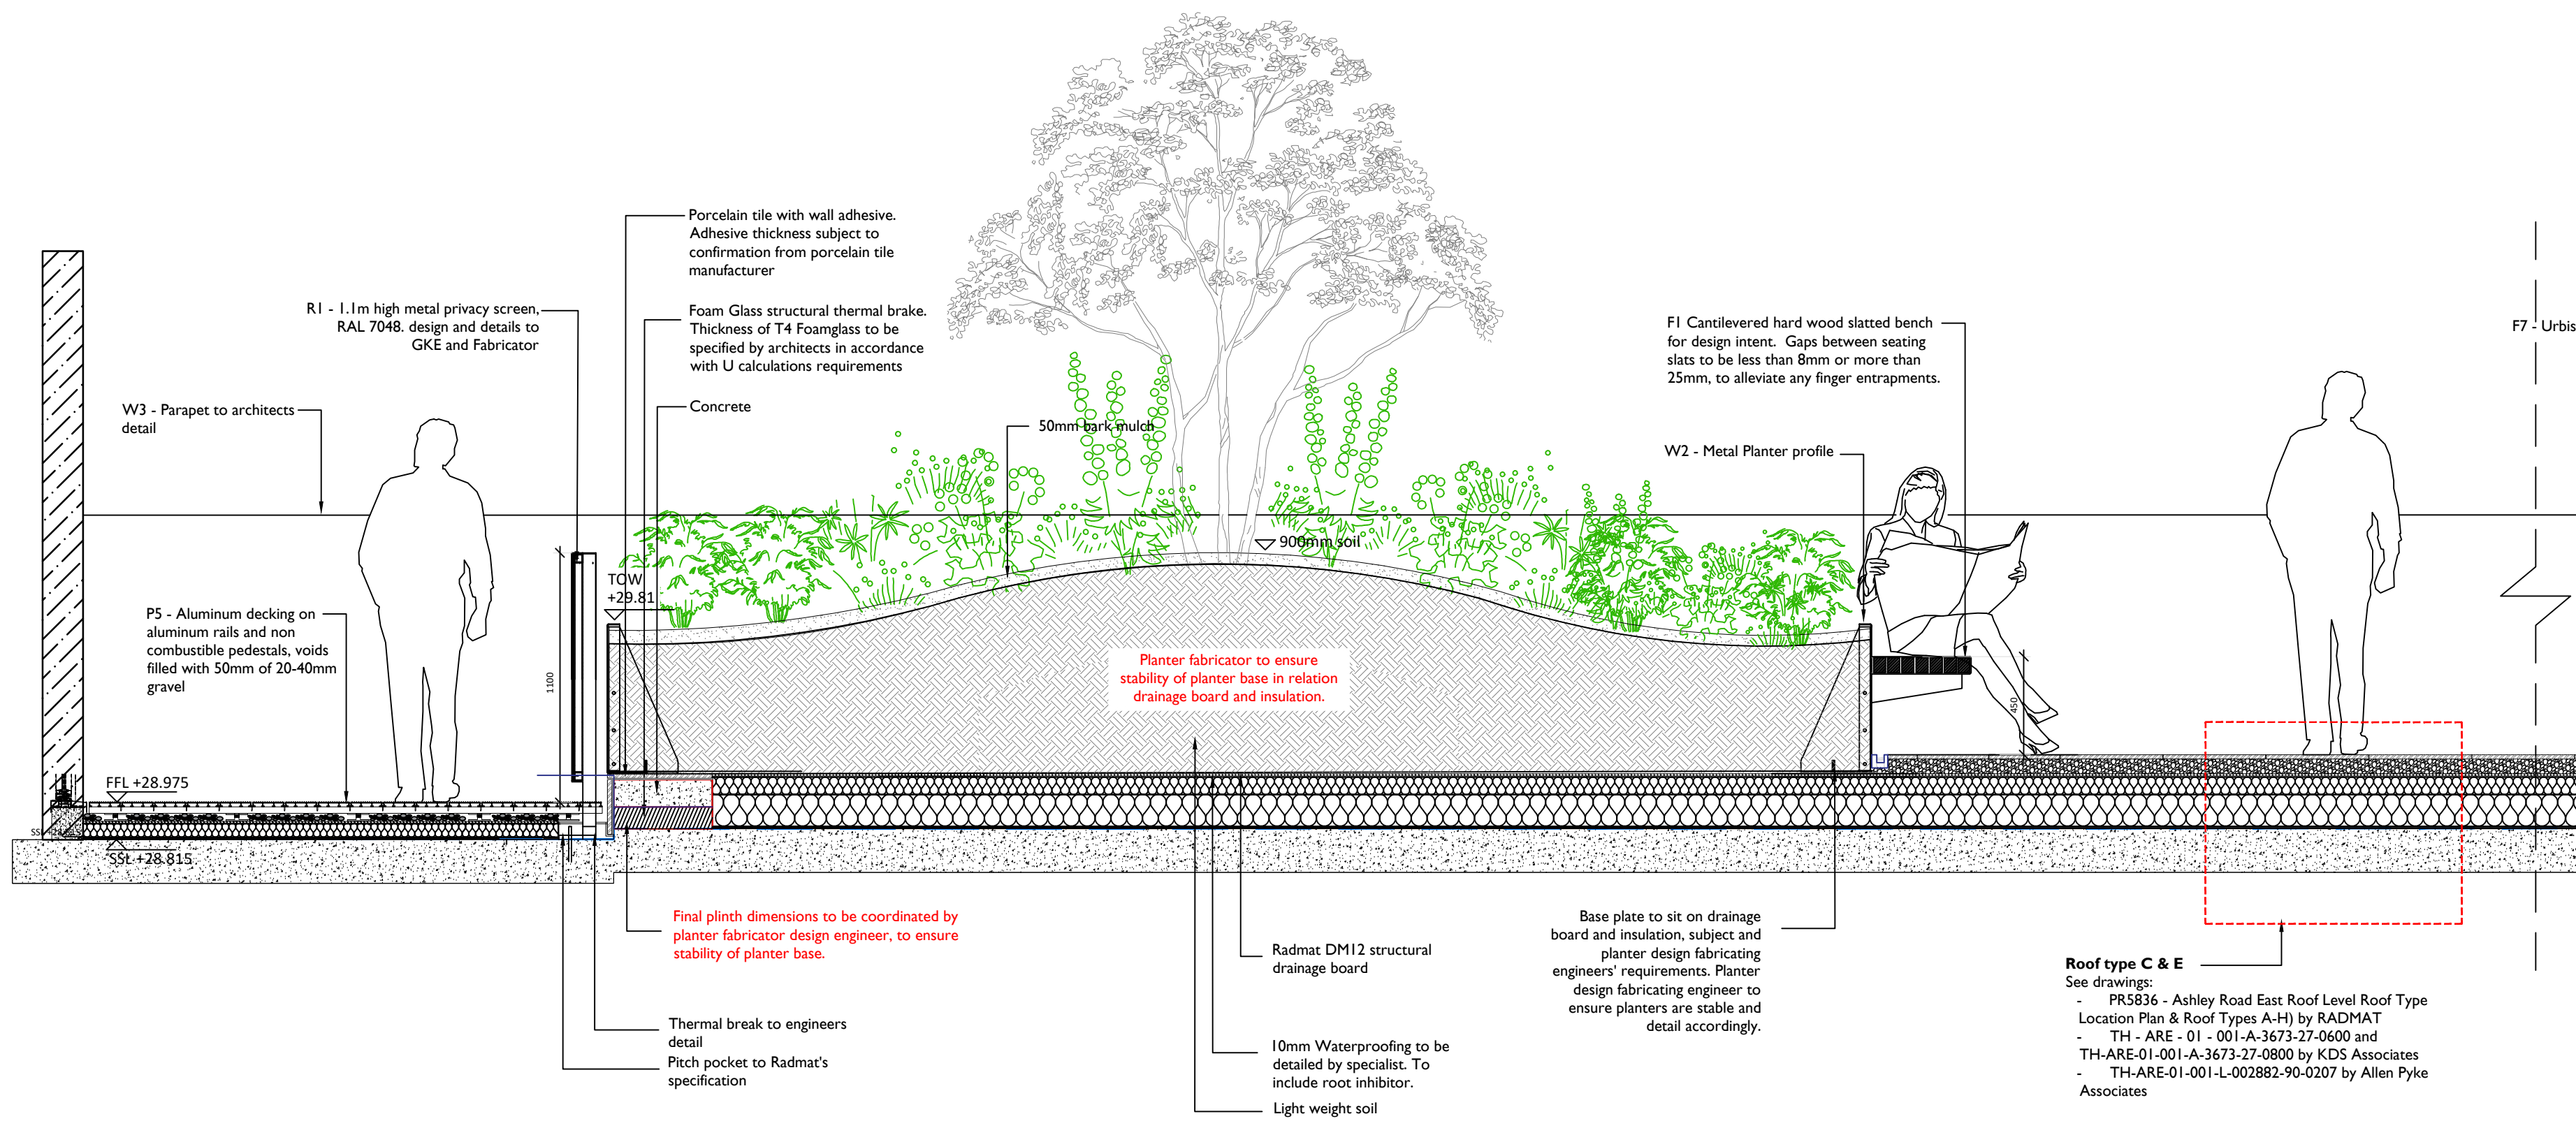

Section Location Plan - NTS
Level 05 - Amenity Terrace

A Level 5 Section through Private and Amenity Terrace
Scale 1:20

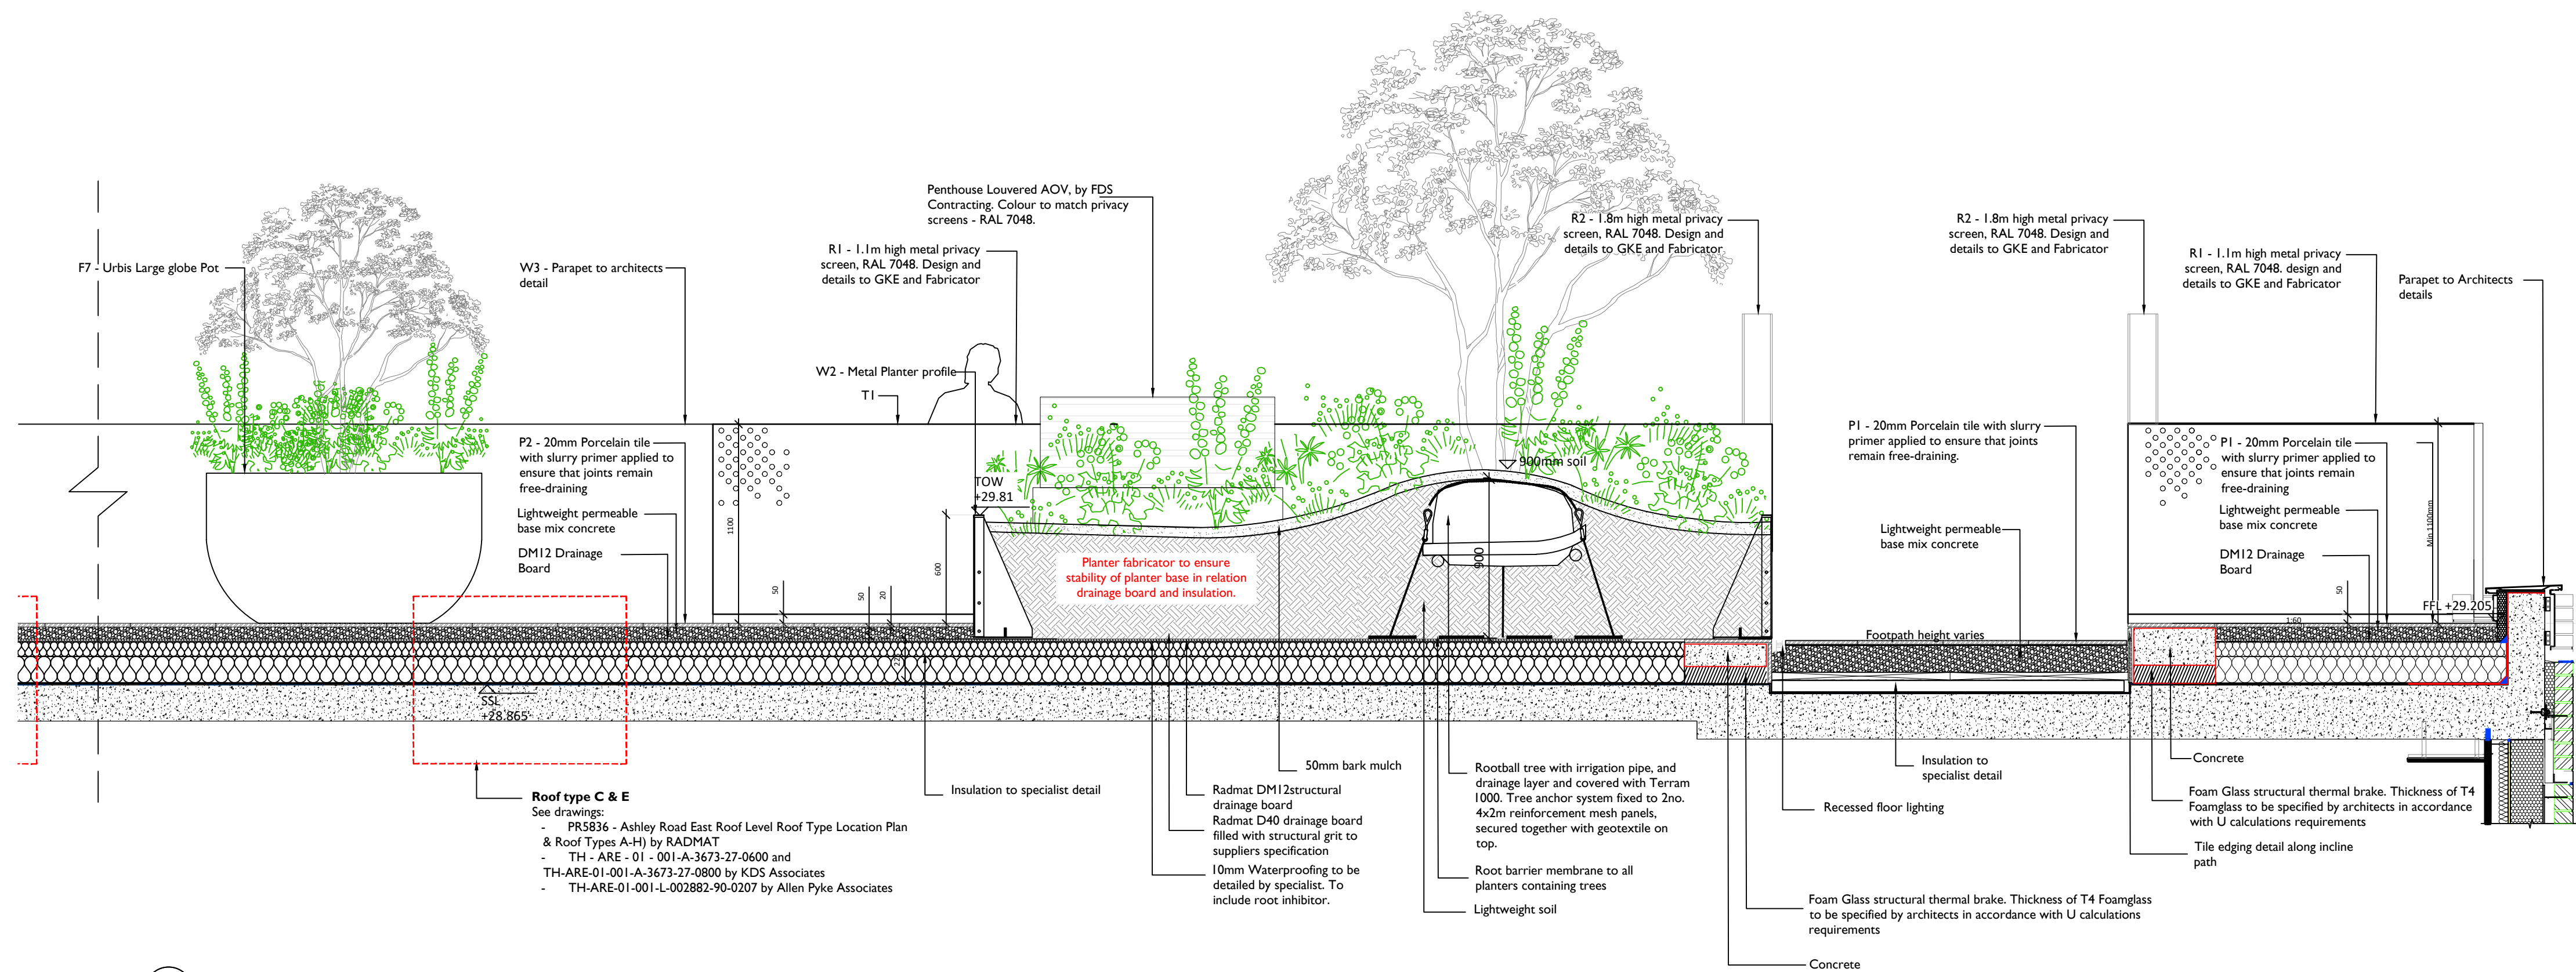

A Level 5 Section through Private and Amenity Terrace - Continued
Scale 1:20

APAL FILE REFERENCE
2882-S-05

Notes

This drawing is subject to copyright.
Do not scale from this drawing.

Based on drawing by KDS Associates
Drawing number TH-ARE-01-001-A-3673-20-0105

For the Legend refer to drawing:
TH-ARE-01-001-L-002882-90-0701

For the layout plan refer to drawing:
TH-ARE-01-001-L-002882-90-1051

Drawings and levels are design intent only and subject to further co-ordination with architect, structural and civil engineers, M&E.

Waterproofing and insulation are to be detailed by specialist.

Plinth dimensions to be coordinated by planter fabricator design engineer, to ensure stability of planter base.

Planter fabricator to ensure stability of planter base in relation drainage board and insulation.

Rev	Description	Date	Drawn	Checked
C1	Planters, permeable sub-base updated Issued for Construction	11/05/22	LM	VF
E	Privacy screen detail amended	22/04/22	SS	LM
D	Urbis pot dimensions amended	22/03/22	SS	VF
C	Privacy screen detail amended	07/02/2022	SS	MI
B	Details updated to latest Architects levels, private terrace finishes changed and co-ordinated with Radmat Minor amends following internal checking	20/01/2021	WD	
A		07/05/2020	WD	VF

Drawing Status

CONSTRUCTION

Allen Pyke
68A Lensfield Road,
Cambridge, CB2 1EN
T 01223 358055
www.allenpyke.co.uk
CAMBRIDGE • KINGSTON UPON THAMES
A registered provider of the Landscape Institute

Client
Galliford Try

Scale
1:25@A1

Project
Ashley Road East

By/Chk
WD

Drawing Title
**Level 05 Section Details
Amenity Terrace**

Date
05/05/2020

Drawing Number
TH-ARE-01-001-L-002882-90-0204

Revision
C1

