

NOTES



- WHB - 300 TRAPPED WASTE
SHR - 400 TRAPPED WASTE WITH TOP RODDING ACCESS
BATH - 400 TRAPPED WASTE
WC - 1000 SOIL PIPE
WM - 400 TRAPPED STANDPIPE
SINK - 400 TRAPPED WASTE
DW - 400 TRAPPED STANDPIPE
CYL - 400 TRAPPED STANDPIPE
BOILER - 300 HEPVO DRY TRAPPED STANDPIPE

LEGEND

- PIPEWORK AT HIGH LEVEL
PIPEWORK AT LOW LEVEL
BELOW GROUND DRAINAGE


- AAV - AIR ADMITTANCE VALVE
CYL - CYLINDER
DW - DISHWASHER
FA - FROM ABOVE
FCU - FAN COIL UNIT
FG - FLOOR GULLY
G - PLANTROOM GULLY
H/L - HIGH LEVEL
L/L - LOW LEVEL
PG - CAR PARK GULLY
RE - RODDING EYE
RWO - RAIN WATER OUTLET
RWP - RAIN WATER PIPE
SHR - SHOWER
SS - STUB STACK
SVP - SOIL VENT PIPE
T/A - TO ABOVE
T/B - TO BELOW
VP - VENT PIPE
WC - WATER CLOSET
WHB - WASH HAND BASIN
WM - WASHING MACHINE
WP - WASTE PIPE

ALL PIPEWORK TO BE DB20 AND
ACOUSTICALLY INSULATED

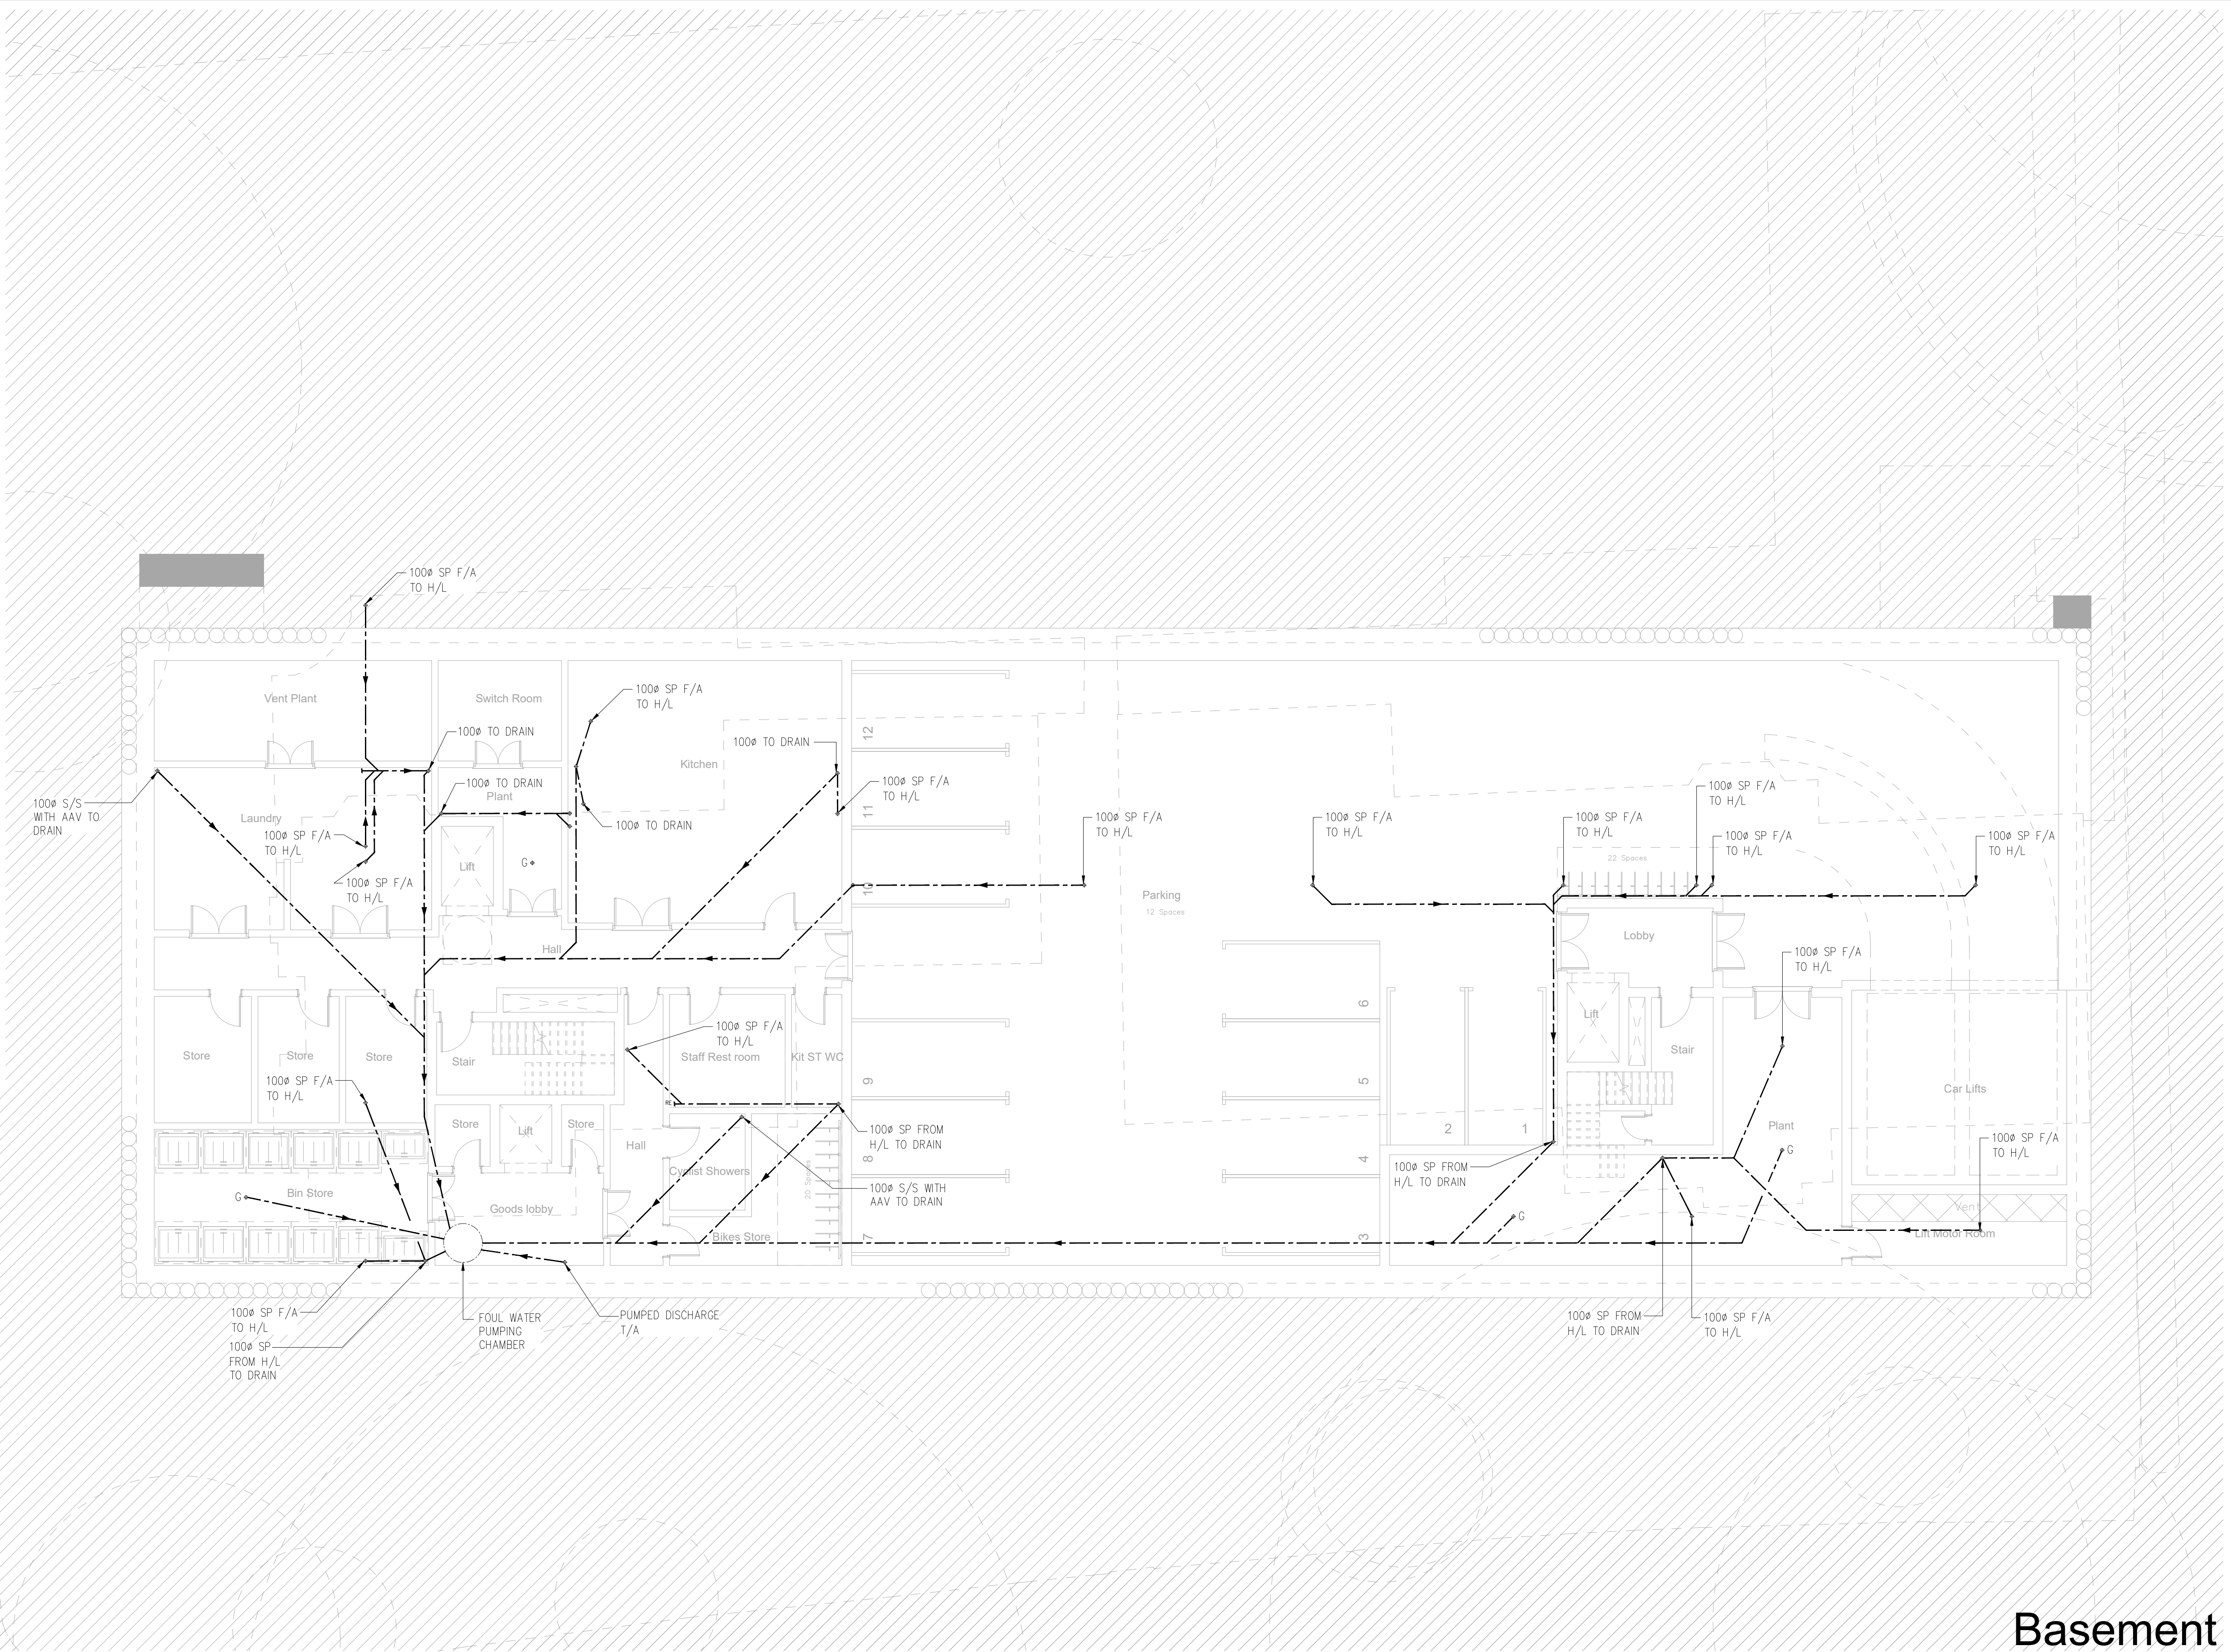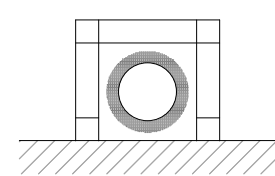


Basement

Note ALL DIMENSIONS TO BE VERIFIED ON SITE BEFORE SETTING OUT OR MAKING ANY SHOP DRAWINGS. THIS DRAWING IS TO BE READ IN CONJUNCTION WITH THE CONSULTANT ENGINEER'S SPECIFICATION.

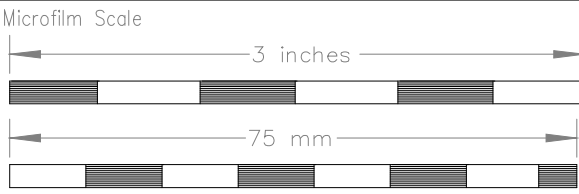

ref./date
p
30.06.21
P1
07.09.22

REVISIONS
PRELIMINARY ISSUE FOR COMMENT
PRELIMINARY ISSUE FOR COMMENT, GA's UPDATED

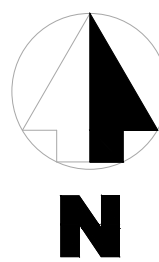


Description
BASEMENT LEVEL
PUBLIC HEALTH SERVICES
ABOVE GROUND DRAINAGE

Architect
WOLF ARCHITECTS
16 Lambton Place
Notting Hill
London, W11 2SH
Tel: 0207 229 3125

Project
44-46 HAMPSTEAD LANE
HIGHGATE
LONDON
N6 4LL

Scale
1:100@A1
Date
June 2021
Project No.
6678

Drawn
IC
Checked
Services
PH
Diag No.
101
Rev.
P1

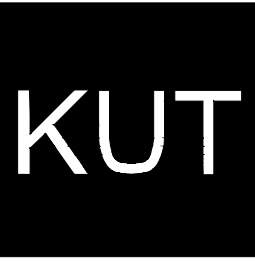

KUT LLP
Suite 303
Abilly House
121 Brooker Road
Waltham Abbey
Essex EN9 1JH
tel: +44(0)20 8348 5171
email: tkp@kut.co.uk
web: www.kut.co.uk