



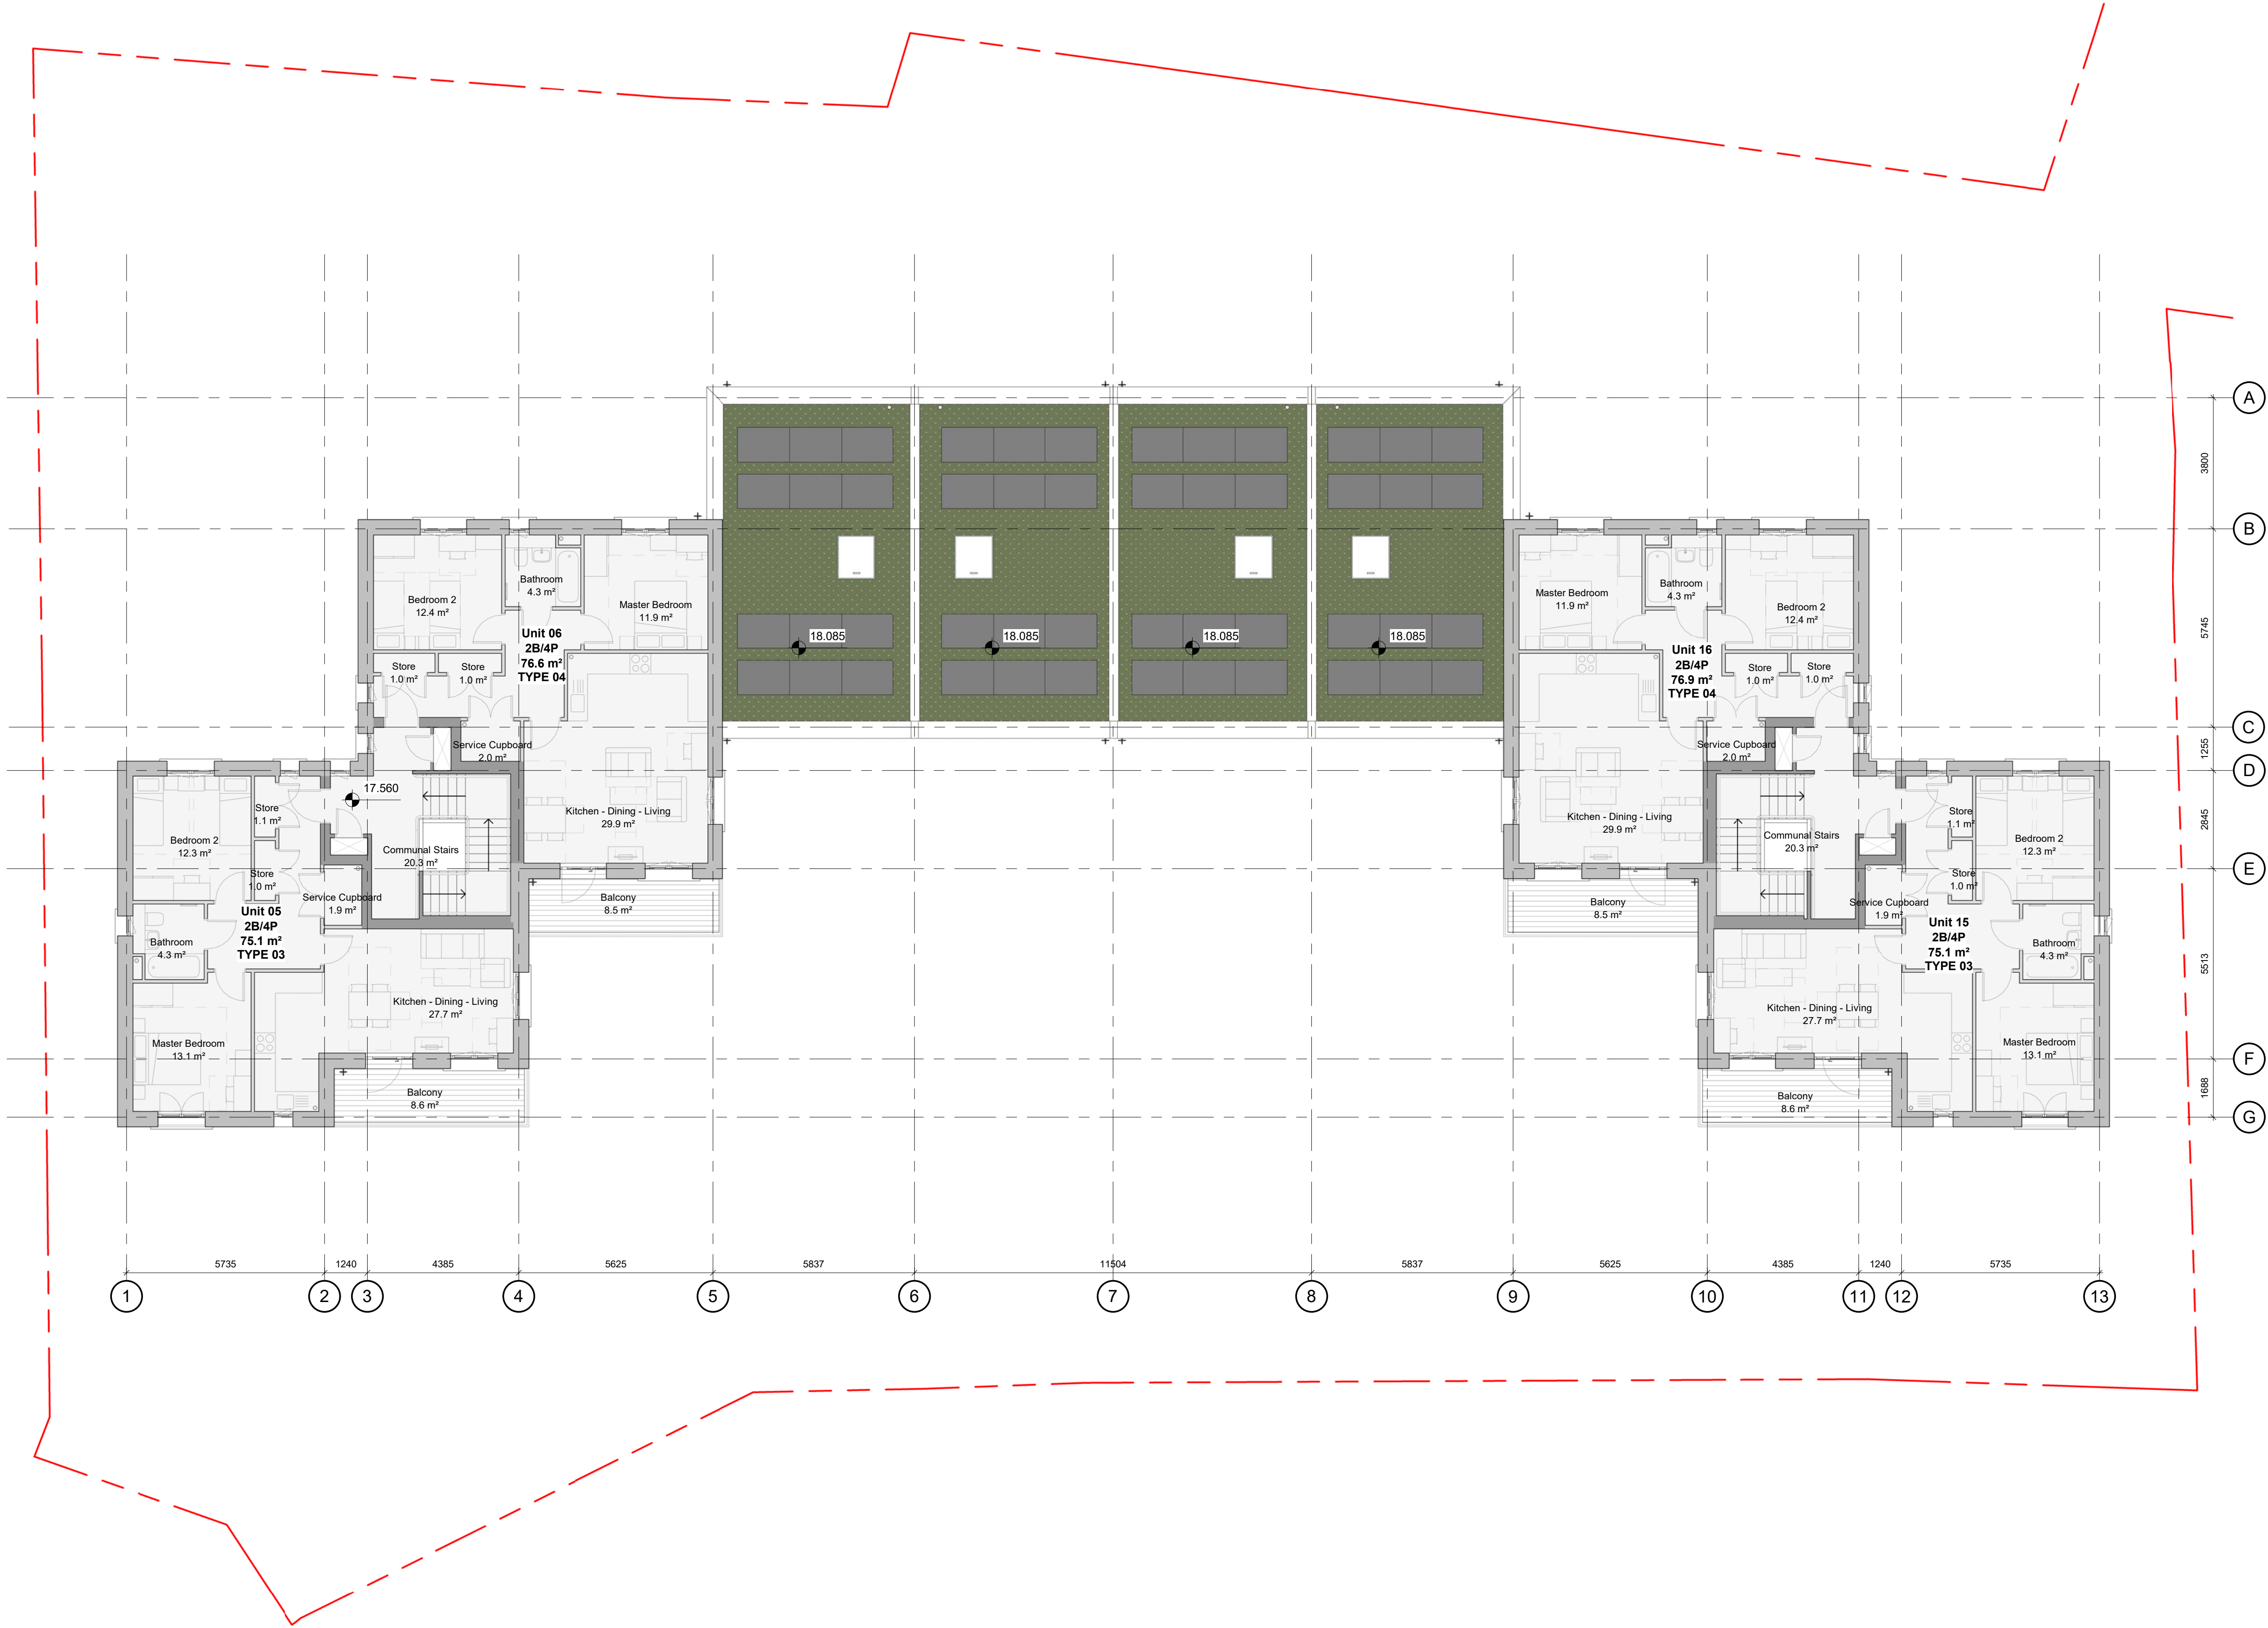

Copyright reserved

All dimensions to be checked on site before work commences.
Figured dimensions to be taken in preference to scaled dimensions.
If in doubt please ask.

KEY PLAN

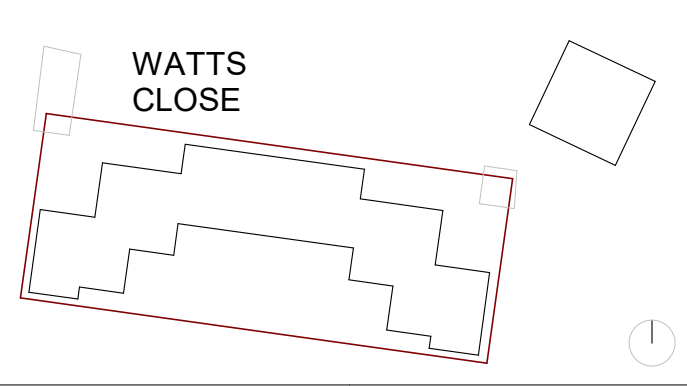

P3	General update	13/09/22
P2	General update	07/09/22
P1	First Issue	23/08/22

Revision	Description	Date
----------	-------------	------

STATUS

Preliminary

PROJECT

Watts Close

DRAWING

Watts Close Proposed 2nd Floor GA Plan

DRAWN BY	CHECKED BY	DATE
RC	CB	August'22

SCALE (@ A1)	PROJECT NUMBER
1 : 100	22015

DRAWING NUMBER	REV
WAT - DAR - WC - 02 - DR - A - 0112	P3

Project Identifier	Originator	Zone	Level	Type	Discipline	Number	Revision
--------------------	------------	------	-------	------	------------	--------	----------



Delta Architects
1 Batemans Row
London
EC2A 3HH

T 020 7613 5702

www.deltaarchitects.co.uk