




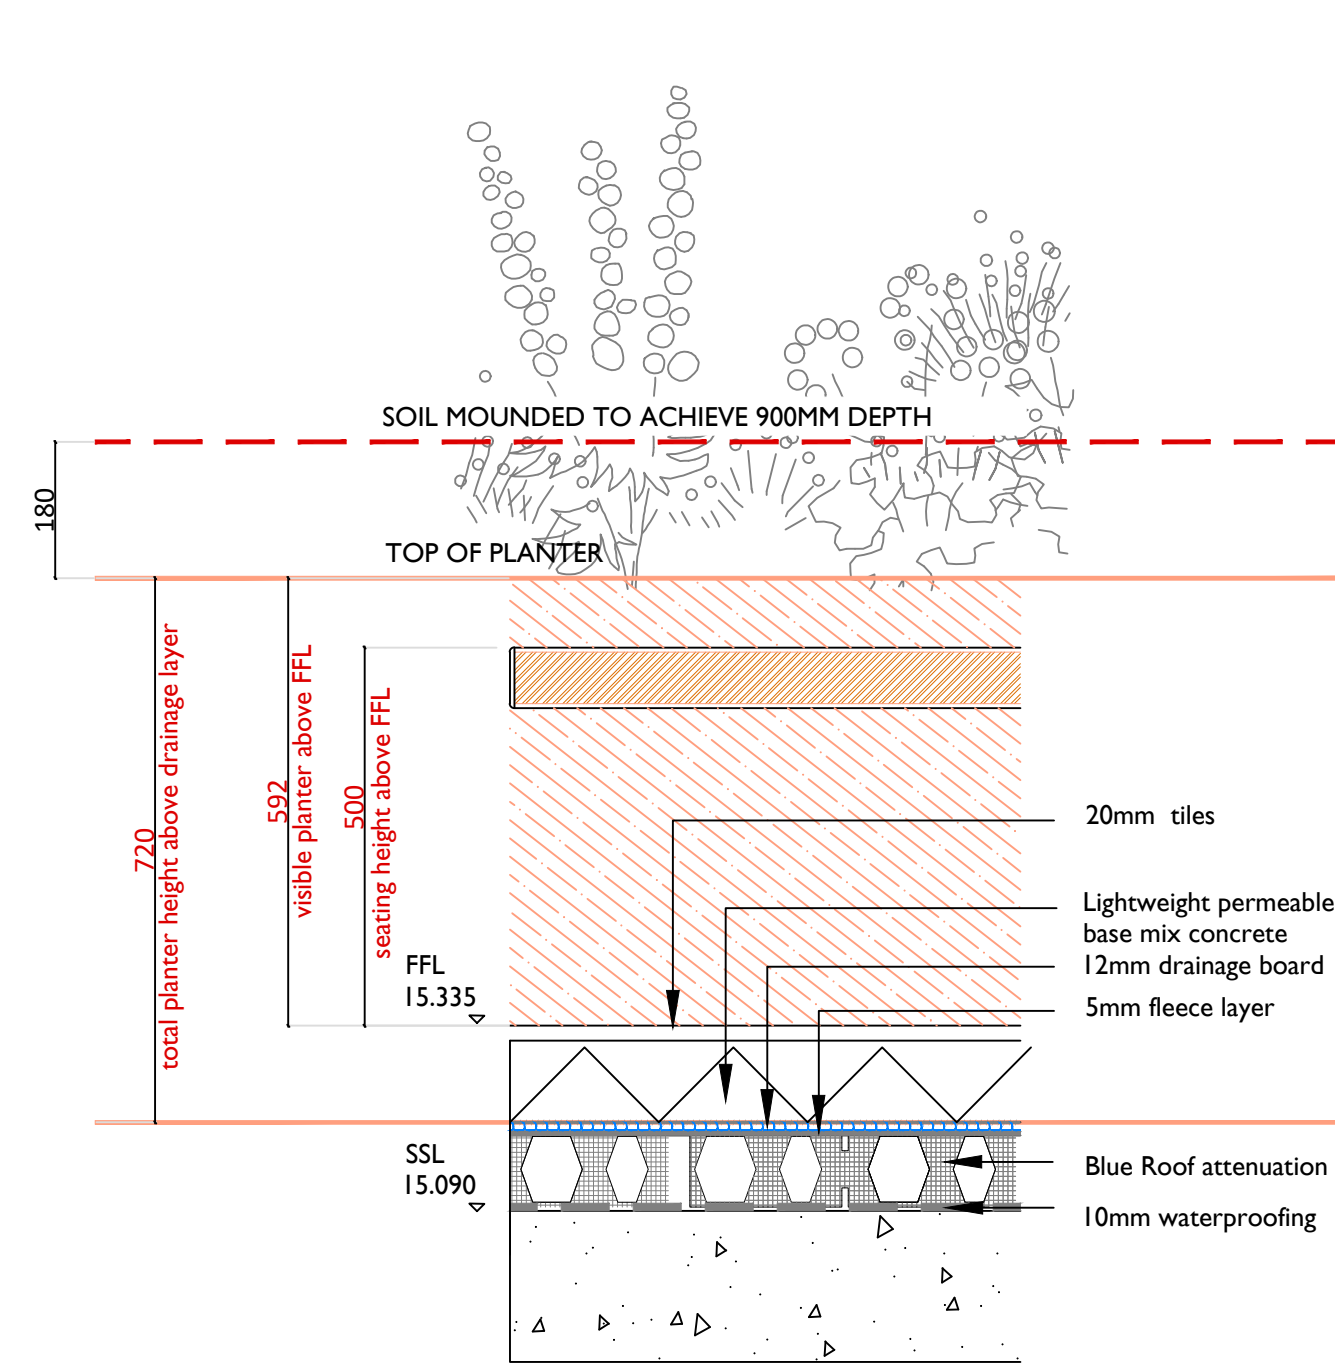


Level 1 Roof type F
Shallowest build-up

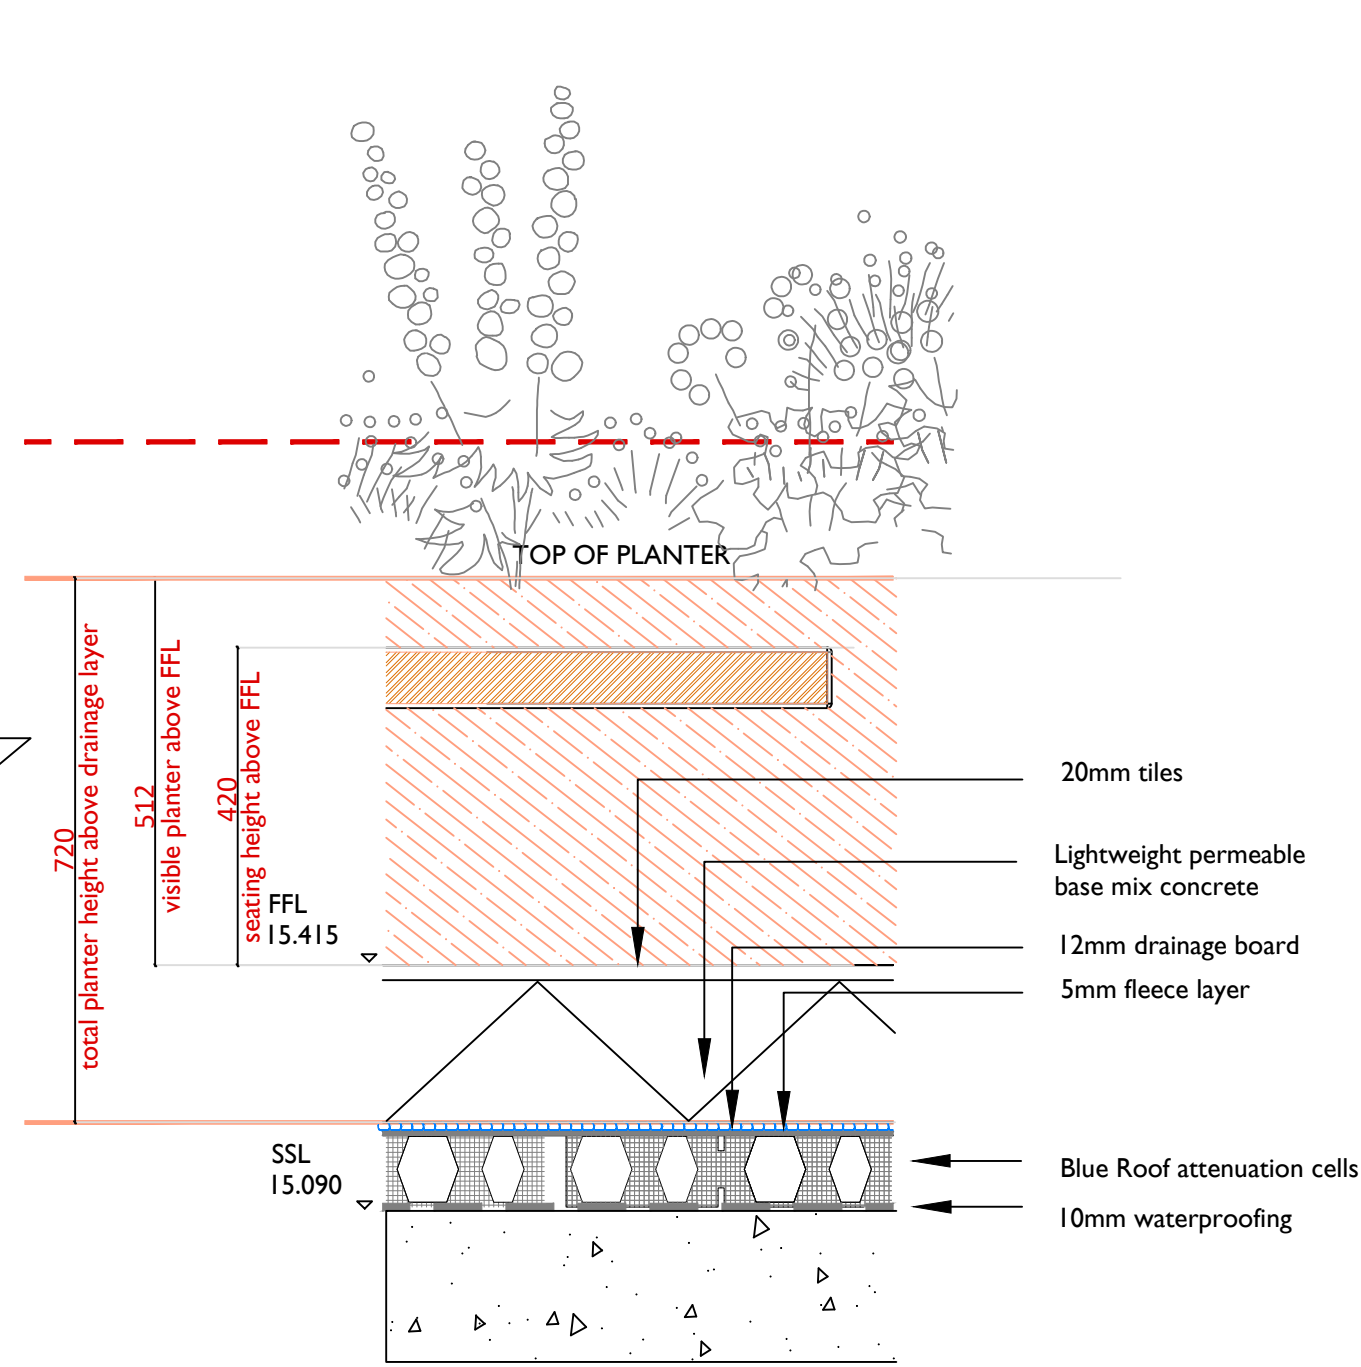

Level 1 Roof type F
Deepest build-up

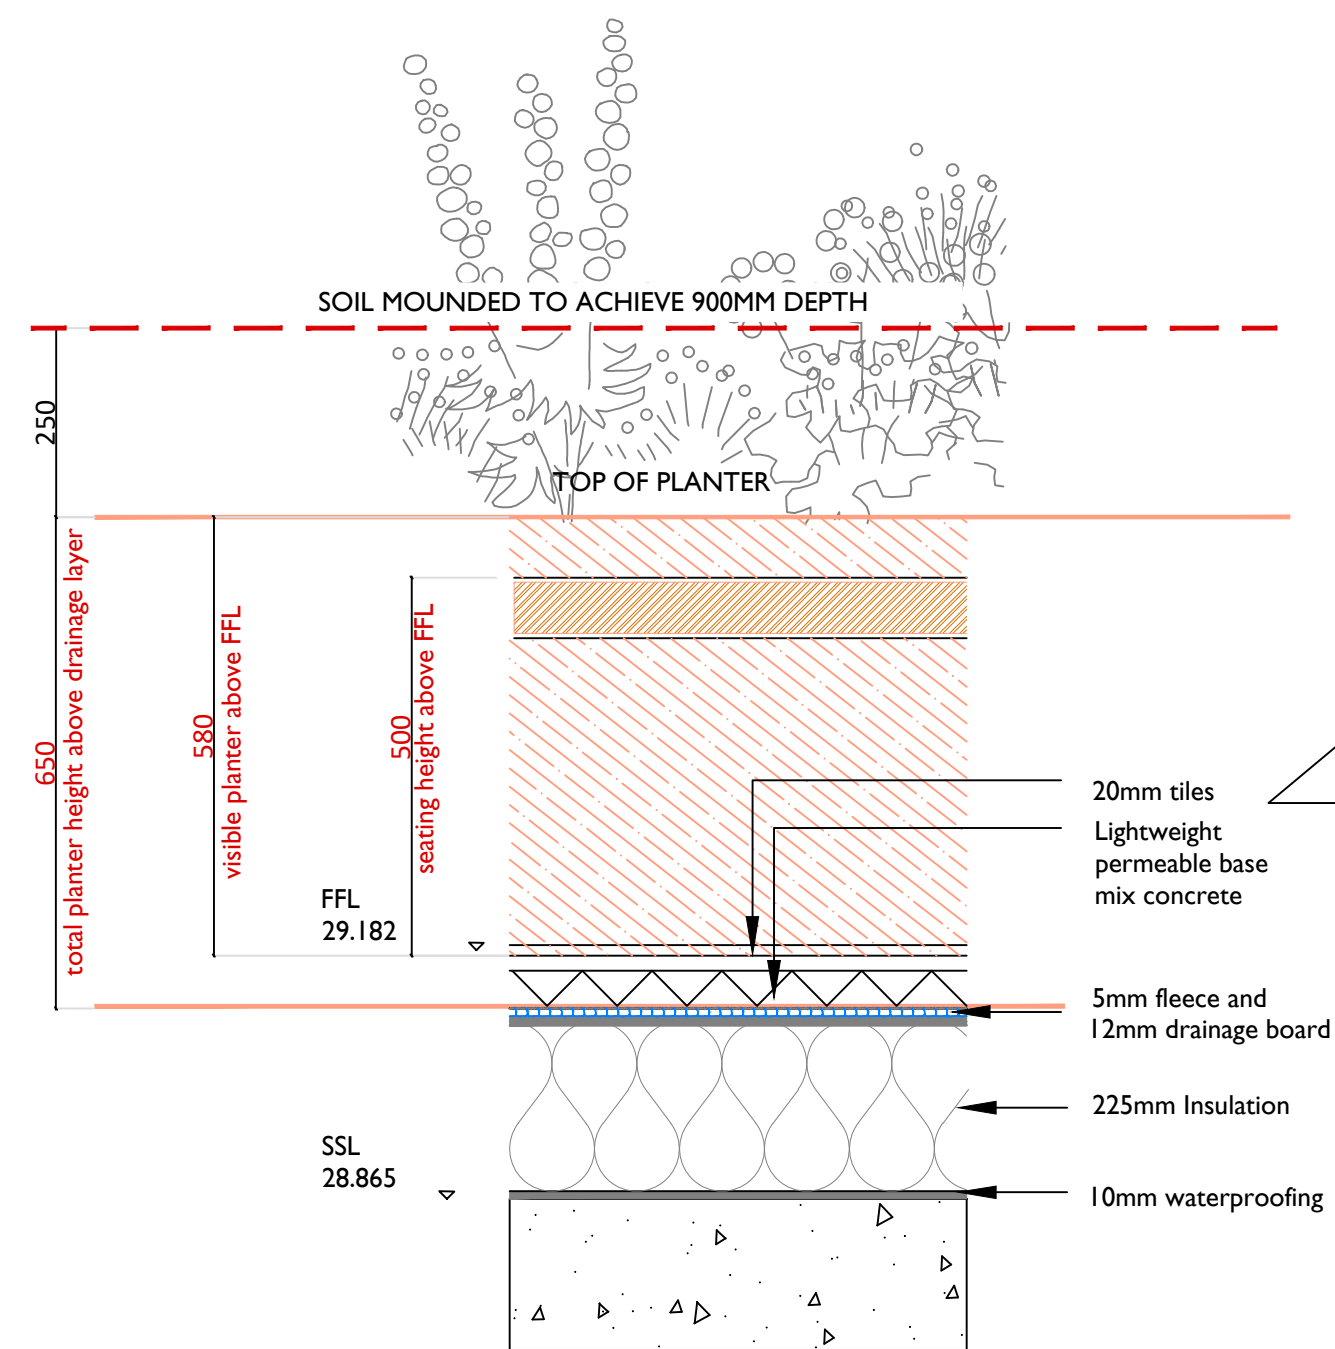

Level 5 Roof type C
Shallowest build-up

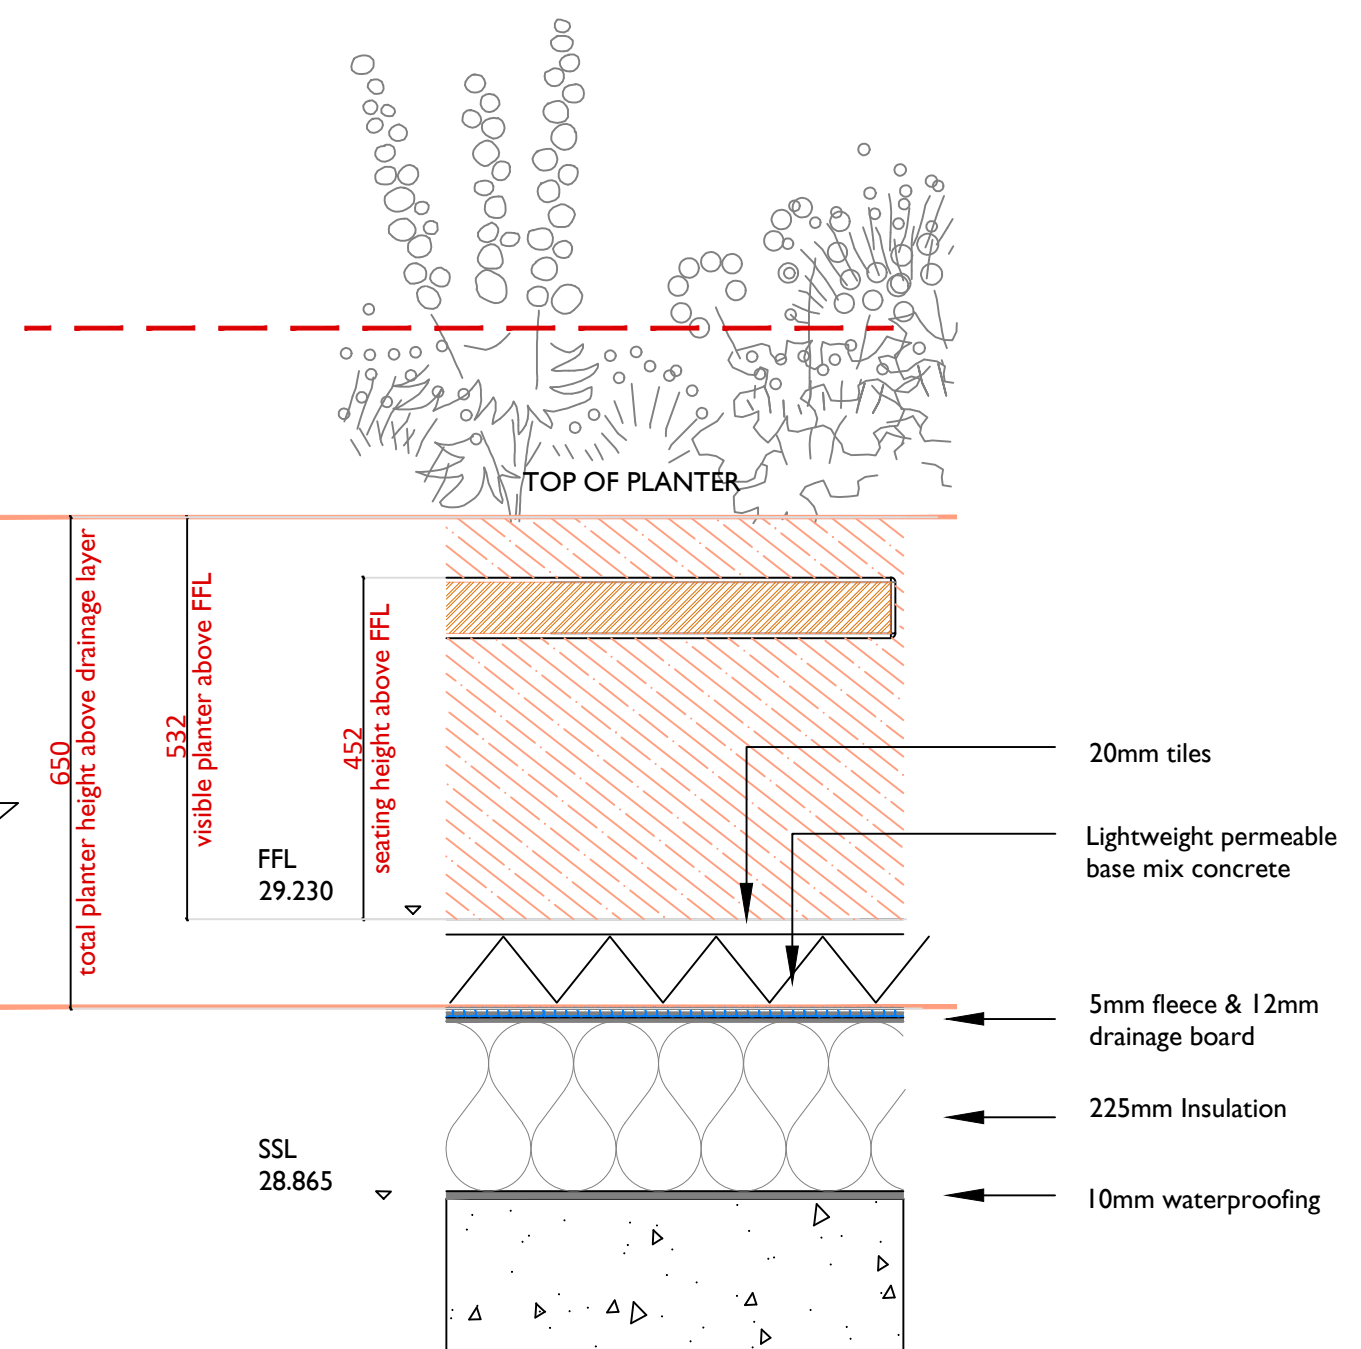

Level 5 Roof type C
Deepest build-up



APAL FILE REFERENCE
2882-S-08-09.dwg

Notes

This drawing is subject to copyright.
Do not scale from this drawing.

Based on drawing by KDS Associates
Drawing number TH-ARE-01-001-A-3673-27-0600-C1

Note:

- These sections are indicative only, for the purposes of illustrating the planter buildup relative to landscape buildup levels.

Rev	Description	Date	Drawn	Checked
C1	Permeable base amended Issued for Construction	09/05/22	LM	VF
A	Issued for information	27/04/22	LM	VF

CONSTRUCTION

Allen Pyke KINGSTON UPON THAMES • CAMBRIDGE
T 020 8549 3434 T 01223 358055
www.allenpyke.co.uk
A registered practice of the Landscape Institute

Client: Galliford Try Scale: 1:10@A1

Project: Ashley Road East Project No: 2882

Drawing Title: Build up Swatches with Planters Levels 1 and 5 Date: 27/04/22
By/Chk: LM/VF

Drawing Number: TH-ARE-01-001-L-002882-90-0208 Revision: C1