

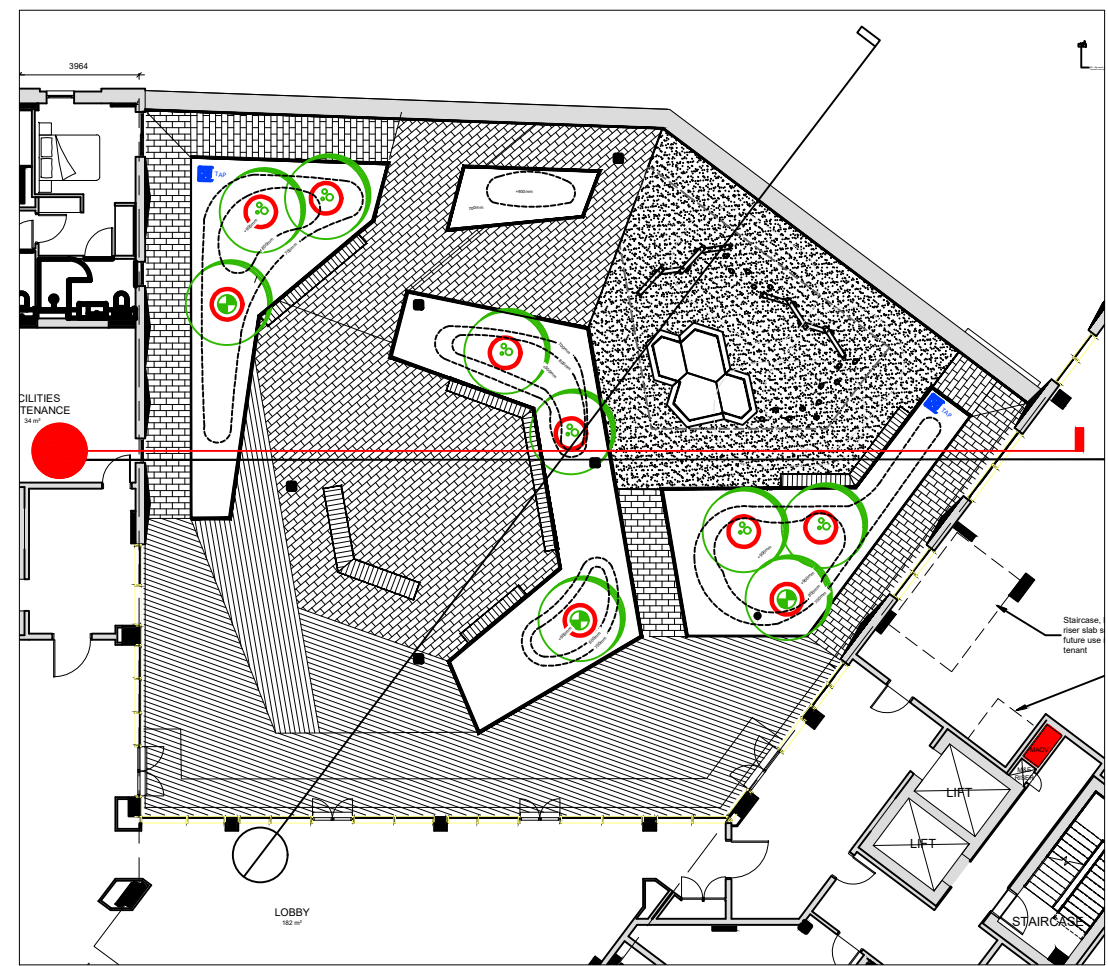


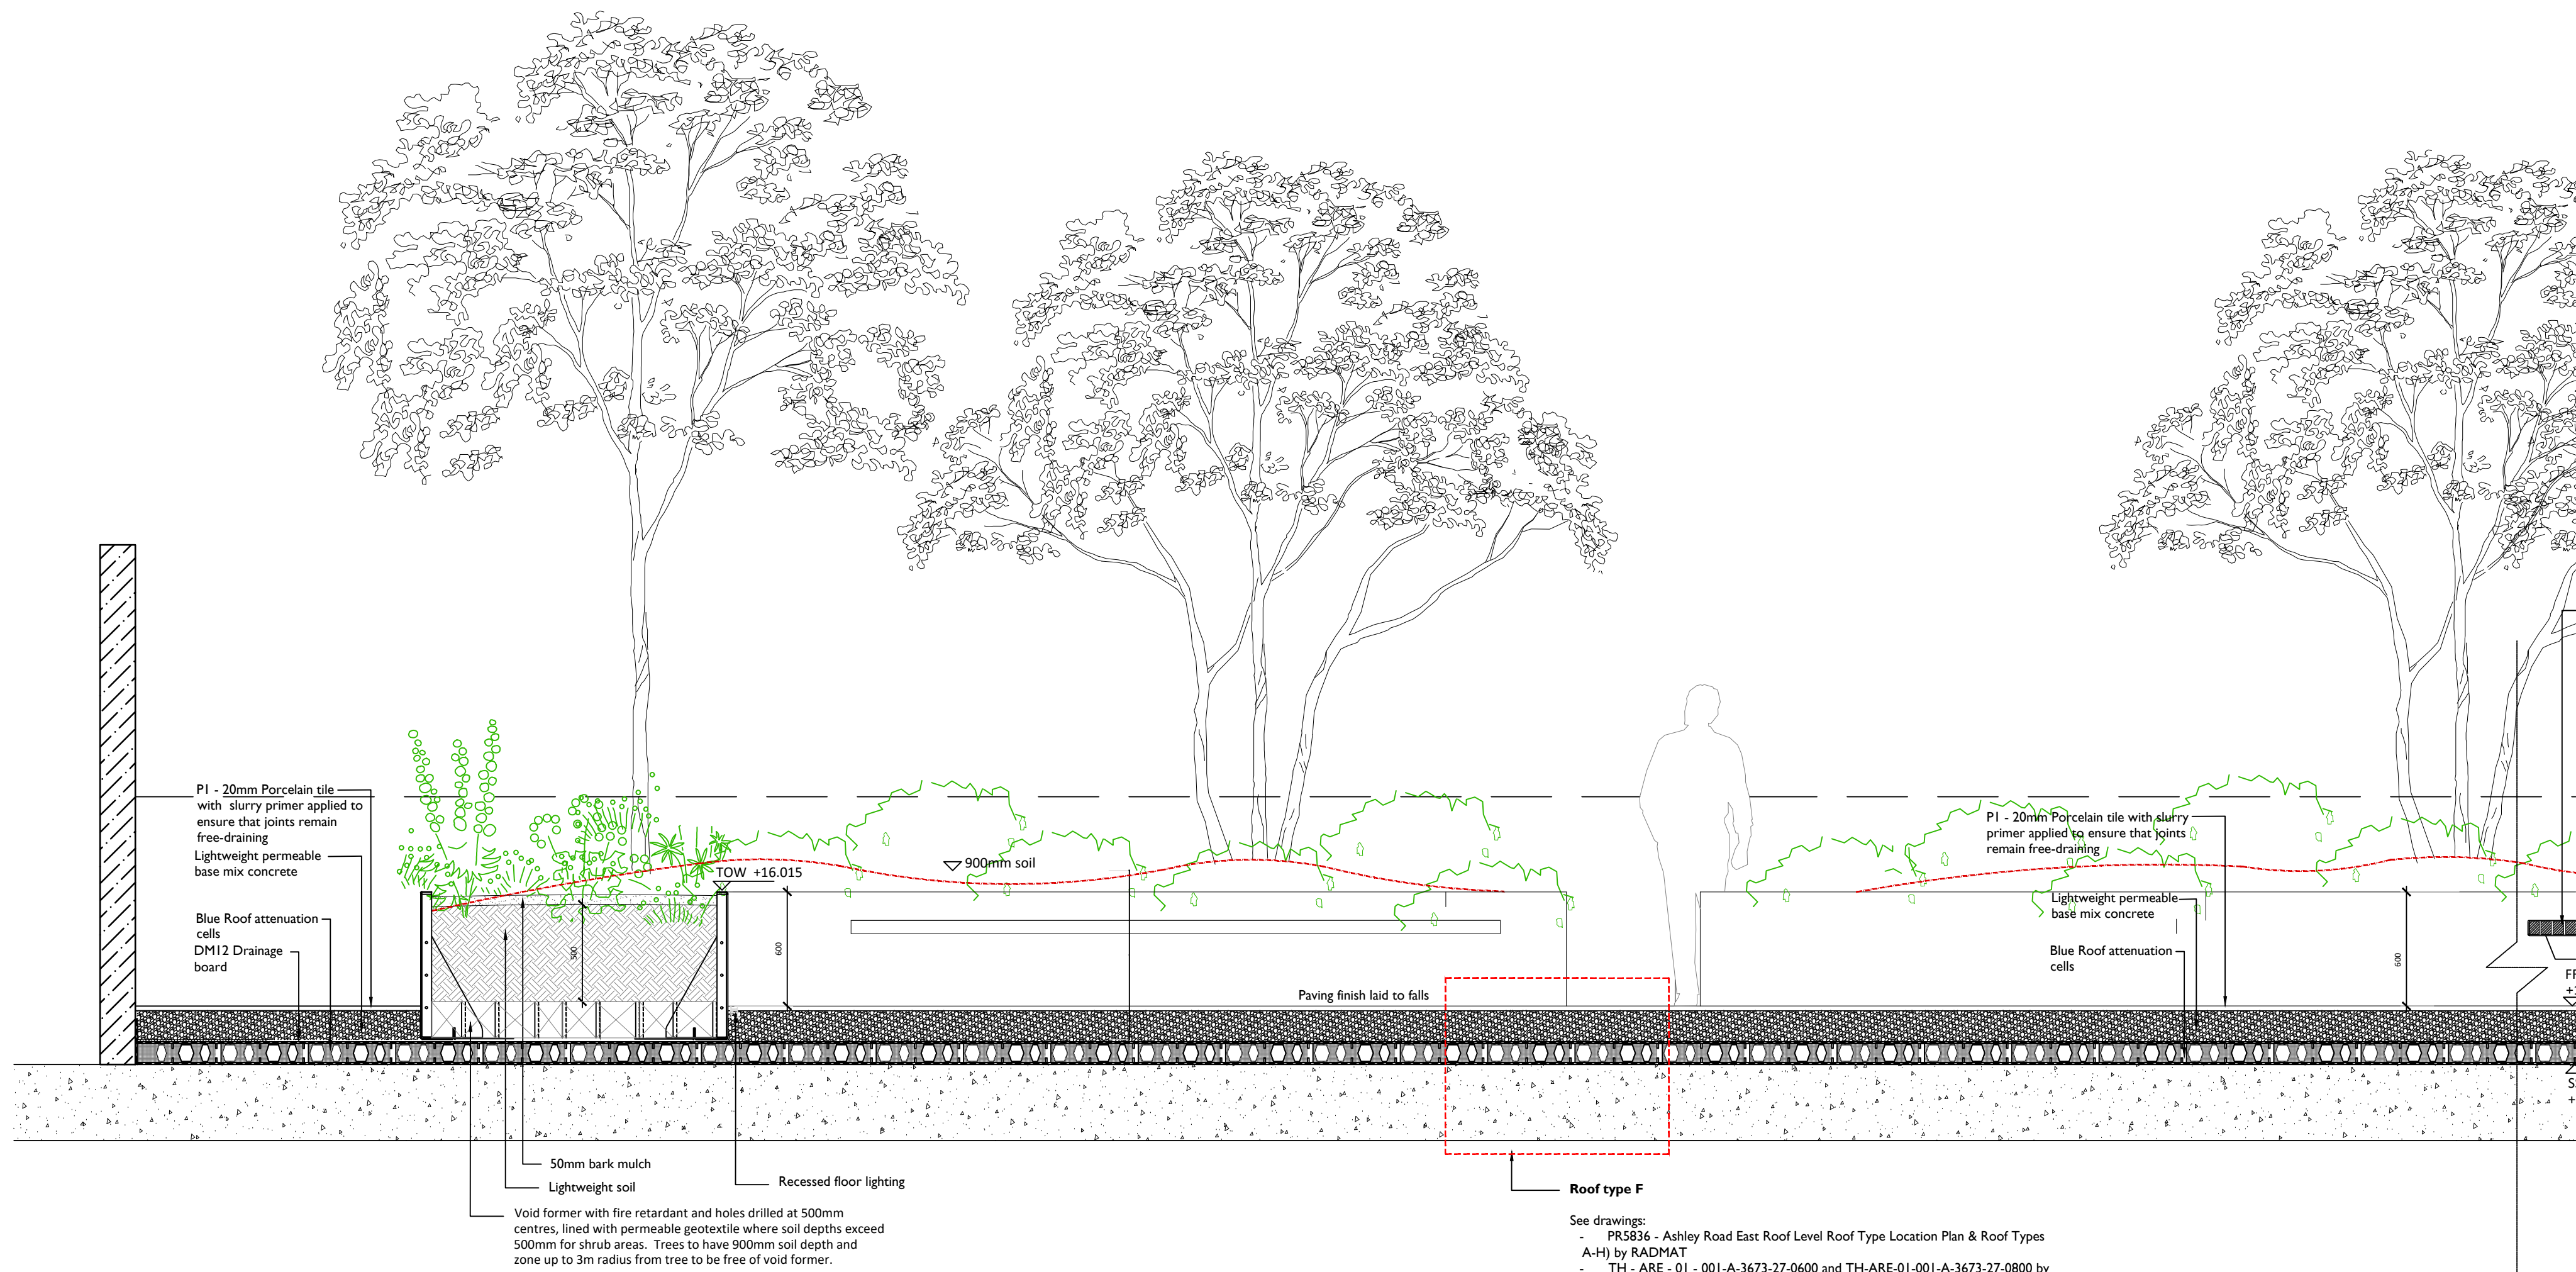


Section Location Plan - NTS
Level 01 - Podium Garden

A Level 01 Section Elevation
Scale 1:25

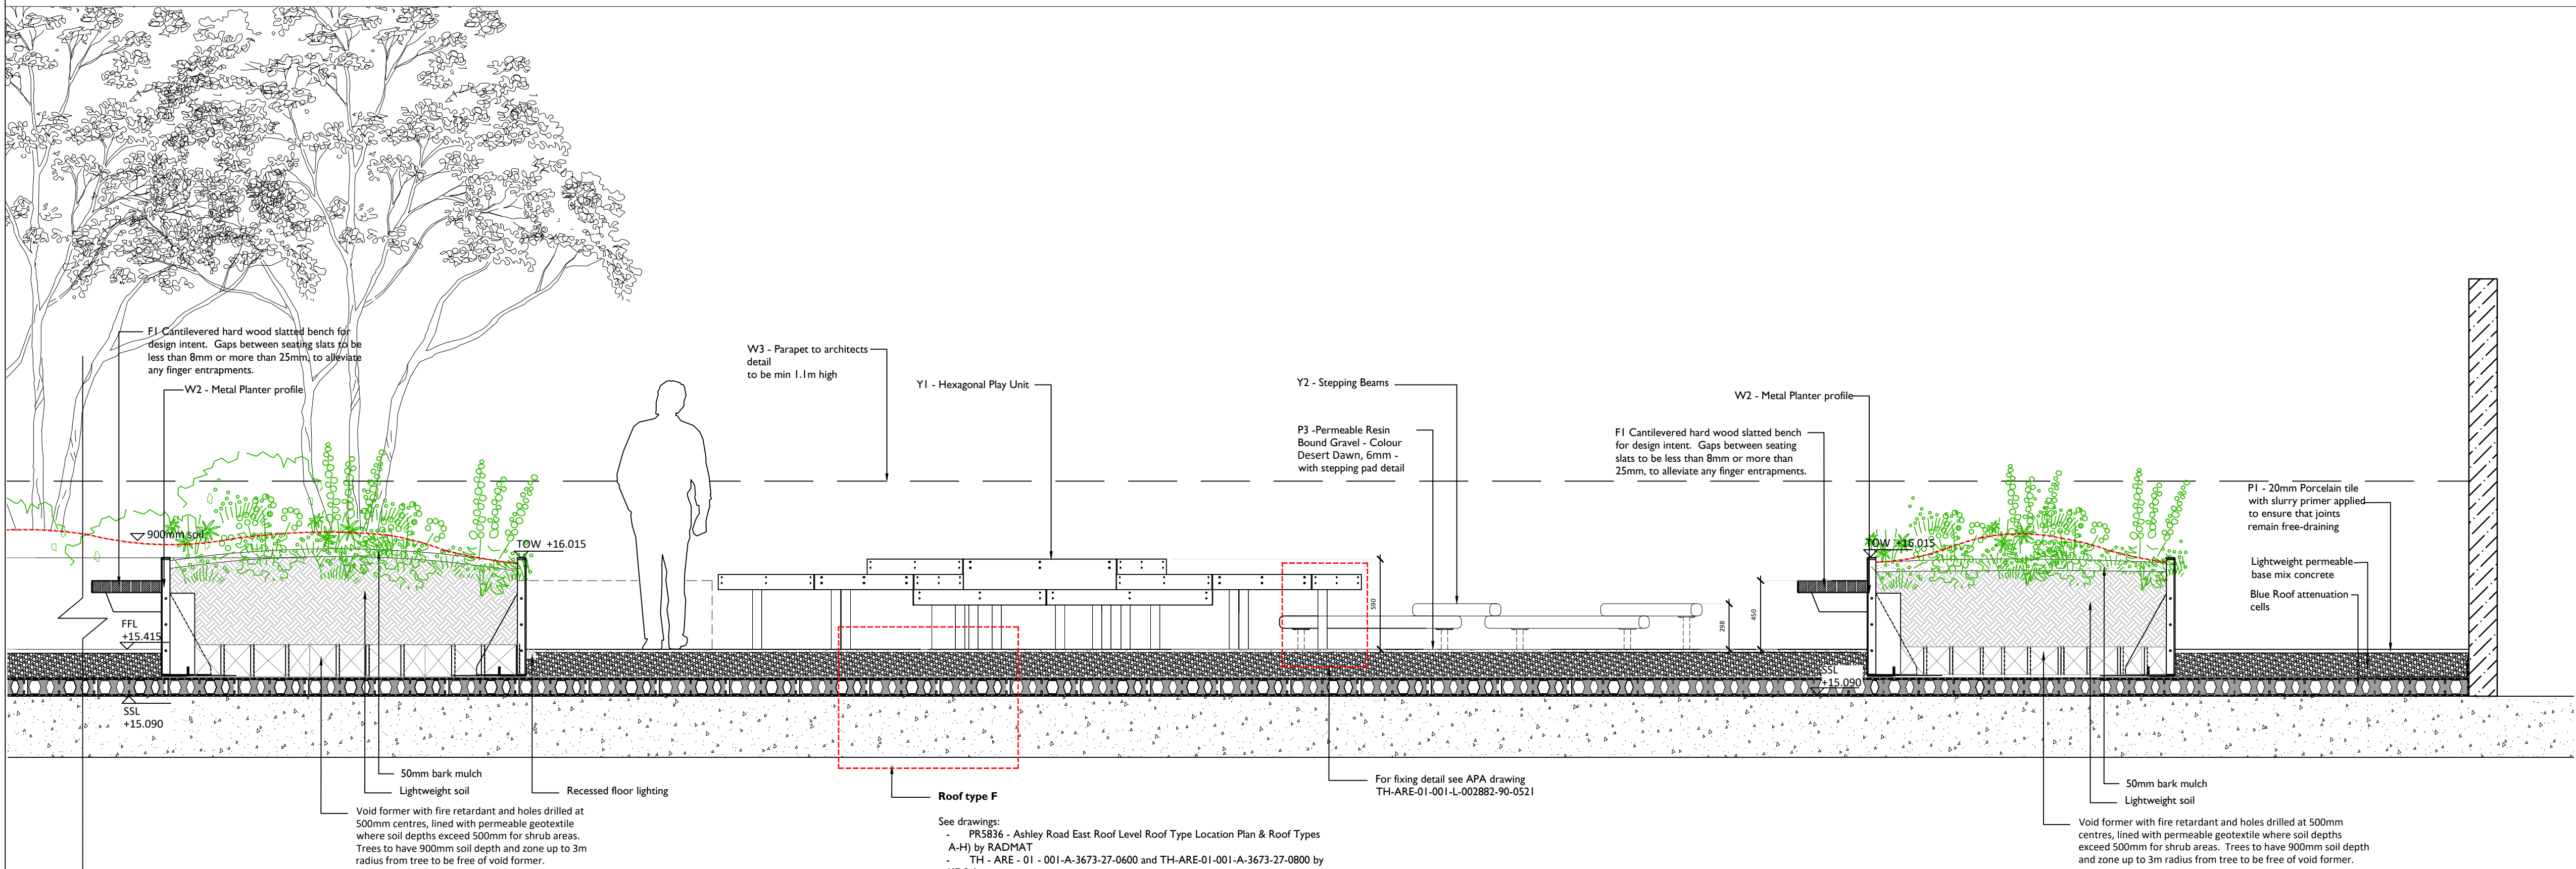

A Level 01 Section Elevation - Continued
Scale 1:25

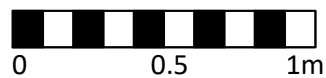

APAL FILE REFERENCE
2882-S-02-03

Notes

This drawing is subject to copyright.
Do not scale from this drawing.

Based on drawing by KDS Associates
Drawing number TH-ARE-01-001-A-3673-20-0101 LEVEL 1
For the Legend refer to drawing:
TH-ARE-01-001-L-002882-90-0701

Play Area:
The play has been calculated following the 2016 London Plan 2016: Policy 3.6 Children and Young People's Play and Informal Recreation Facilities which refers to the Mayor's Shaping Neighbourhoods: Play and Informal Recreation Supplementary Planning Guidance (SPG) 2012.

Based upon the accommodation schedule the child yield has been calculated providing the following areas:
60m² 0-5 year old play
20m² 5-11 year old play
20m² 11+ year old play
Totals up to 110m²

Play is incorporated across the podium including an area of formal equipment and areas to play in/on and around its planters and benches.

Drawings and levels are design intent only and subject to further co-ordination with architect, structural and civil engineers, M&E.

Waterproofing and insulation are to be detailed by RADMAT and KDS.

CI	Issued for Construction	09/05/22	LM	VF
E	Updated following ASD workshop	21/04/22	LM	VF
D	Updated following layout changes	20/04/22	LM	VF
C	Planter updated	07/02/2022	SS	MI
B	Updated to Radmat's latest details	08/01/2021	WD	
A	Minor updates following internal checking	07/05/2020	WD	VF
Rev	Description	Date	Drawn	Checked

Drawing Status

CONSTRUCTION



Client: Galliford Try	Scale: 1:50@A1
Project: Ashley Road East	By/Chk: CL/WD
Drawing Title: Level 01 Landscape Section Amenity Podium 1 of 2	Date: 06/05/20
Drawing Number: TH-ARE-01-001-L-002882-90-0201	Revision: C1