


Notes


This drawing is subject to copyright.
Do not scale from this drawing.

For legend refer to
TH-ARE-01-001-L-002882-90-0701


Details are design intent only and subject to co-ordination
with structural engineer, waterproofing engineer and
architect.

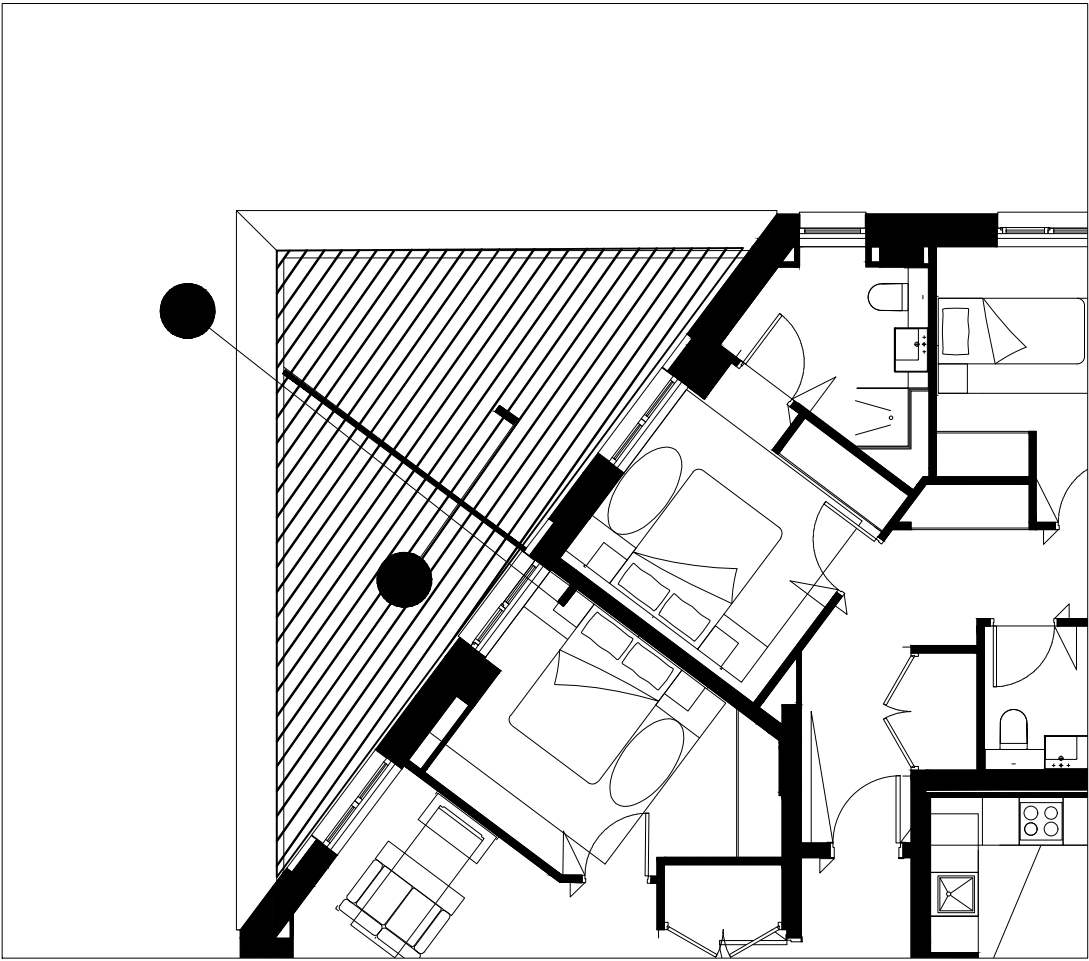

Section Location Plan - NTS
Level 06- Amenity Terrace

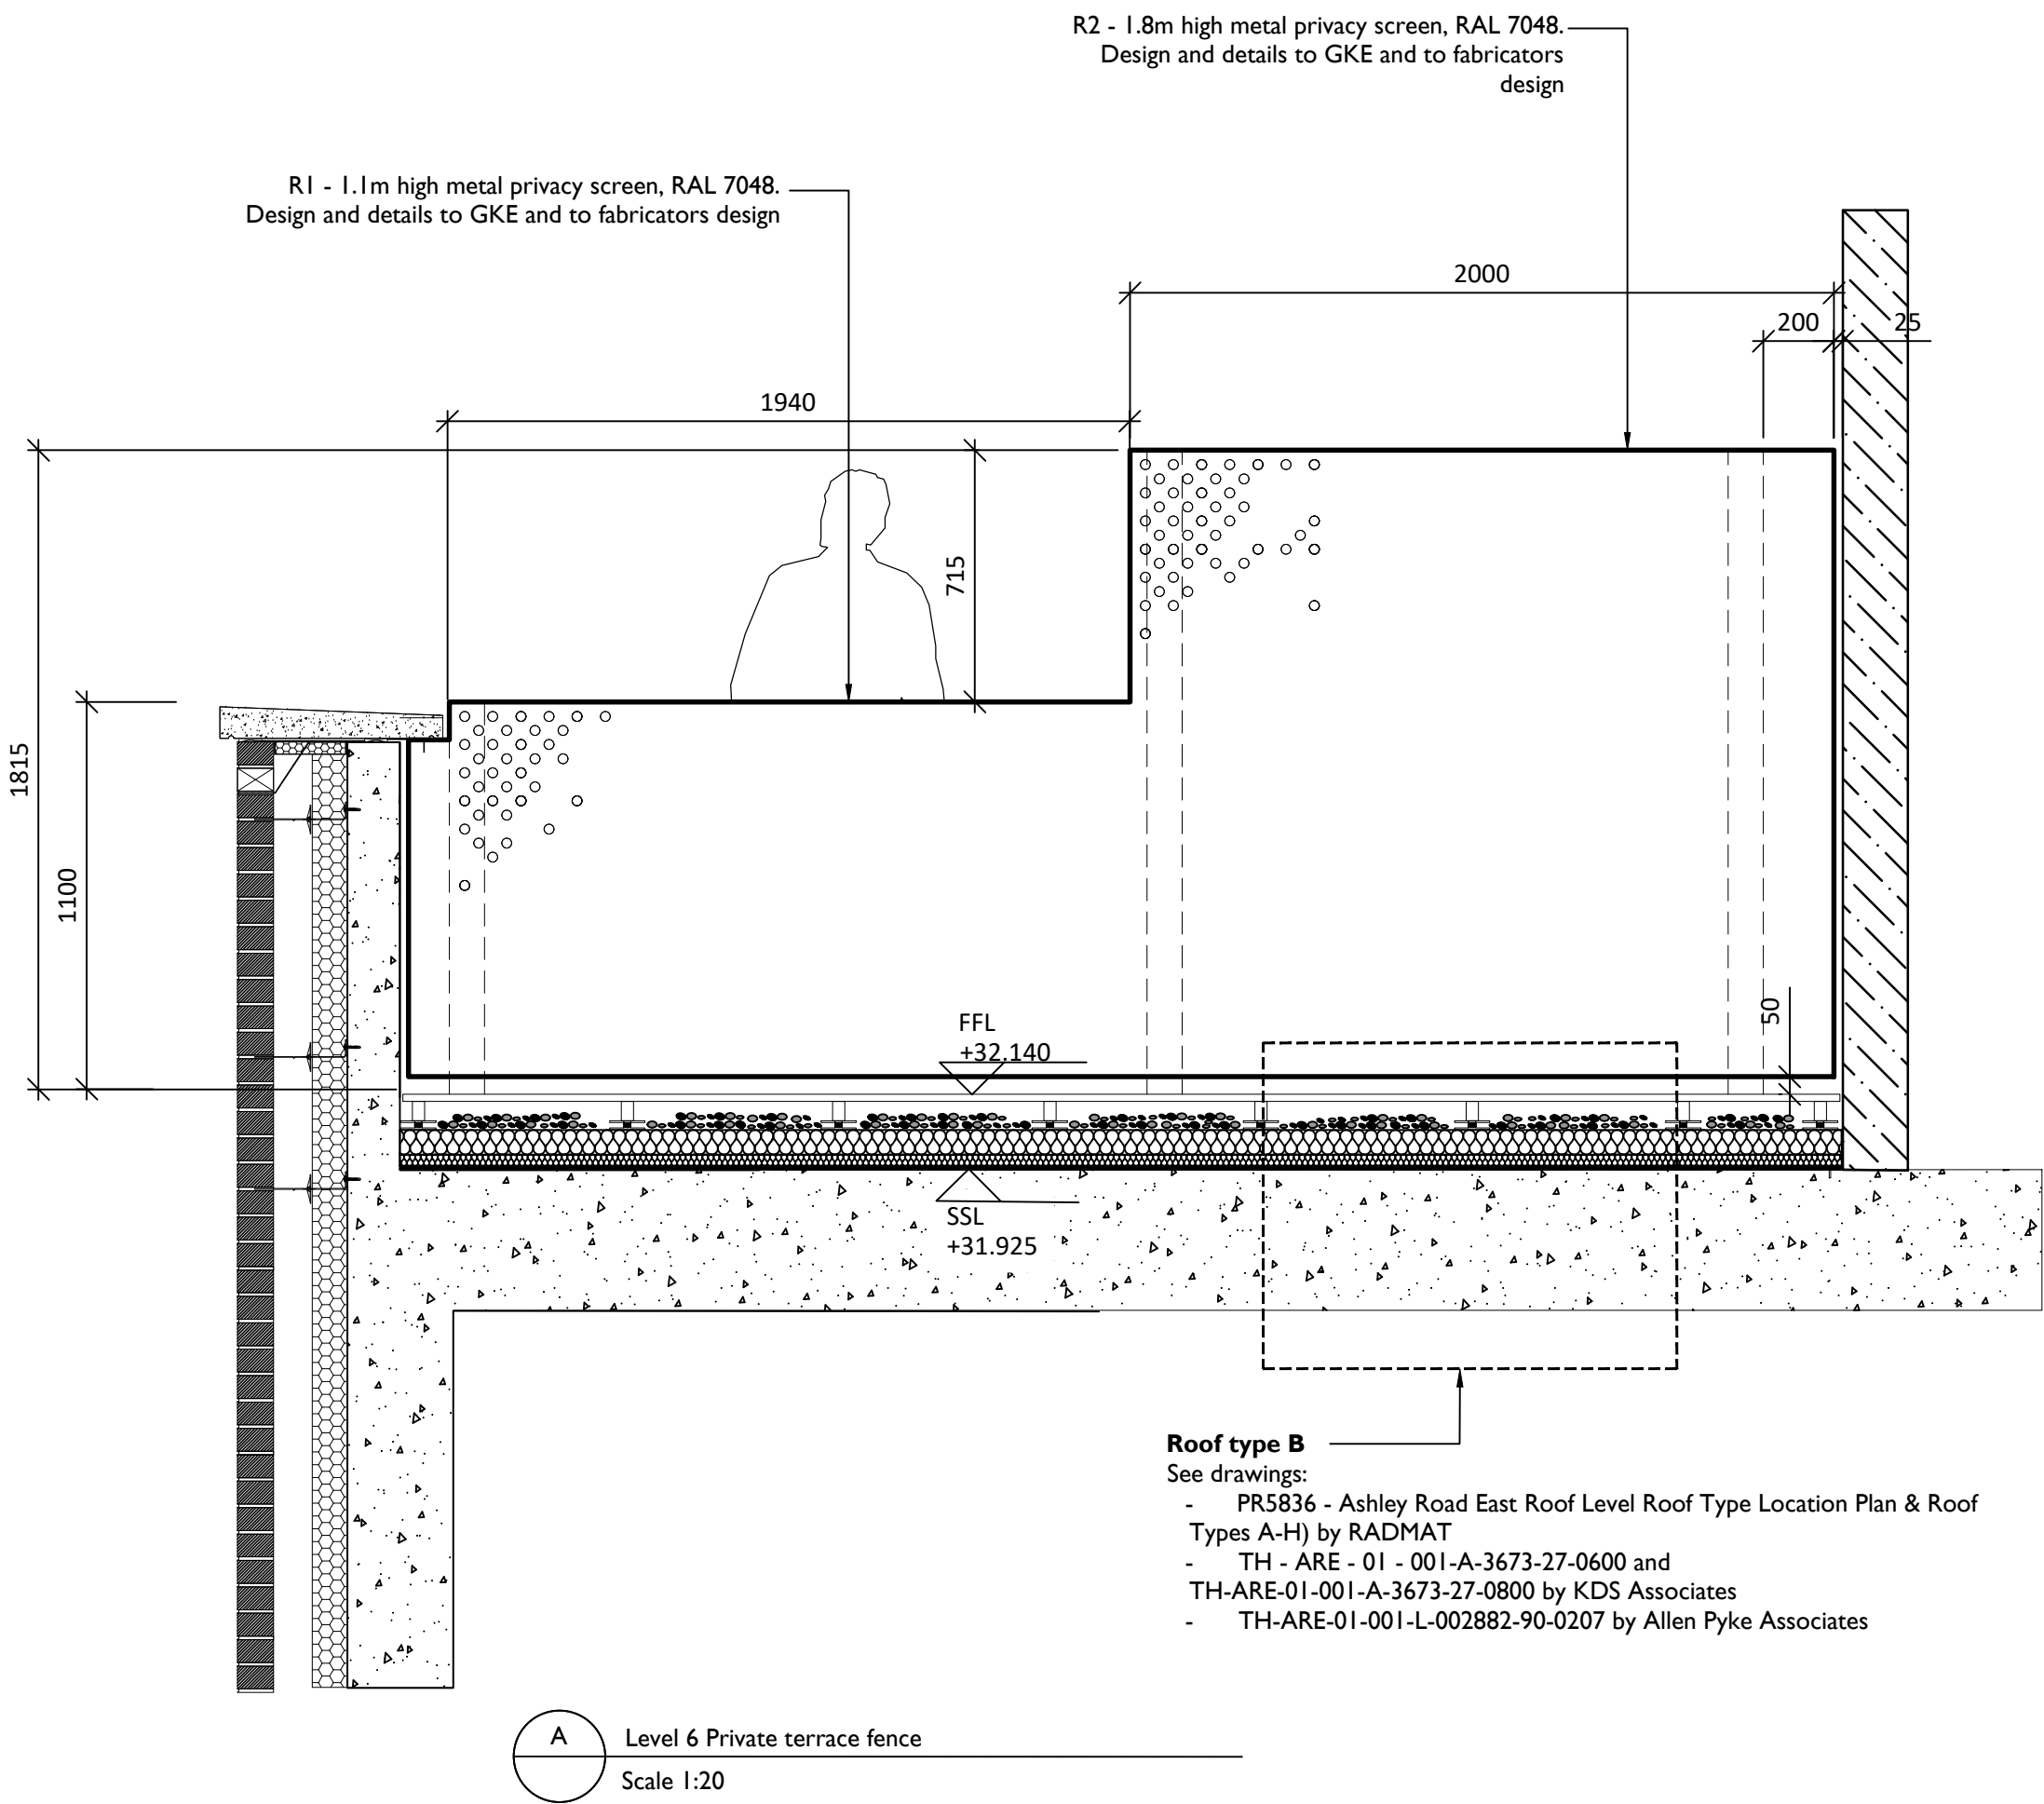

Note: R1 for low fence and R2 for high fence

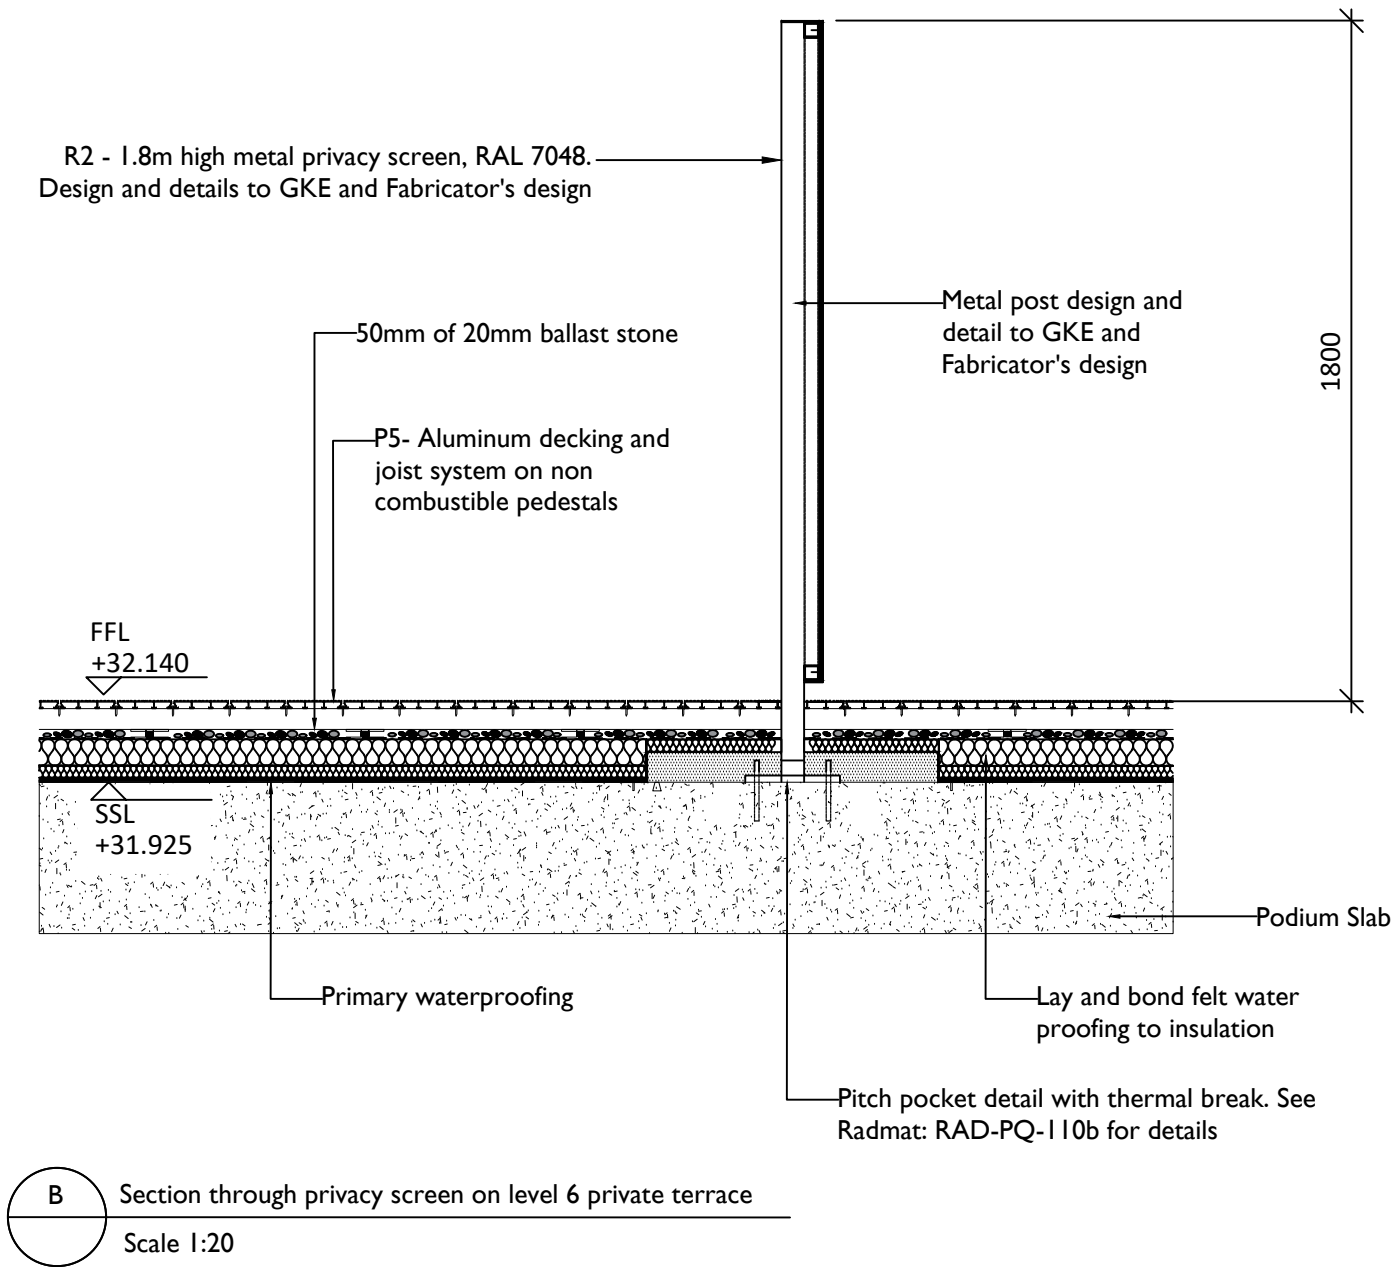

C1	Privacy screen detail amended issued for Construction	11/05/2022	SS	VF
C	Privacy screen detail amended	09/02/2022	SS	MI
B	Detail updated with Radmat latest information	07/01/2021	WD	
A	Viewpoint upload	23/10/20	SS	WD
Rev	Description	Date	Drawn	Checked

Drawing Status
CONSTRUCTION



69A Lensfield Road,
Cambridge, CB2 1EN
T 01223 358855
www.allenpyke.co.uk
CAMBRIDGE • KINGSTON UPON THAMES
A registered practice of the Landscape Institute

Client
Galliford Try

Scale
1:20@A1

Project
Ashley Road East

By/Chk
WD

Drawing Title
Level 06 Fence Detail
Private Terrace

Date
06/05/20

Drawing Number
TH-ARE-01-001-L-002882-90-0561

Revision
C1