




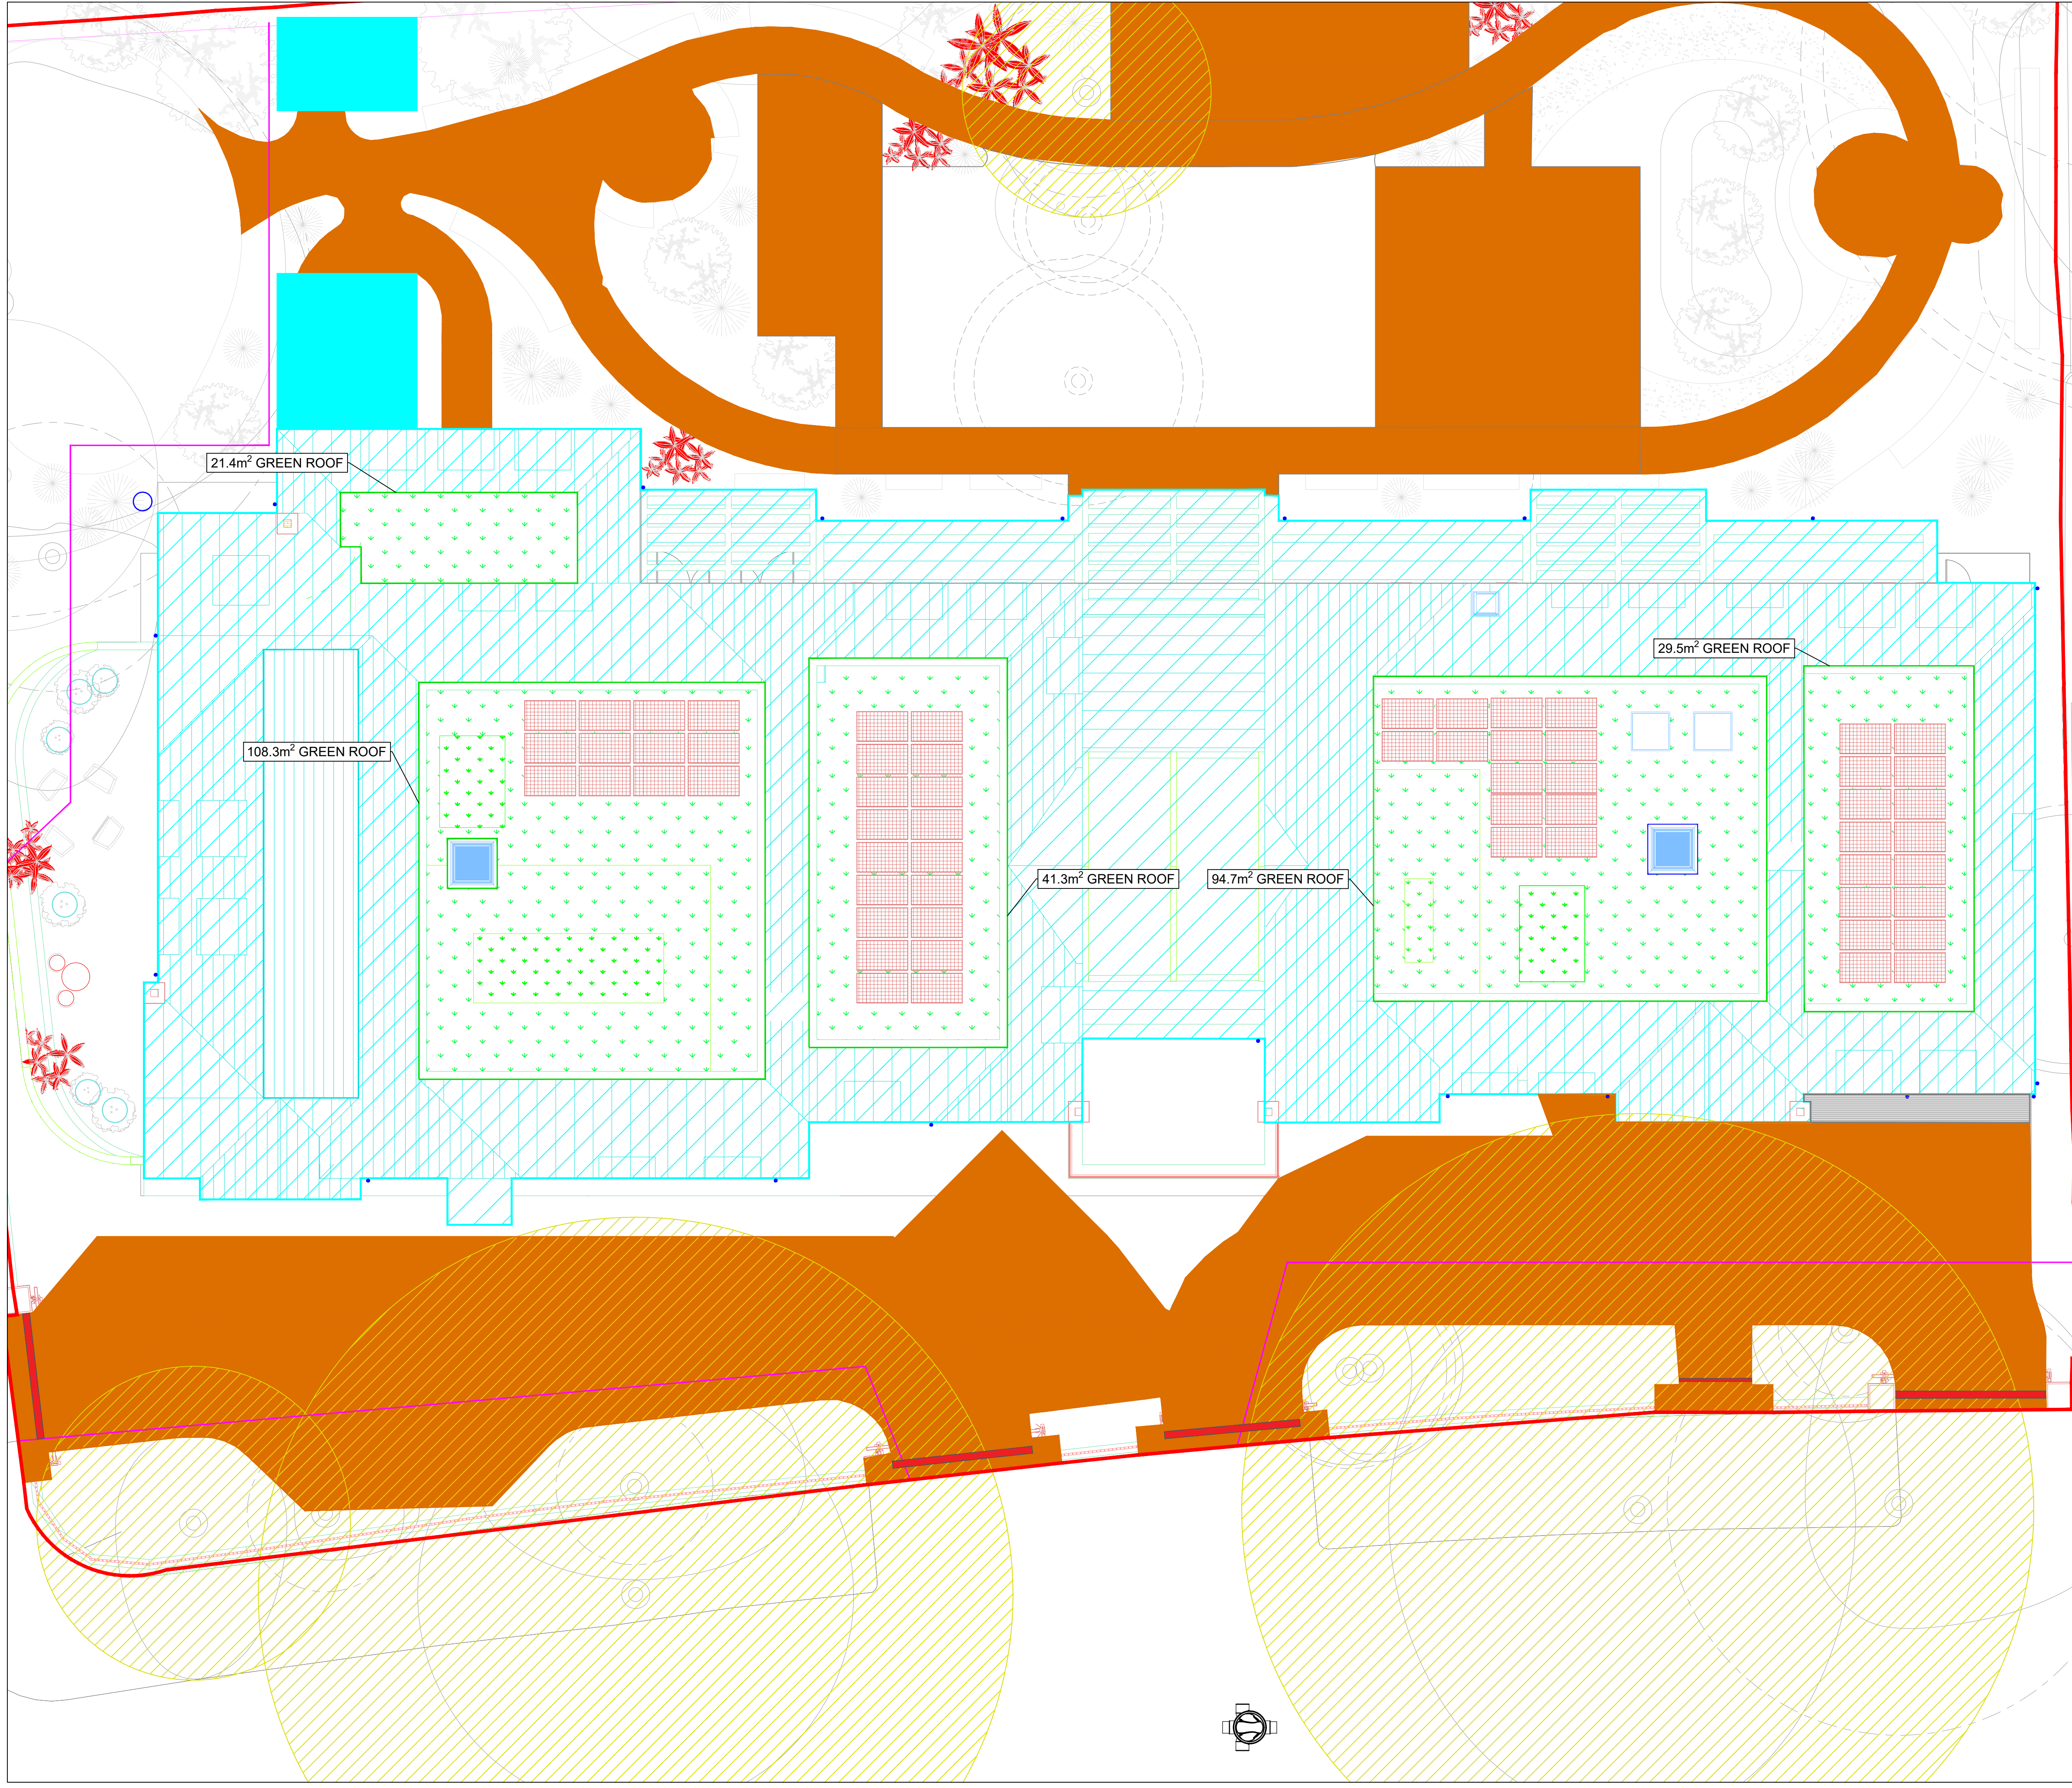

KEY

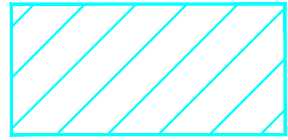

ROOF AREAS

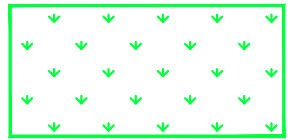


GREEN / SEDUM ROOFING



SITE BOUNDARY

NOTES:

1. BAUDER - XF301 - SEDUM BLANKET GREEN ROOF TO BE INSTALLED - OR SIMILARLY APPROVED PRODUCT.
2. DWG TO BE READ IN CONJUNCTION WITH BAUDER XF301 SEDUM BLANKET GREEN ROOF - TECHNICAL SYSTEM SUMMARY GUIDANCE.
3. FOR DETAILS OF GREEN ROOF INSTALLATION AND MAKE-UP REFER TO BAUDER DWG: "D0901-00W_1-2Deg_200-Ext-XF301-SM_001" - "EXTENSIVE GREEN ROOF SYSTEM XF301 SEDUM BLANKET 1°-2° SLOPE"

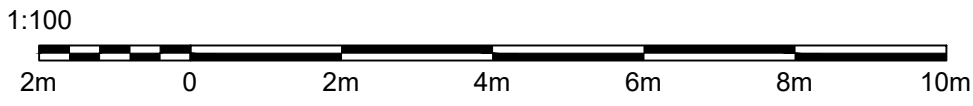


REV	DATE	DRAWN	DESCRIPTION	CHECK	APPR.
A	22/08/22	J.G	For Information	SL	SL

PROJECT:
44-46 HAMPSTEAD LANE, LONDON, N6 4LL

TITLE:
ROOF LEVEL SuDS LAYOUT PLAN

CLIENT:
HARRISON VARMA PROJECTS LTD.

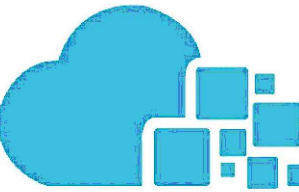

Nimbus
ENGINEERING CONSULTANTS
www.nimbusengineering.co.uk
info@nimbusengineering.co.uk

CHECKED BY: S.L	DATE: 22/08/22	APPROVED BY: S.L	DATE: 22/08/22
DRN BY: J.G	SCALE: 1:100	DRAWING NUMBER: C2823-04	REV: A
DATE: 22/08/22	SIZE: A1		