


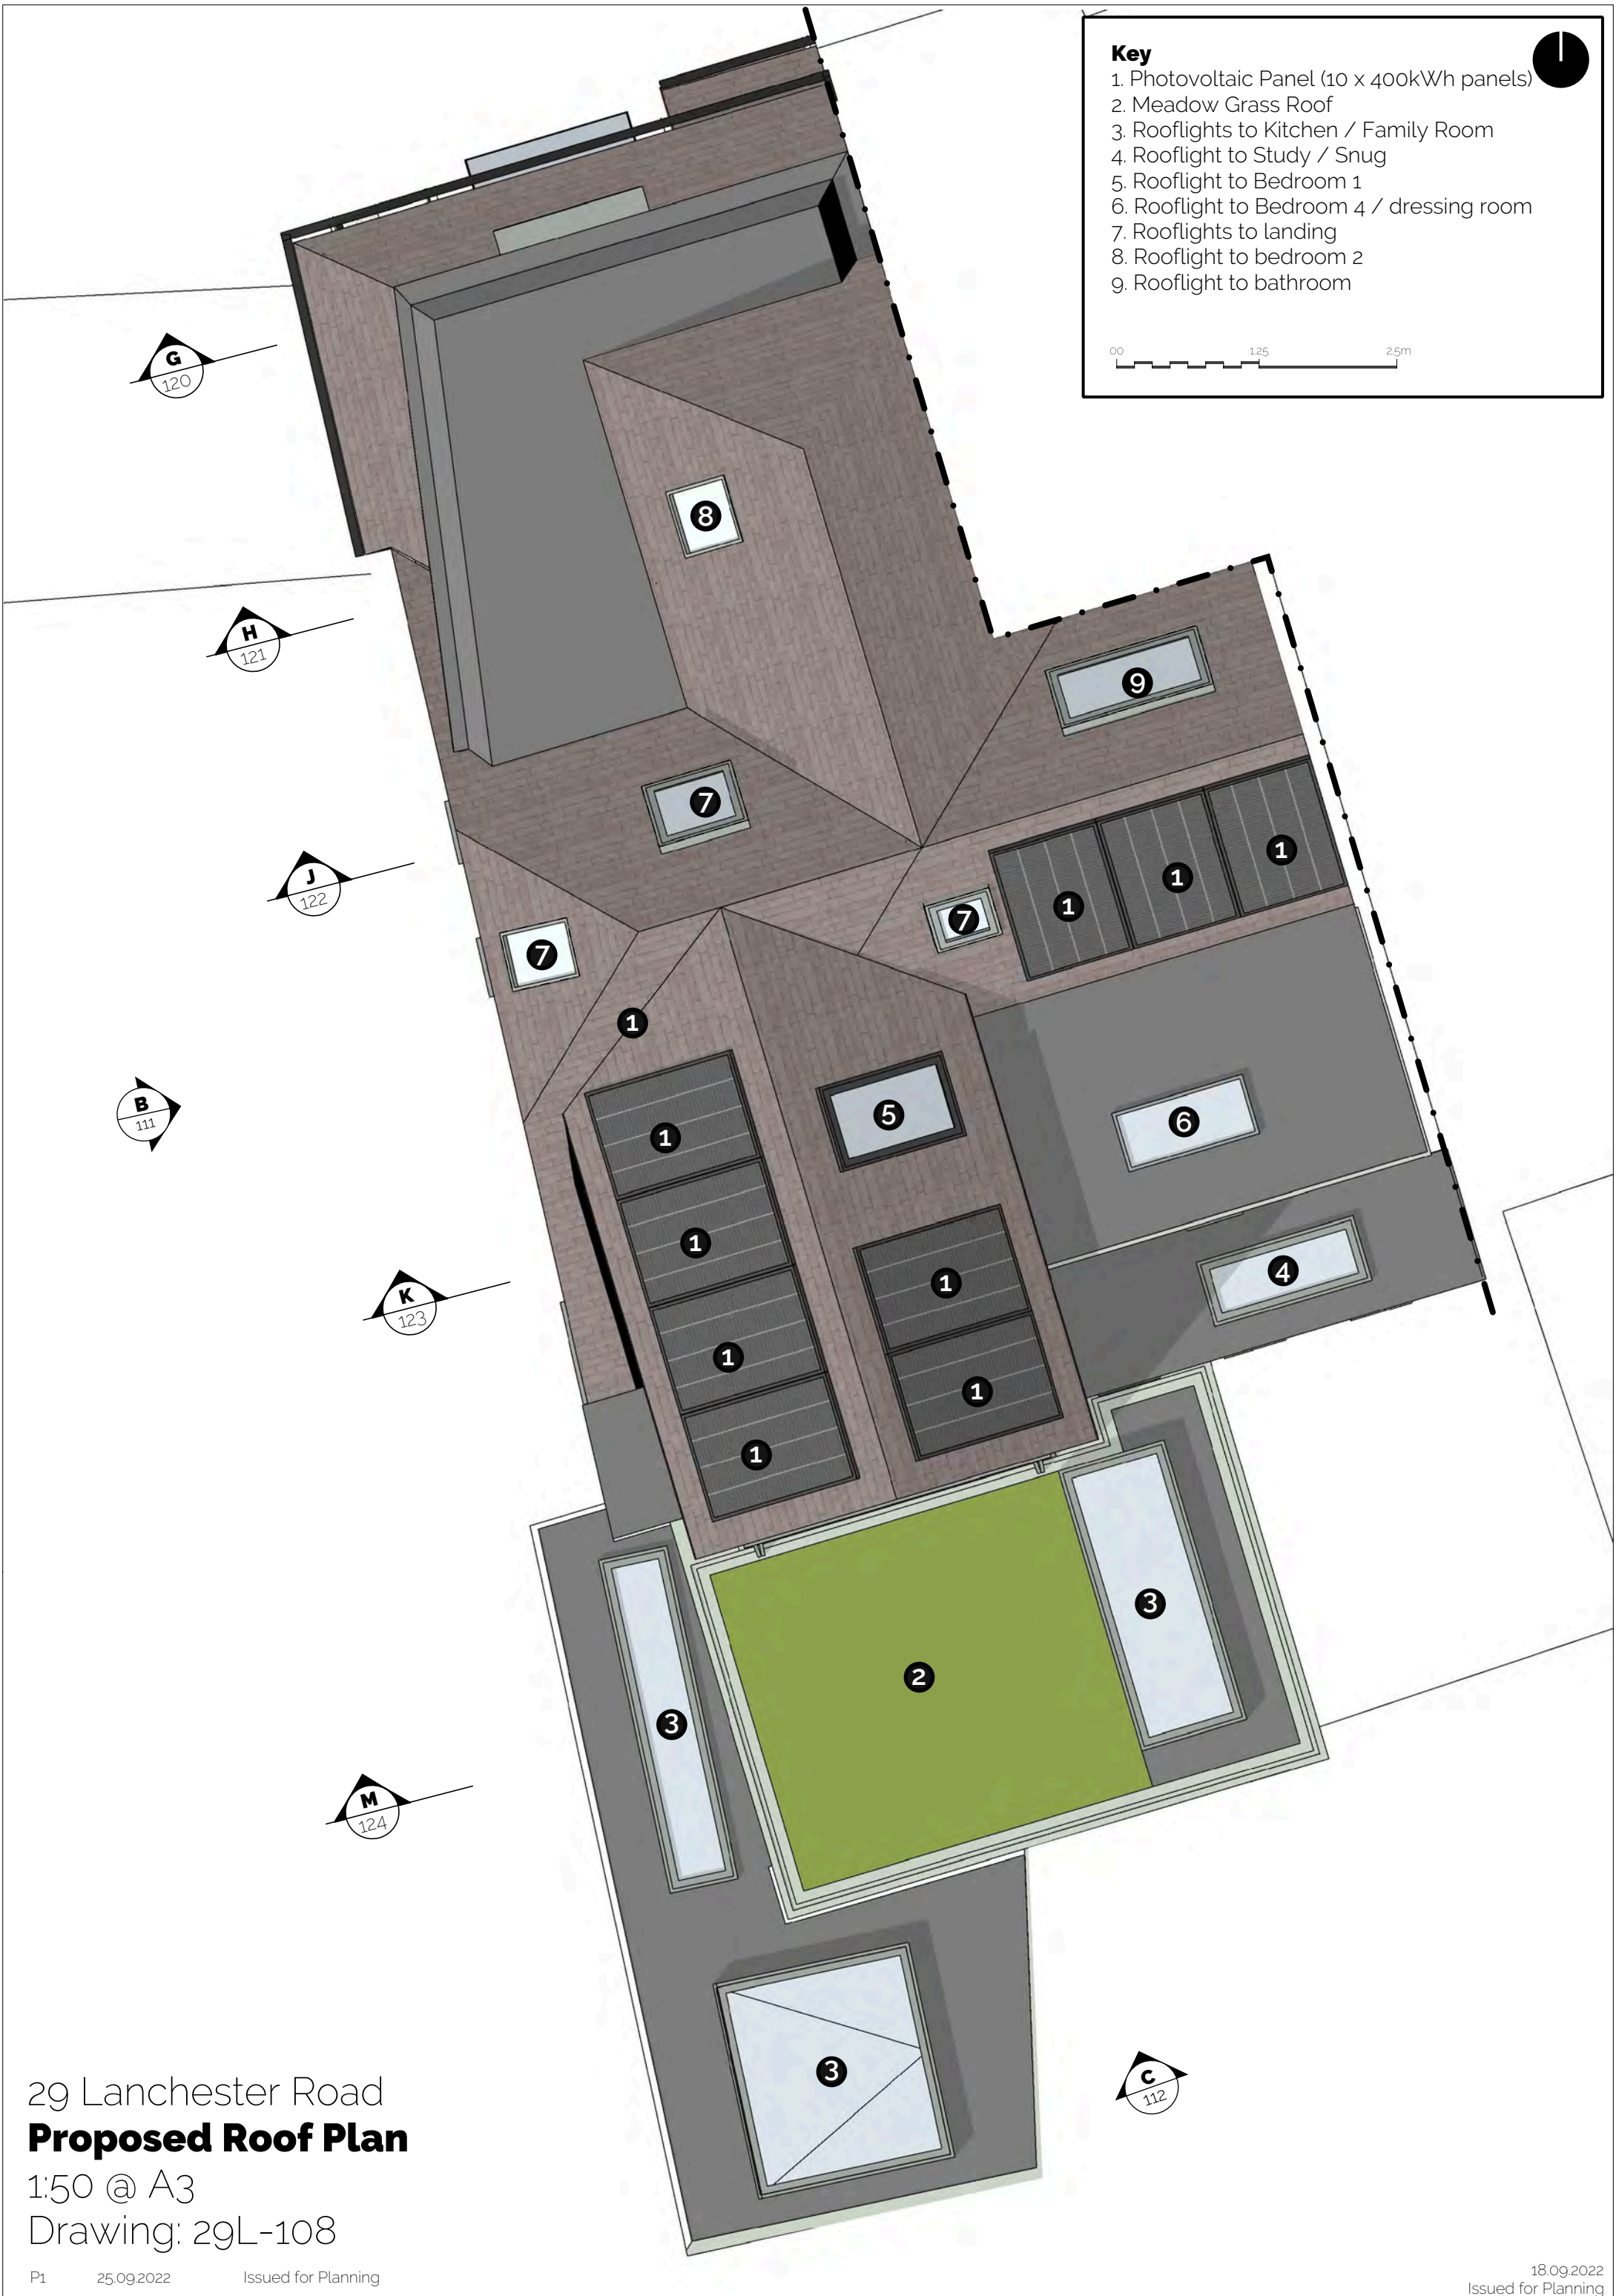

Key

- 1. Photovoltaic Panel (10 x 400kW/h panels)
- 2. Meadow Grass Roof
- 3. Rooflights to Kitchen / Family Room
- 4. Rooflight to Study / Snug
- 5. Rooflight to Bedroom 1
- 6. Rooflight to Bedroom 4 / dressing room
- 7. Rooflights to landing
- 8. Rooflight to bedroom 2
- 9. Rooflight to bathroom

00 125 25m

29 Lanchester Road
Proposed Roof Plan
1:50 @ A3
Drawing: 29L-108