


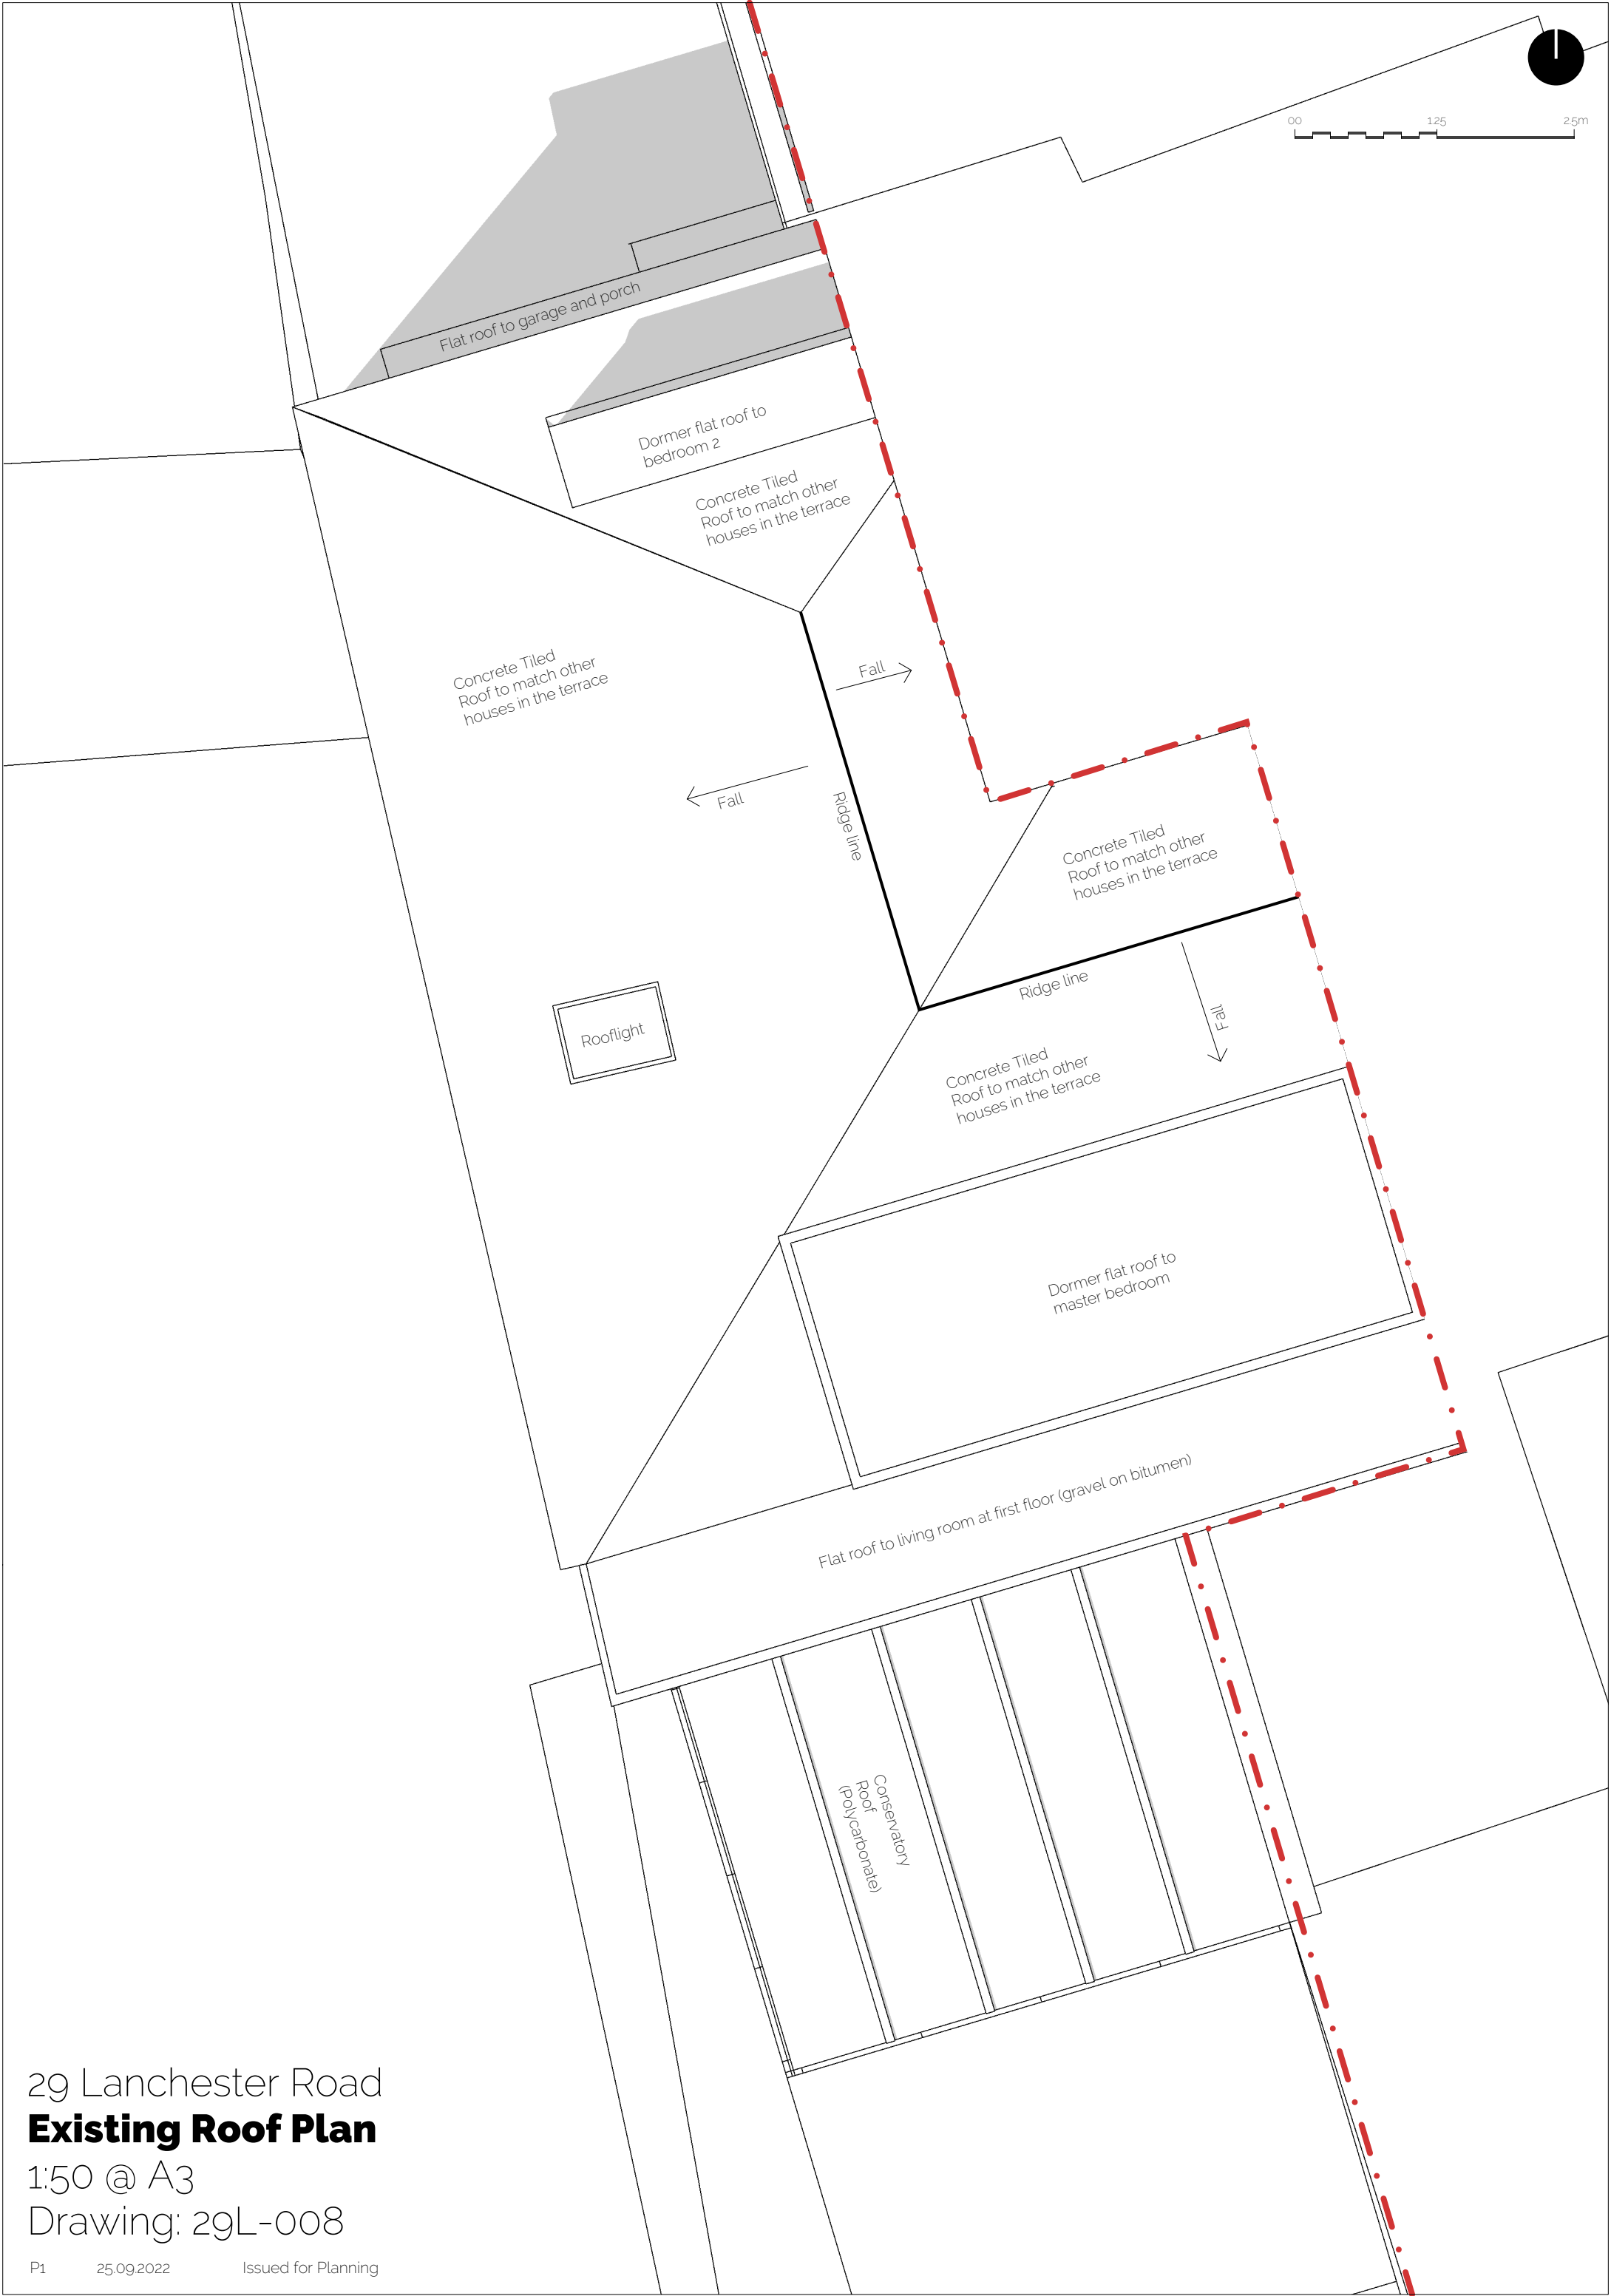

29 Lanchester Road
Existing Roof Plan
1:50 @ A3
Drawing: 29L-008