


OUTSIDE

INSIDE

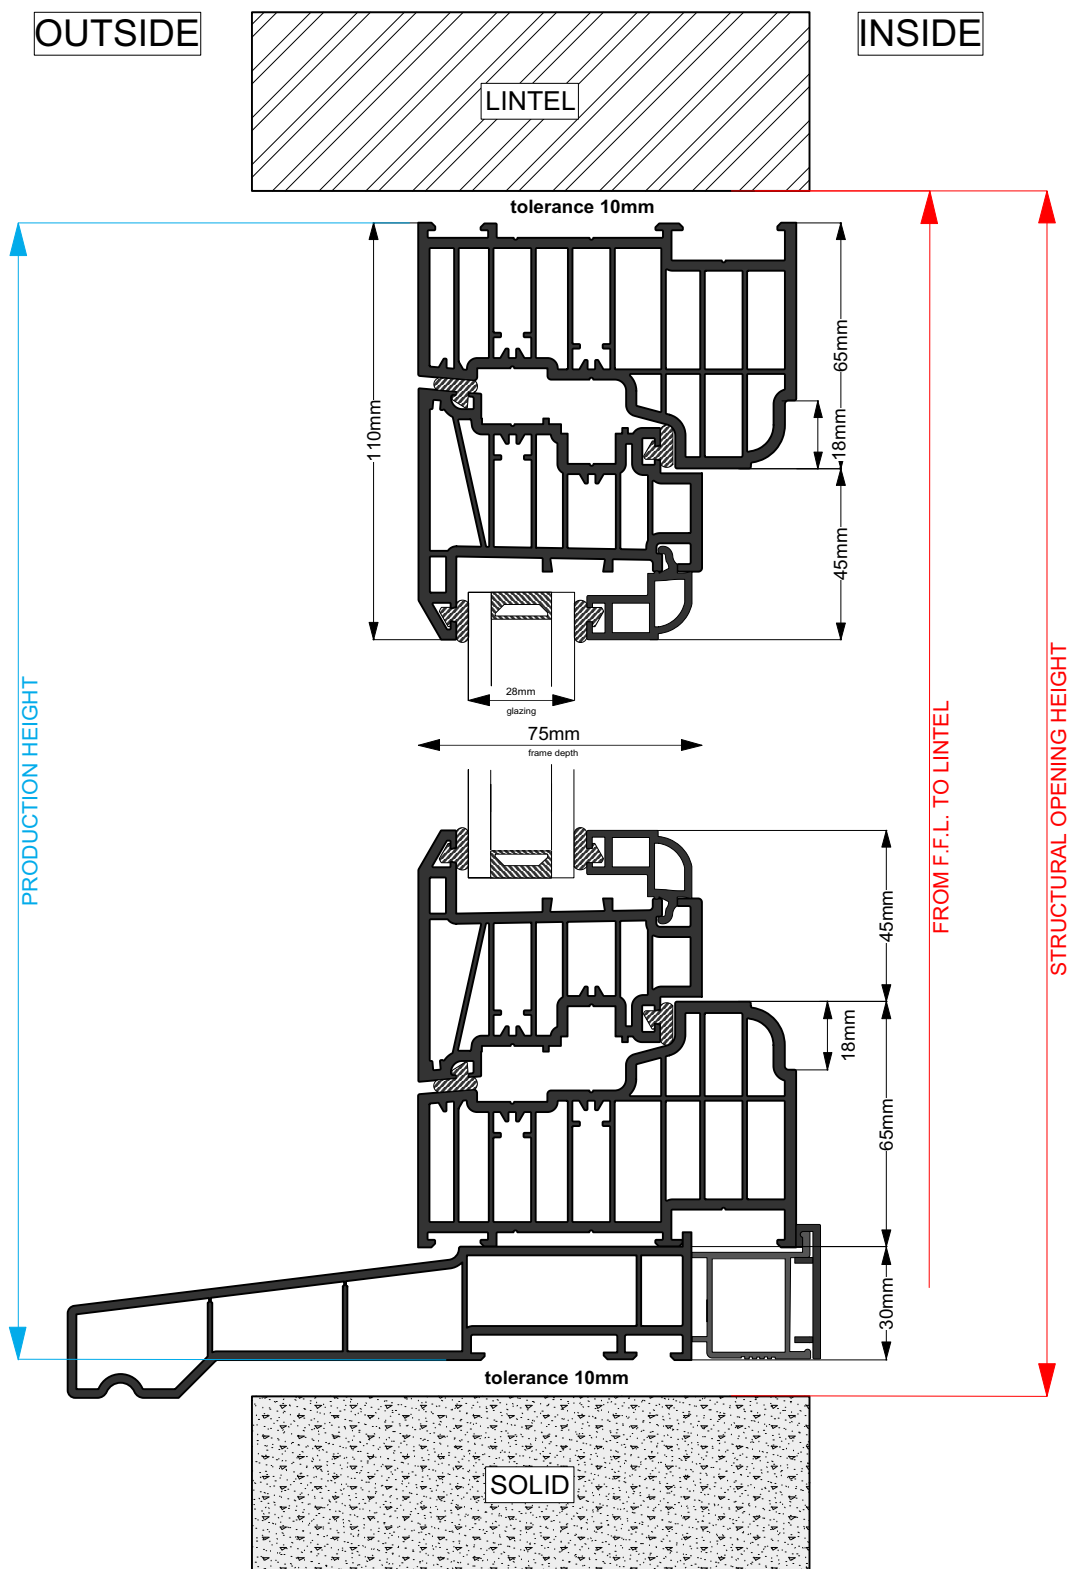

PRODUCTION WIDTH: _____

STRUCTURAL OPENING WIDTH: _____

NAME: _____

SINGATURE: _____

DATE: _____



PERFECT CRYSTAL WINDOWS

1 Cumberland Ave
London, NW10 7RX

Sales Team: 0208 963 9703
Email: info@perfectcrystal.co.uk
Website: www.perfectcrystal.co.uk

NOTES

Open Out
+ Sill 165mm Radlington
(30mm Upstand)

This drawing is the property of
Perfect Crystal Windows Ltd.
and is subject to Copyright protection. Any
reproduction or use without the written
permission of the above company.

Third Party Properties
Do not make
any alterations or use
without the written
permission of the above company.



PRODUCT NAME

Casement Window

PRODUCT ID

R9

MATERIAL

uPVC

DRAWING NUMBER

R9CW + SILL-2

FILE STATE

DRAWN

REV.

SCALE

1:2

DATE