


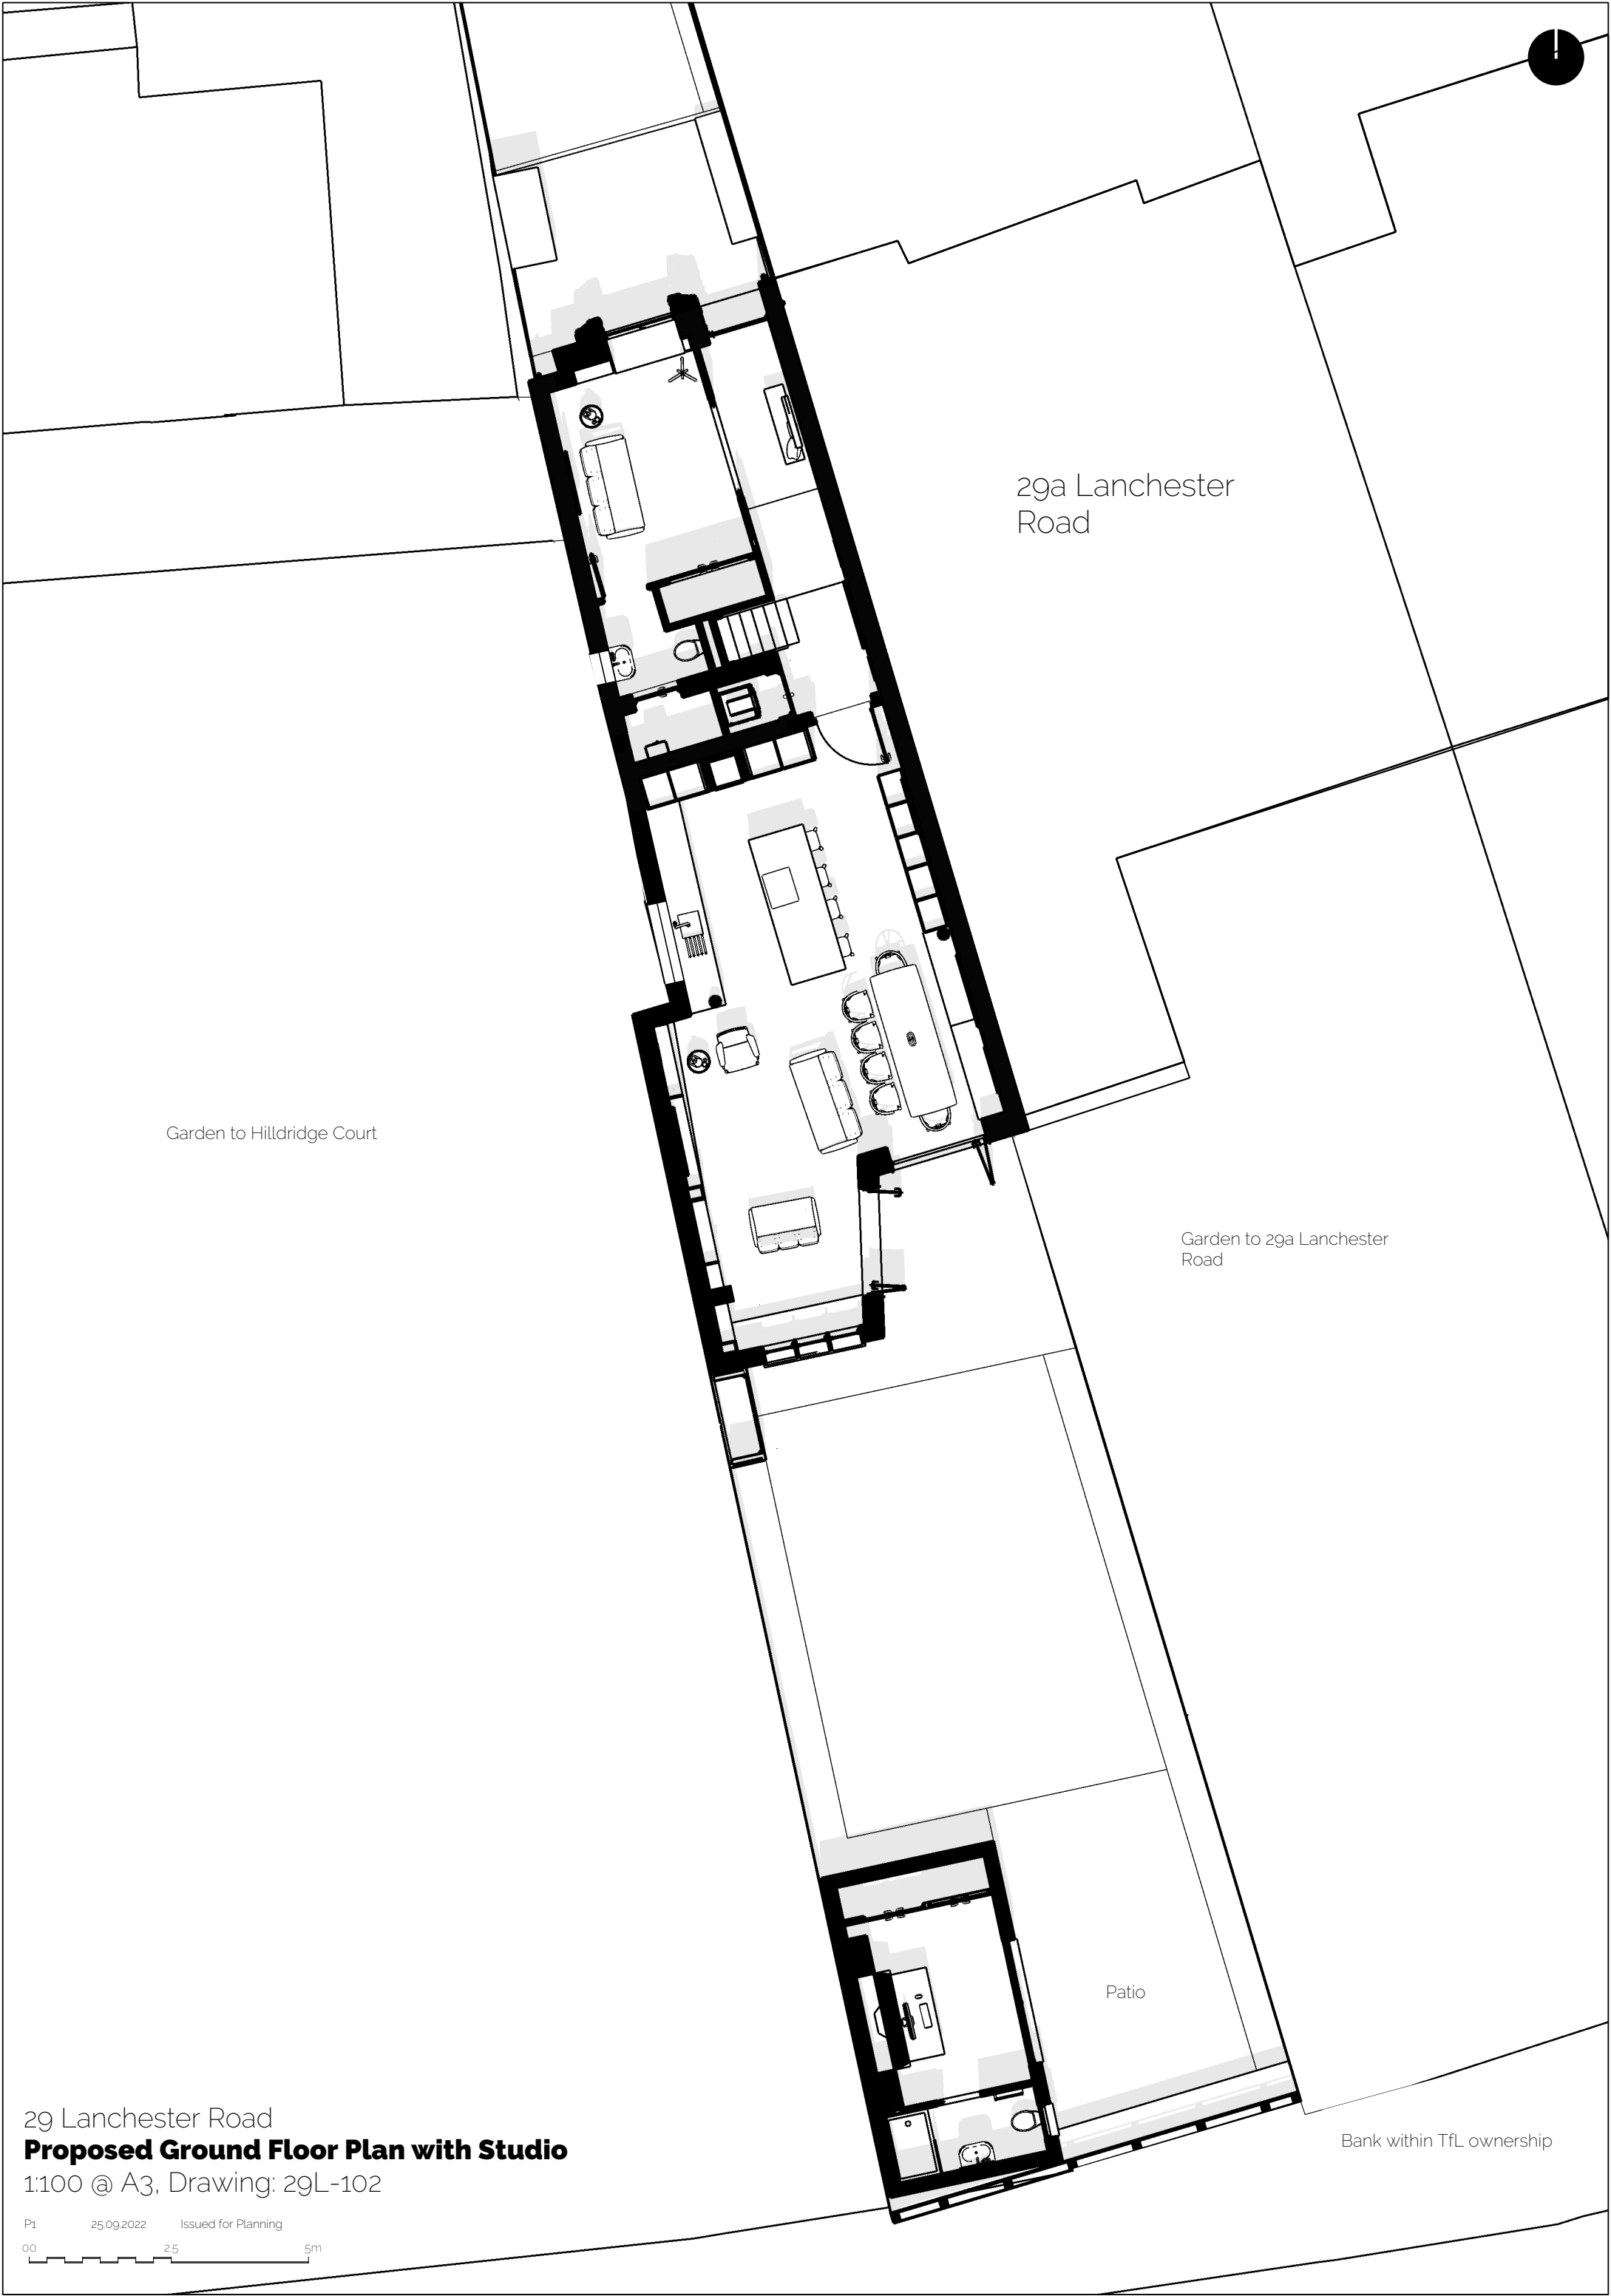

29a Lanchester
Road

Garden to Hillbridge Court

Garden to 29a Lanchester
Road

Patio

Bank within TfL ownership

29 Lanchester Road
Proposed Ground Floor Plan with Studio
1:100 @ A3, Drawing: 29L-102

P1 25.09.2022 Issued for Planning
00 2.5 5m